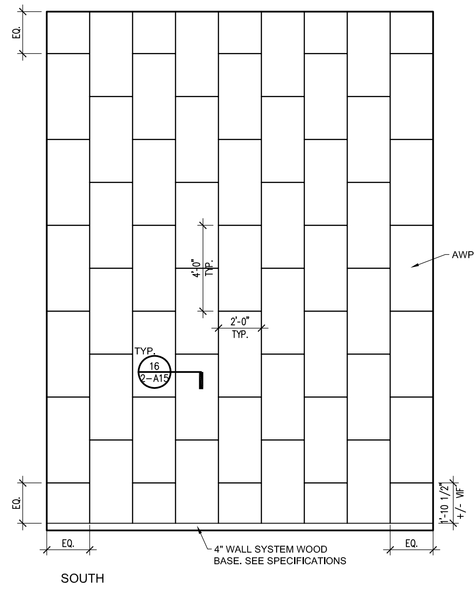


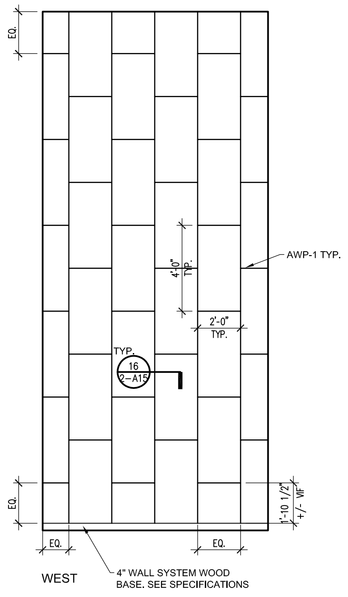


10 1C02/2C01 – LOBBY – TYP. AWP-1 LAYOUT
1/4"=1'-0"

**NOTE: BID ITEM 4 (DEDUCT ALTERNATE 3): REMOVE AWP-1 FROM PROJECT. FINISH GYPSUM BOARD WALL CONSTRUCTION AND PAINT PER SPECIFICATION. PAINT TO BE CHOSEN BY ARCHITECT.**

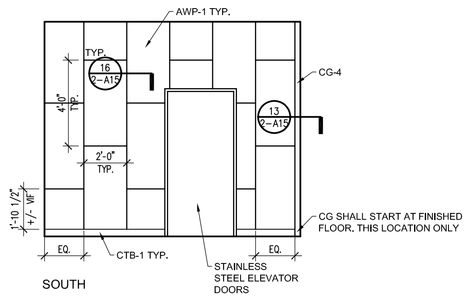


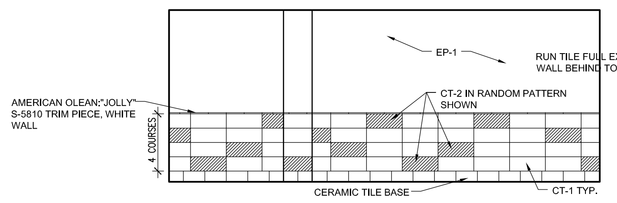


WEST – TYPICAL WALL TILE DETAIL

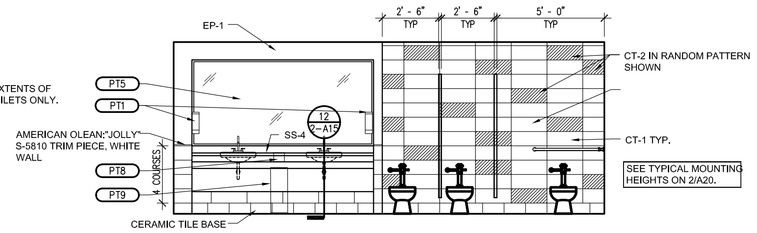


EAST – TYPICAL PLUMBING WALL

11 BS12 – WOMENS TOILET
1/4"=1'-0"

PLEASE REFERENCE ENVIRONMENTAL DATA SHEETS FOR EQUIPMENT NUMBERS

GENERAL NOTES:

1. SEE SHEET 2-A14.2 FOR FINISH LEGEND
2. ALL CASEWORK TO BE AMCASE, STORM UNLESS NOTED OTHERWISE.
3. ALL COUNTERTOPS TO BE PL-2 UNLESS NOTED OTHERWISE.

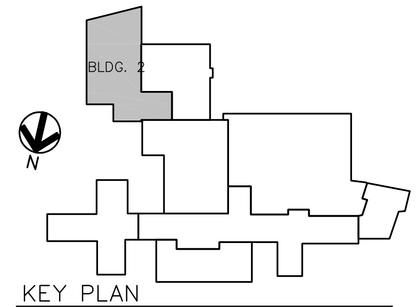


KEY PLAN
NOT TO SCALE

2-1

| Revisions | Date |
|---|---|
| | |

SHIVEHATTERY
ARCHITECTURE + ENGINEERING
2834 Northgate Drive | Iowa City, Iowa 52245
319.354.3040 | fax: 319.354.6921 | shive-hattery.com
Iowa | Illinois | Missouri

Drawing Title: INTERIOR ELEVATIONS

Project Title: RENOVATE AND EXPAND SPACE FOR PATIENT SUPPORT AREAS

Approved: Division Chief

Approved: Service Director

Building Number: 2

Checked

Drawn

Location: IOWA CITY VA HEALTH CARE SYSTEM, IOWA CITY, IOWA

Date 12–05–2014
CONSTRUCTION DOCUMENTS

Project No. DVA#636–311 S–H#110240–0

DRAWING NO. 2–A11

Dwg.16 OF 35

Veterans Administration