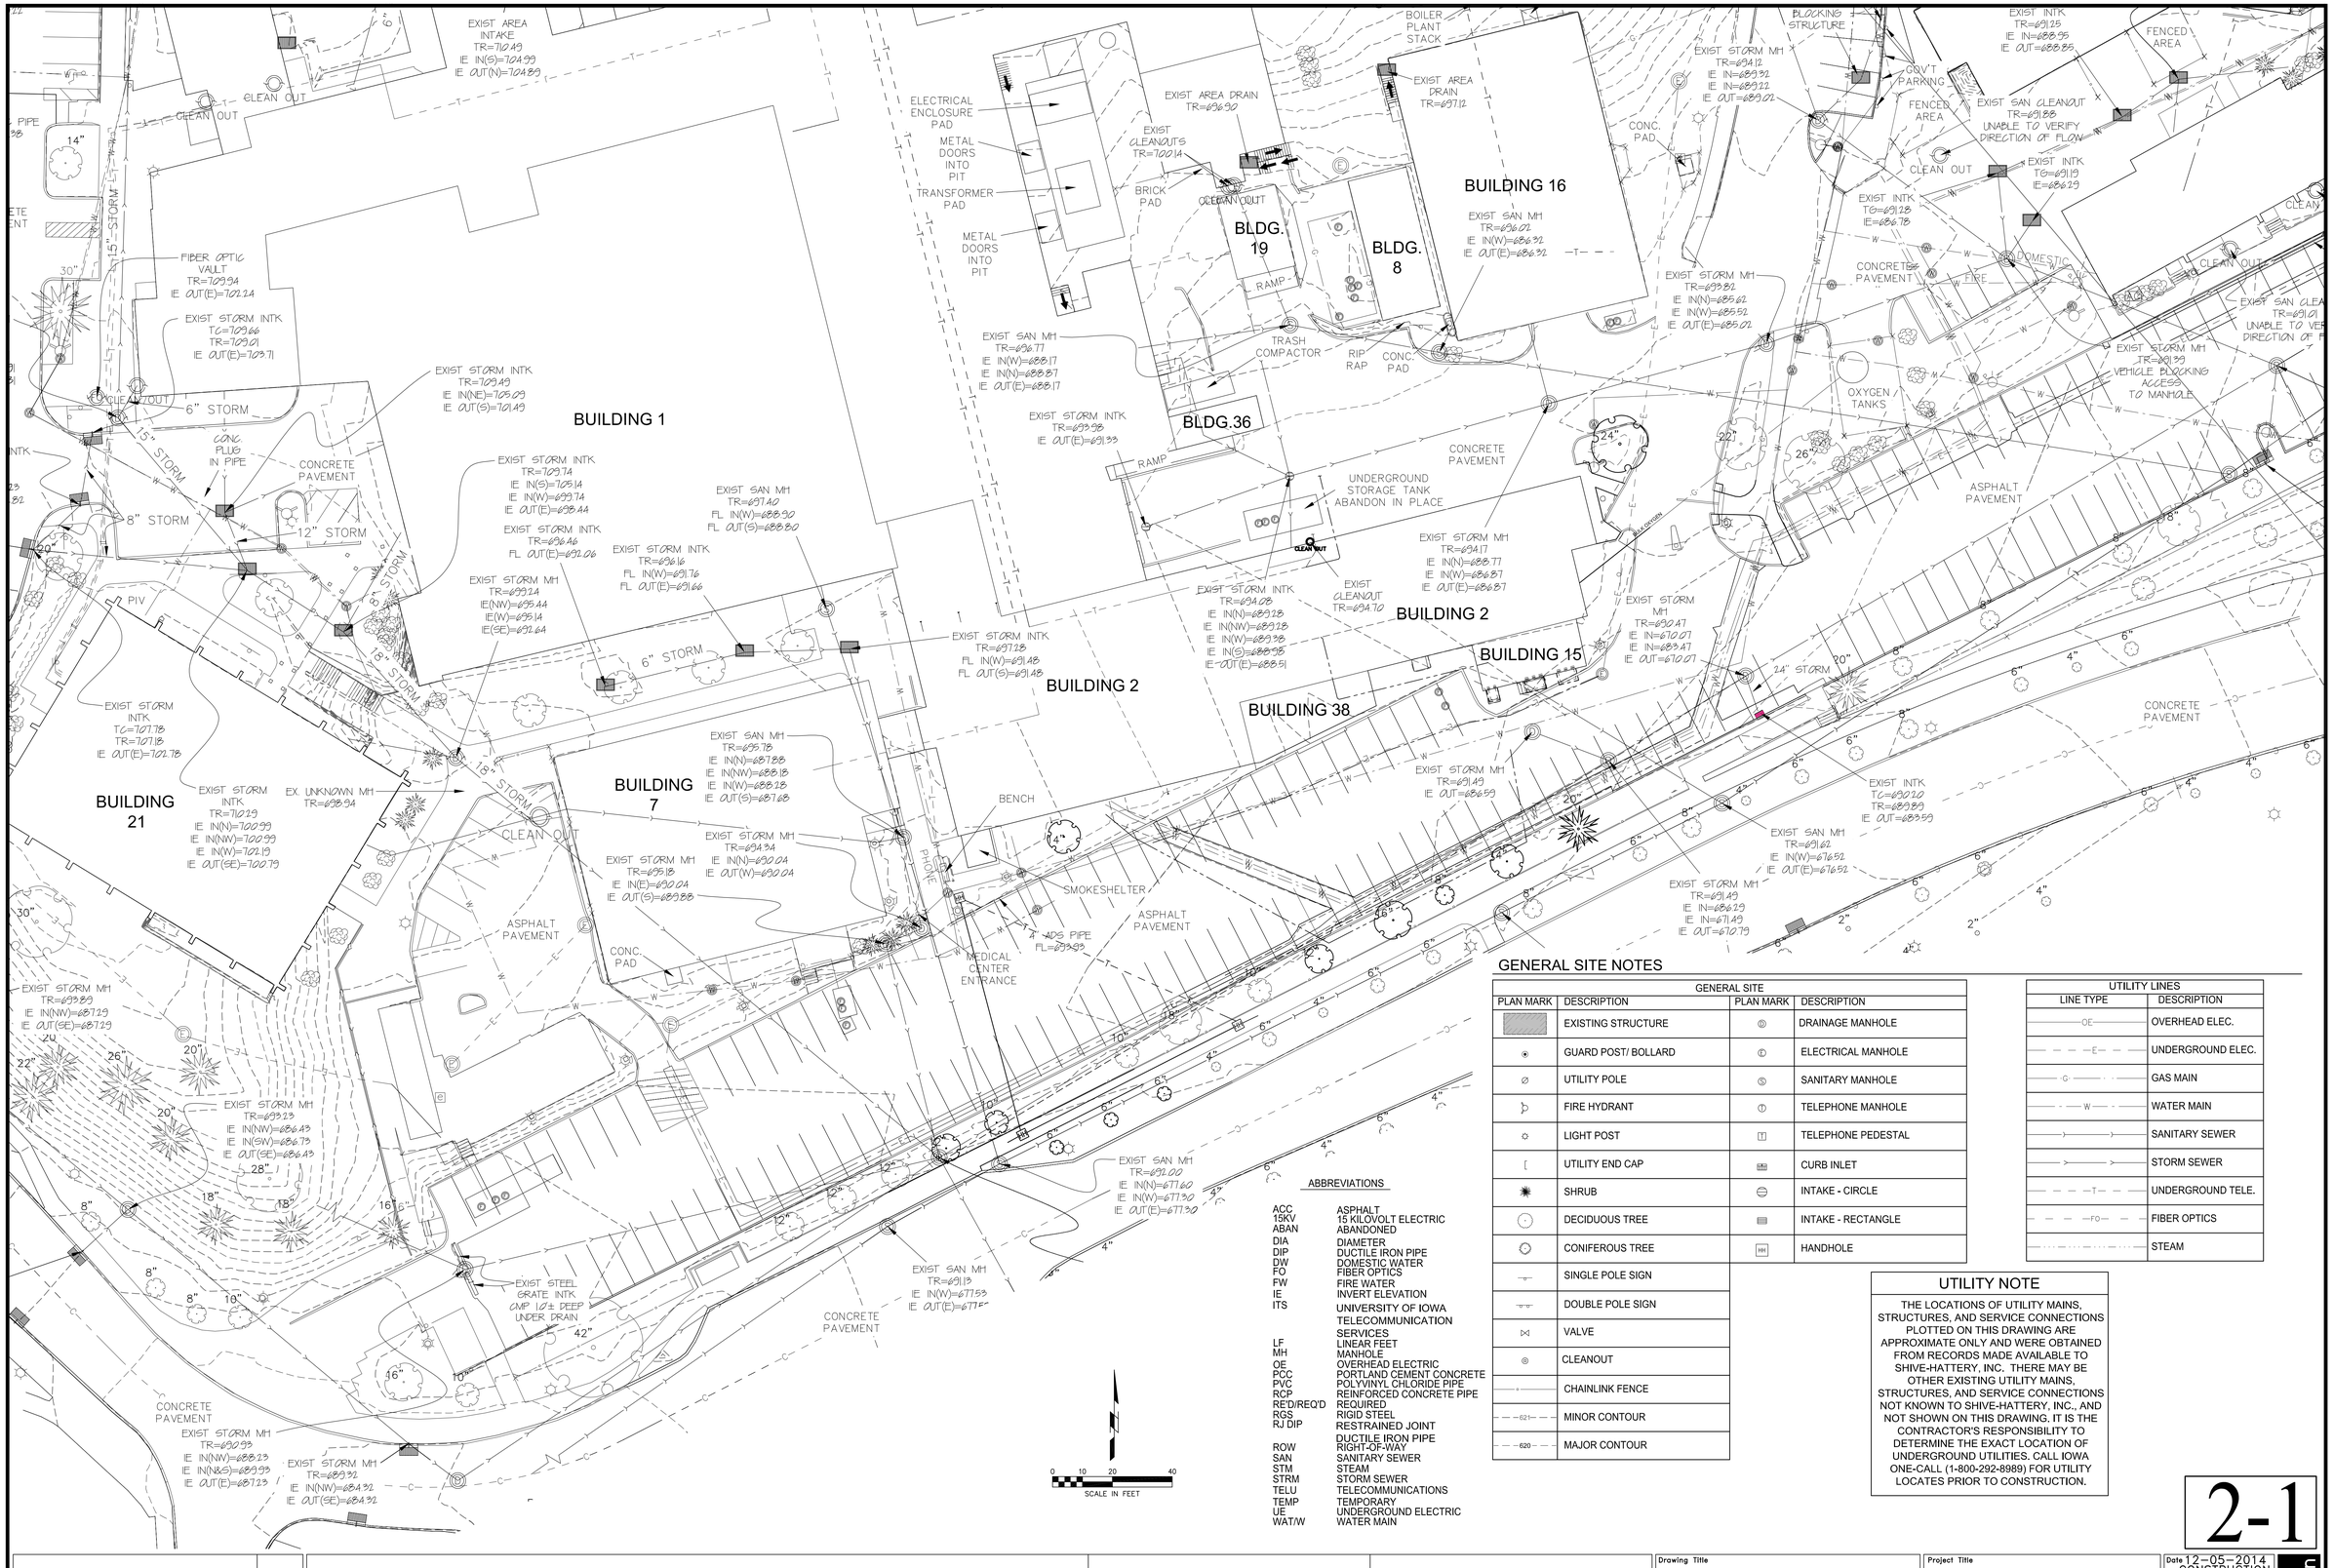

GENERAL SITE NOTES

GENERAL SITE			
PLAN MARK	DESCRIPTION	PLAN MARK	DESCRIPTION
	EXISTING STRUCTURE		DRAINAGE MANHOLE
	GUARD POST/ BOLLARD		ELECTRICAL MANHOLE
	UTILITY POLE		SANITARY MANHOLE
	FIRE HYDRANT		TELEPHONE MANHOLE
	LIGHT POST		TELEPHONE PEDESTAL
	UTILITY END CAP		CURB INLET
	SHRUB		INTAKE - CIRCLE
	DECIDUOUS TREE		INTAKE - RECTANGLE
	CONIFEROUS TREE		HANDHOLE
	SINGLE POLE SIGN		
	DOUBLE POLE SIGN		
	VALVE		
	CLEANOUT		
	CHAINLINK FENCE		
621	MINOR CONTOUR		
620	MAJOR CONTOUR		

UTILITY LINES	
LINE TYPE	DESCRIPTION
OE	OVERHEAD ELEC.
E	UNDERGROUND ELEC.
G	GAS MAIN
W	WATER MAIN
	SANITARY SEWER
	STORM SEWER
T	UNDERGROUND TELE.
FO	FIBER OPTICS
	STEAM

ABBREVIATIONS

ACC	ASPHALT
15KV	15 KILOVOLT ELECTRIC
ABAN	ABANDONED
DIA	DIAMETER
DIP	DUCTILE IRON PIPE
DW	DOMESTIC WATER
FO	FIBER OPTICS
FW	FIRE WATER
IE	INVERT ELEVATION
ITS	UNIVERSITY OF IOWA TELECOMMUNICATION SERVICES
LF	LINEAR FEET
MH	MANHOLE
OE	OVERHEAD ELECTRIC
PCC	PORTLAND CEMENT CONCRETE
PVC	POLYVINYL CHLORIDE PIPE
RCP	REINFORCED CONCRETE PIPE
RE'D/REQ'D	REQUIRED
RGS	RIGID STEEL
RJ DIP	RESTRAINED JOINT DUCTILE IRON PIPE
ROW	RIGHT-OF-WAY
SAN	SANITARY SEWER
STM	STEAM
STRM	STORM SEWER
TELU	TELECOMMUNICATIONS
TEMP	TEMPORARY
UE	UNDERGROUND ELECTRIC
WAT/W	WATER MAIN

UTILITY NOTE

THE LOCATIONS OF UTILITY MAINS, STRUCTURES, AND SERVICE CONNECTIONS PLOTTED ON THIS DRAWING ARE APPROXIMATE ONLY AND WERE OBTAINED FROM RECORDS MADE AVAILABLE TO SHIVE-HATTERY, INC. THERE MAY BE OTHER EXISTING UTILITY MAINS, STRUCTURES, AND SERVICE CONNECTIONS NOT KNOWN TO SHIVE-HATTERY, INC., AND NOT SHOWN ON THIS DRAWING. IT IS THE CONTRACTOR'S RESPONSIBILITY TO DETERMINE THE EXACT LOCATION OF UNDERGROUND UTILITIES. CALL IOWA ONE-CALL (1-800-292-8989) FOR UTILITY LOCATES PRIOR TO CONSTRUCTION.

2-1

Revisions	Date

SHIVEHATTERY
ARCHITECTURE + ENGINEERING
2834 Northgate Drive | Iowa City, Iowa 52245
319.354.3040 | fax: 319.354.6921 | shive-hattery.com
Iowa | Illinois | Missouri

Drawing Title: EXISTING SITE PLAN

Project Title: RENOVATE AND EXPAND SPACE FOR PATIENT SUPPORT AREAS

Date: 12-05-2014 CONSTRUCTION DOCUMENTS

Project No. DVA#636-311 S-H#110240-0

Approved: Division Chief

Building Number: 2

Checked: ALW

Drawn: EJM

Approved: Service Director

Location: IOWA CITY VA HEALTH CARE SYSTEM, IOWA CITY, IOWA

DRAWING NO. 2-C1

Dwg. 1 Of 7

Veterans Administration