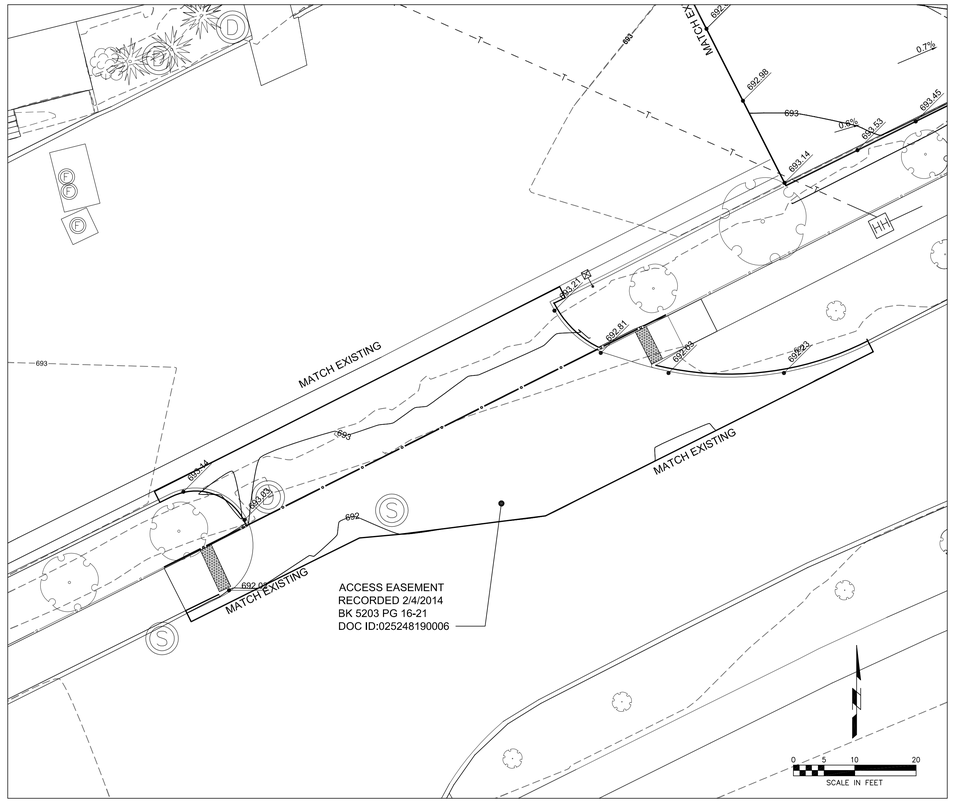

NEWTON ROAD ACCESS - GRADING PLAN

1" = 10'

PROPOSED BUIDLING 2 - GRADING PLAN

1" = 10'

2-1

Revisions	Date

SHIVEHATTERY
ARCHITECTURE + ENGINEERING

2834 Northgate Drive | Iowa City, Iowa 52245
319.354.3040 | fax: 319.354.6921 | shive-hattery.com

Iowa | Illinois | Missouri

Drawing Title
SITE GRADING PLAN

Approved: Division Chief

Approved: Service Director

Project Title
RENOVATE AND EXPAND SPACE FOR PATIENT SUPPORT AREAS

Building Number 2

Checked ALW

Drawn EJM

Location
IOWA CITY VA HEALTH CARE SYSTEM
IOWA CITY, IOWA

Date 12-05-2014
CONSTRUCTION DOCUMENTS

Project No.
DVA#636-311
S-H#110240-0

DRAWING NO.
2-C6

Dwg. 4 Of 7

Veterans Administration