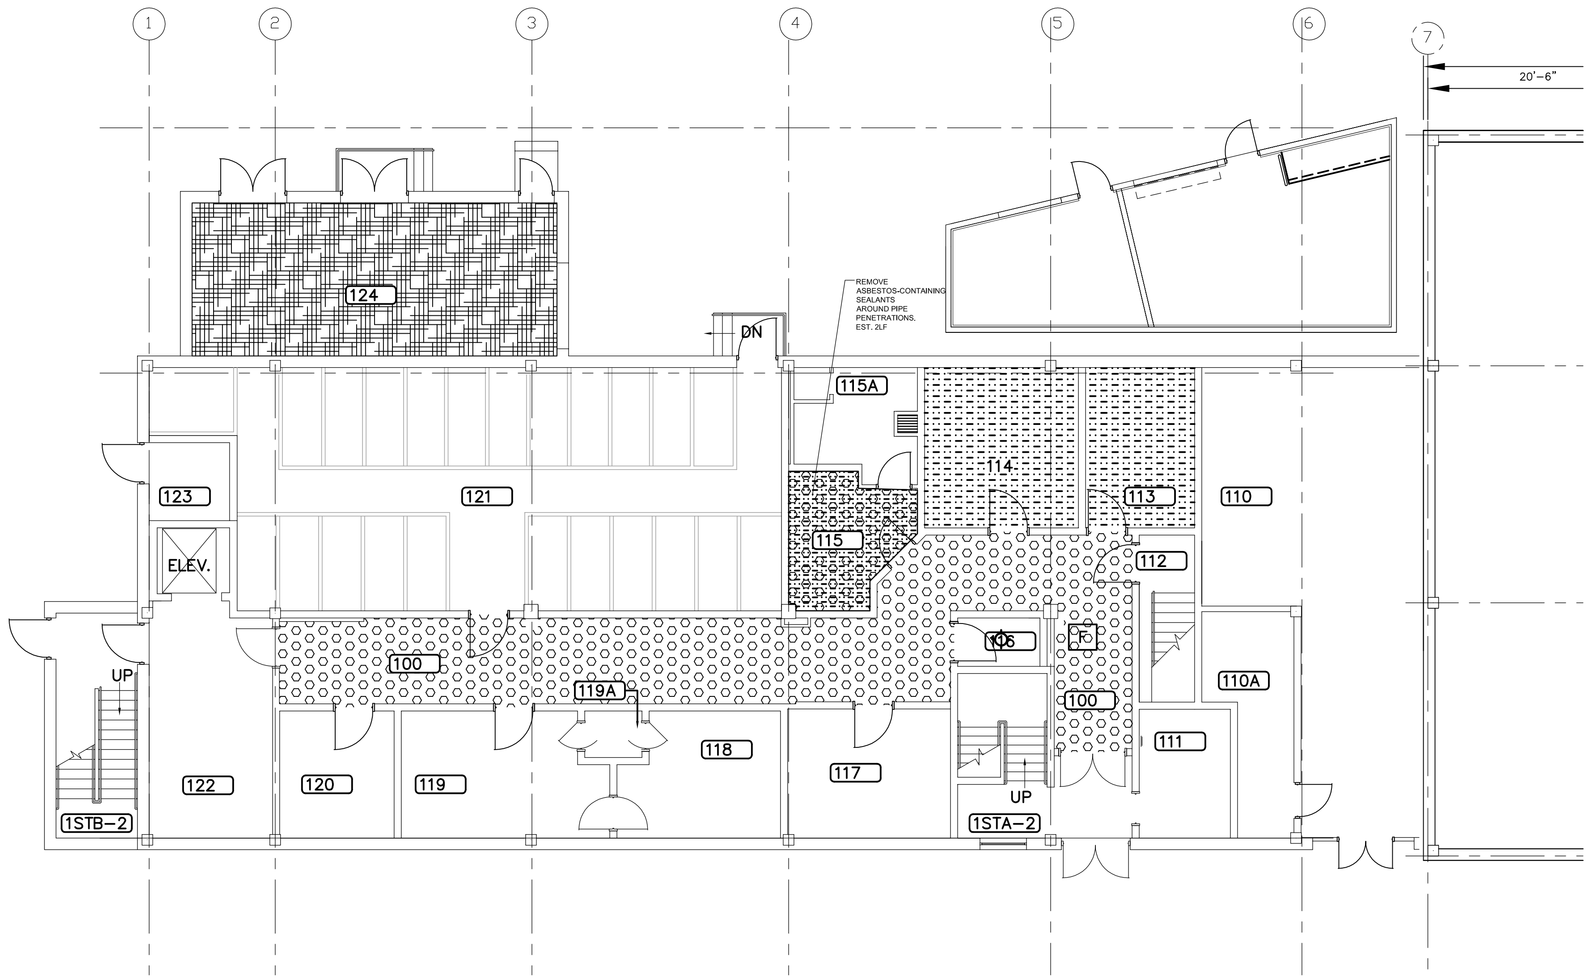

FIRST FLOOR PLAN

1/8"=1'-0"

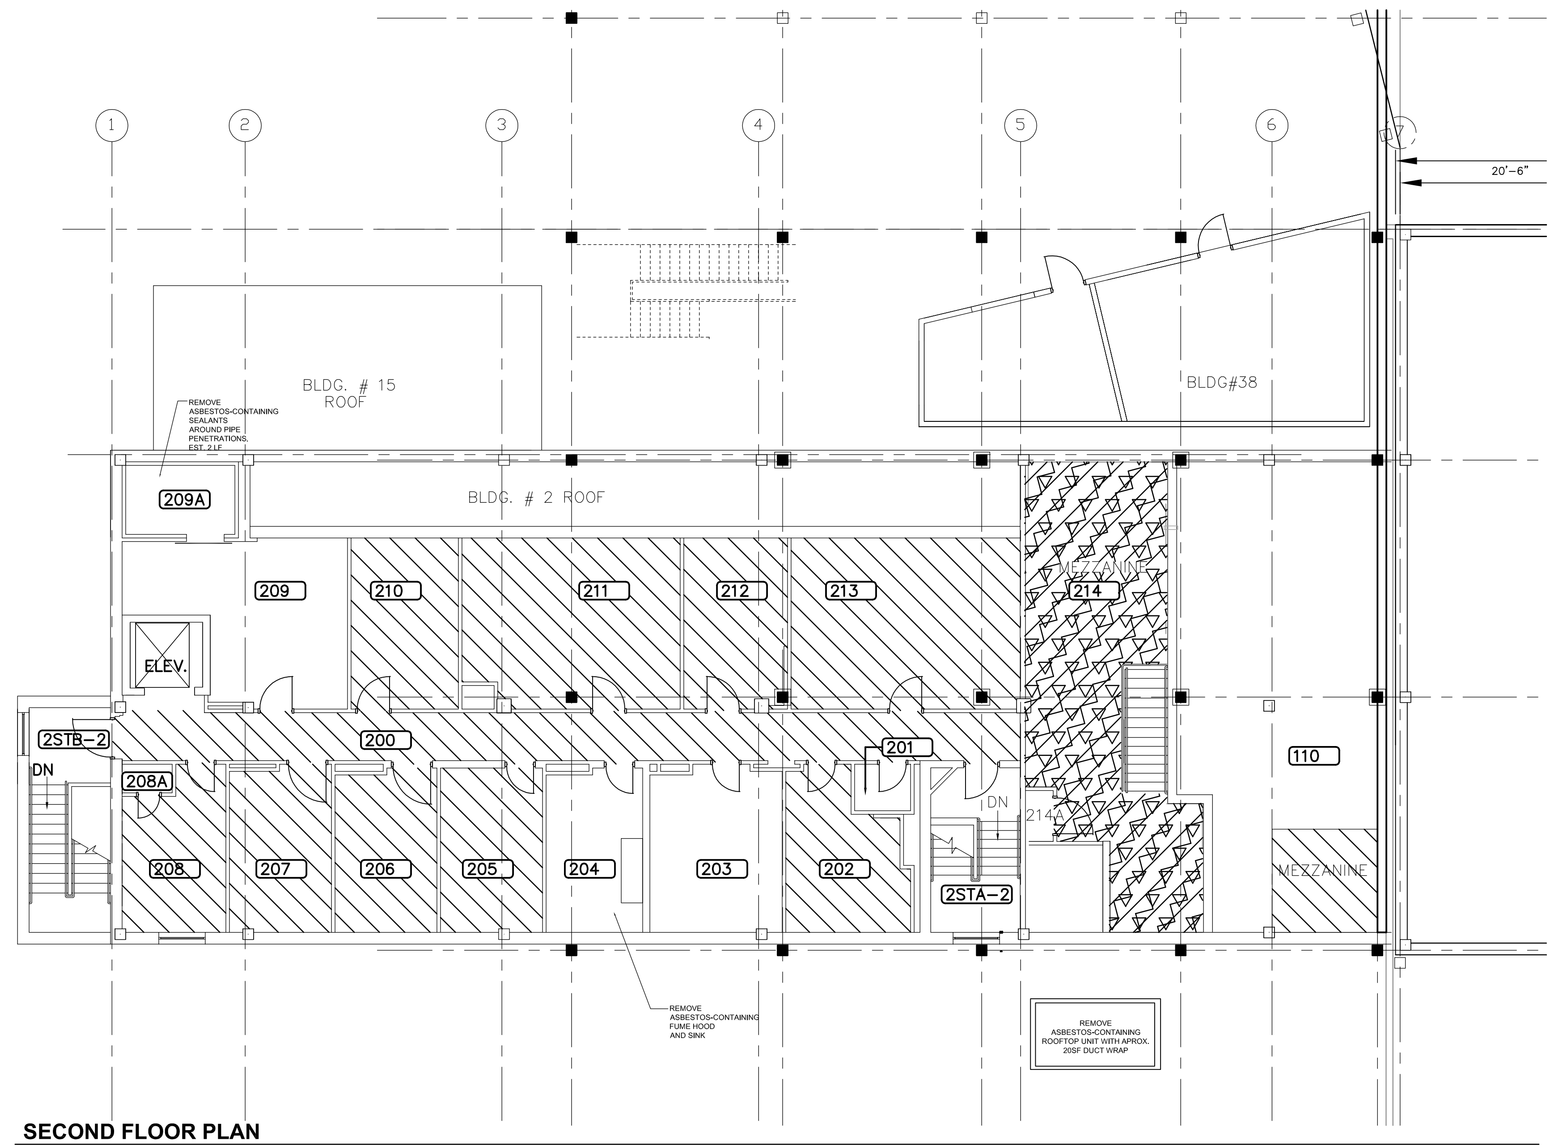

SECOND FLOOR PLAN

1/8"=1'-0"

LEGEND

- REMOVE AND DISPOSE OF ASBESTOS CONTAINING 2"-6" BROWN FELT PIPE INSULATION
- REMOVE AND DISPOSE OF ASBESTOS CONTAINING BLACK FELT INSULATION
- REMOVE AND DISPOSE OF ASBESTOS CONTAINING TSI
- REMOVE AND DISPOSE OF ASBESTOS CONTAINING 2"-6" MAG PIPE INSULATION
- REMOVE AND DISPOSE OF ASBESTOS CONTAINING PIPE FITTINGS, EST. 60 FITTINGS
- REMOVE AND DISPOSE OF ASBESTOS CONTAINING FLOOR TILE AND MASTIC
- REMOVE AND DISPOSE OF ASBESTOS CONTAINING 2" TO 6" AIRCELL PIPE INSUALTION
- REMOVE AND DISPOSE OF ASBESTOS CONTAINING MUDDED FITTINGS ON FIBERGLASS
- REMOVE AND DISPOSE OF ASBESTOS CONTAINING MAGNESIA PIPE INSULATION

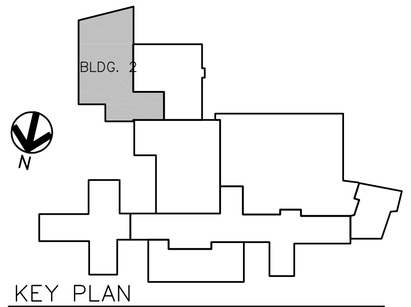

KEY PLAN

NOT TO SCALE

2-1

Revisions	Date

SHIVEHATTERY
ARCHITECTURE + ENGINEERING
2834 Northgate Drive | Iowa City, Iowa 52245
319.354.3040 | fax: 319.354.6921 | shive-hattery.com
Iowa | Illinois | Missouri

Drawing Title: FIRST FLOOR ASBESTOS ABATEMENT PLAN

Project Title: RENOVATE AND EXPAND SPACE FOR PATIENT SUPPORT AREAS

Date 12-05-2014 CONSTRUCTION DOCUMENTS

Project No. DVA#636-311 S-H#110240-0

Approved: Division Chief

Building Number 2

Checked

Drawn

Approved: Service Director

Location: IOWA CITY VA HEALTH CARE SYSTEM, IOWA CITY, IOWA

DRAWING NO. 2E-AA1

Dwg.1 Of 35

Veterans Administration