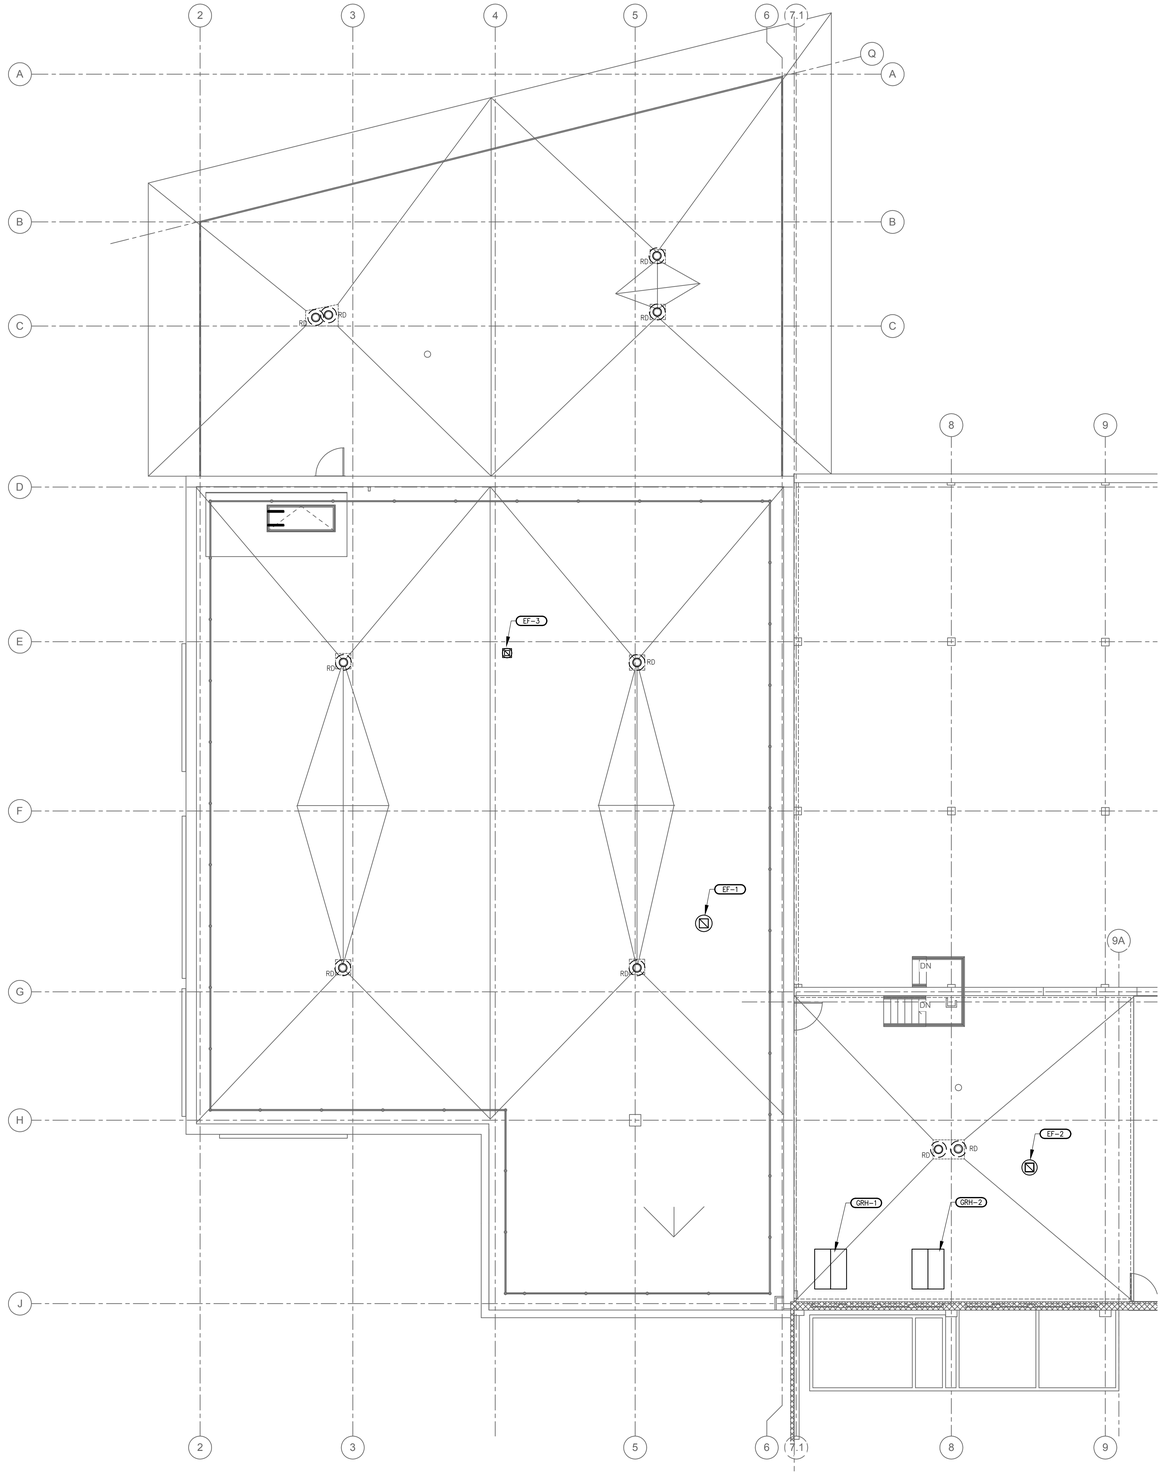

1 MECHANICAL ROOF PLAN
1/8"=1'-0"

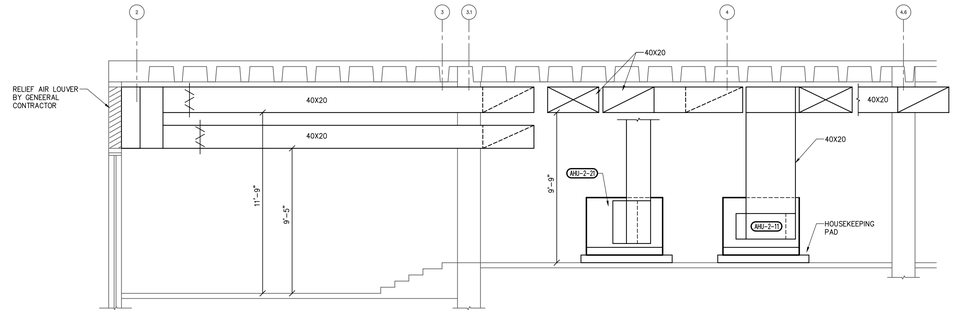

2 SECTION – MECHANICAL EQUIPMENT ROOM 130
1/4"=1'-0"

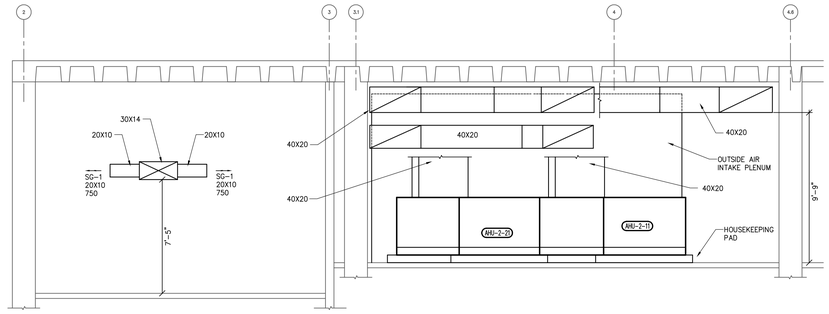

3 SECTION – MECHANICAL EQUIPMENT ROOM 130
1/4"=1'-0"

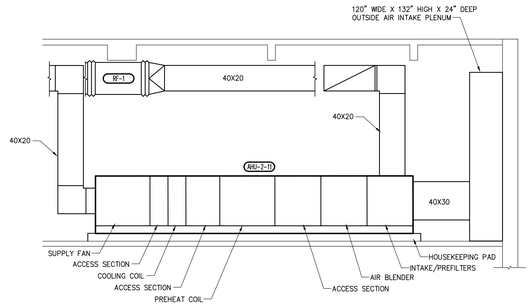

4 SECTION – MECHANICAL EQUIPMENT ROOM 130
1/4"=1'-0"

2-1

Revisions	Date

SHIVEHATTERY
ARCHITECTURE + ENGINEERING
2834 Northgate Drive | Iowa City, Iowa 52245
319.354.3040 | fax: 319.354.6921 | shive-hattery.com
Iowa | Illinois | Missouri

Drawing Title: MECHANICAL SECTIONS AND ENLARGED PLANS

Project Title: RENOVATE AND EXPAND SPACE FOR PATIENT SUPPORT AREAS

Date 12-05-2014 CONSTRUCTION DOCUMENTS

Project No. DVA#636-311 S-H#110240-0

Approved: Division Chief

Building Number 2 | Checked TRF | Drawn MSJ

DRAWING NO. 2-H7

Approved: Service Director

Location: IOWA CITY VA HEALTH CARE SYSTEM, IOWA CITY, IOWA

Dwg. 19 Of 24

Veterans Administration