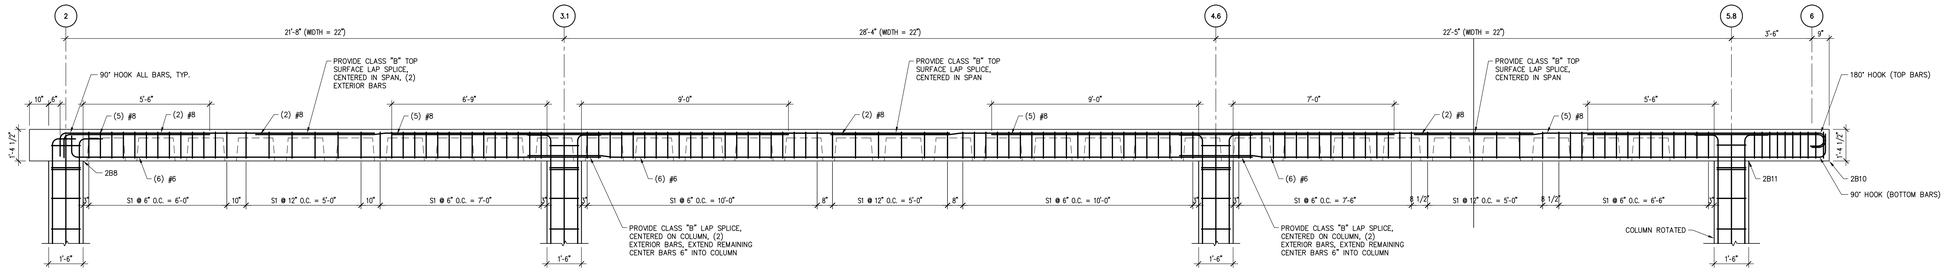

1 BEAM "2B6" REINFORCEMENT

3/8"=1'-0"

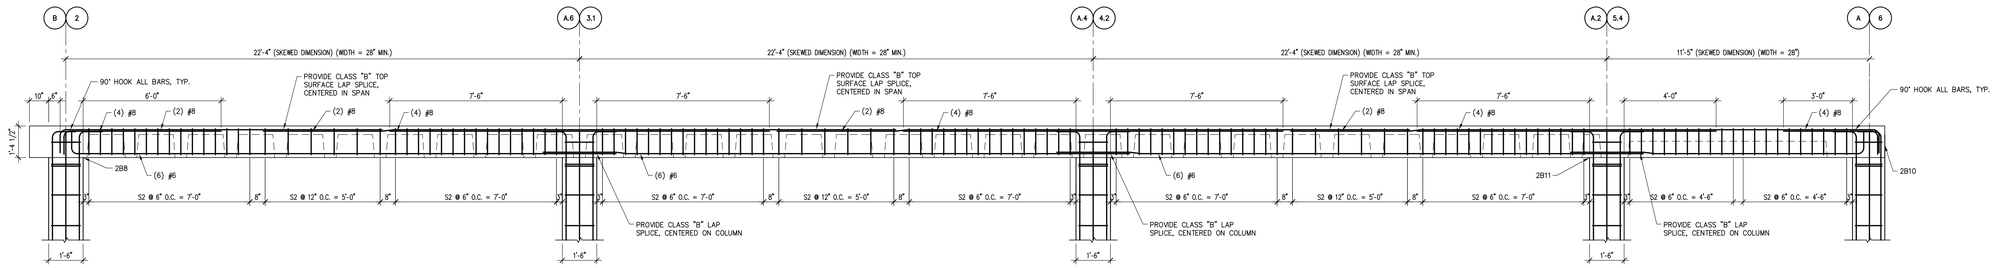

2 BEAM "2B7" REINFORCEMENT

3/8"=1'-0"

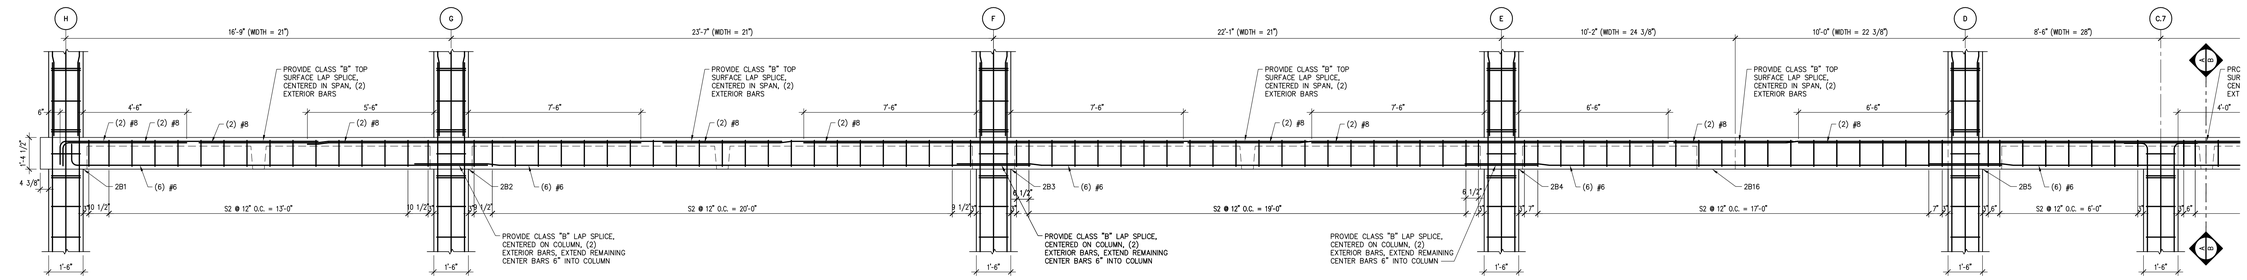

3 BEAM "2B8" REINFORCEMENT

3/8"=1'-0"

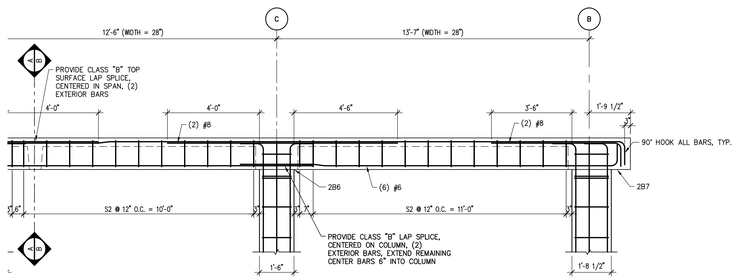

BEAM "2B8" REINFORCEMENT (CONTINUED)

3/8"=1'-0"

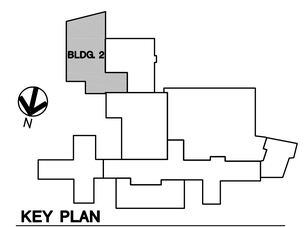

KEY PLAN

NOT TO SCALE

2-1

Revisions	Date

SHIVEHATTERY
ARCHITECTURE + ENGINEERING
2834 Northgate Drive | Iowa City, Iowa 52245
319.354.3040 | fax: 319.354.6921 | shive-hattery.com
Iowa | Illinois | Missouri

Drawing Title: STRUCTURAL BEAM DETAILS

Approved: Division Chief

Approved: Service Director

Project Title: RENOVATE AND EXPAND SPACE FOR PATIENT SUPPORT AREAS

Building Number: 2

Checked: MM

Drawn: KLH

Location: IOWA CITY VA HEALTH CARE SYSTEM, IOWA CITY, IOWA

Date 12-05-2014
CONSTRUCTION DOCUMENTS

Project No. DVA#636-311
S-H#110240-0

DRAWING NO. 2-S9

Dwg. 11 Of 16

Veterans Administration