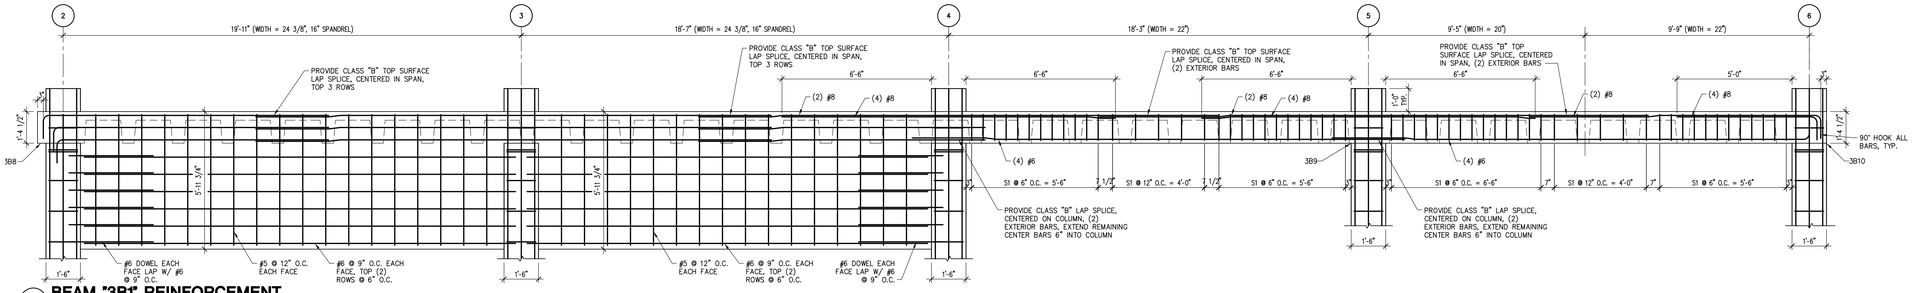

1 BEAM "3B1" REINFORCEMENT
3/8"=1'-0"

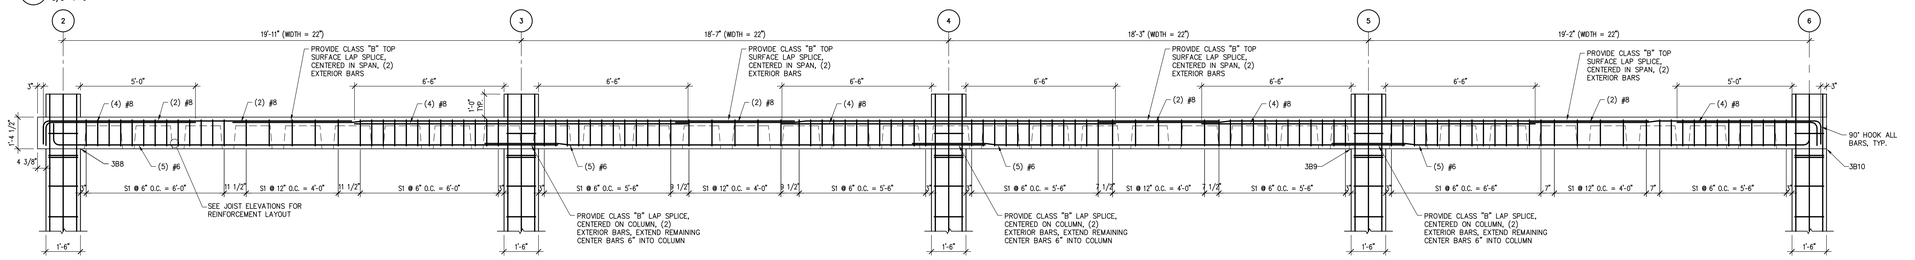

2 BEAM "3B2 & 3B3" REINFORCEMENT
3/8"=1'-0"

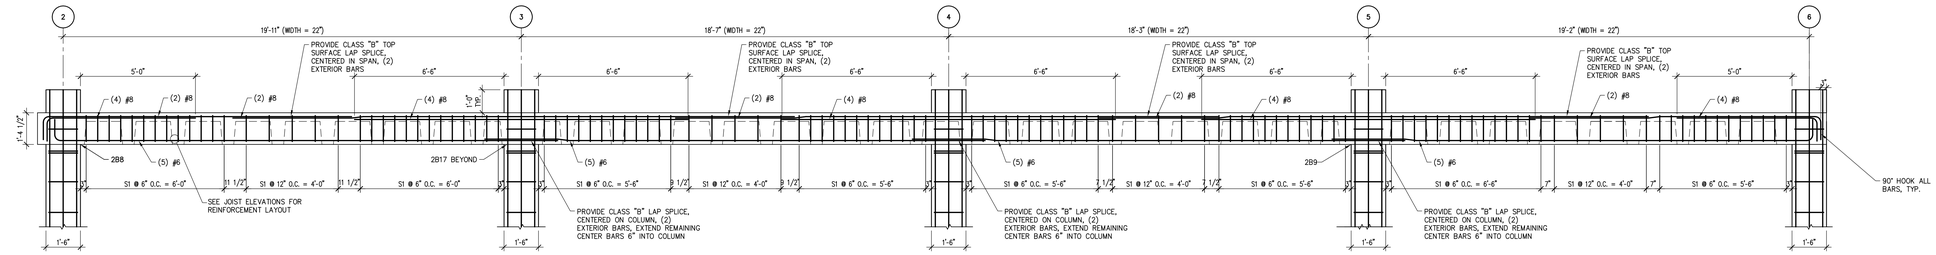

3 BEAM "3B4" REINFORCEMENT
3/8"=1'-0"

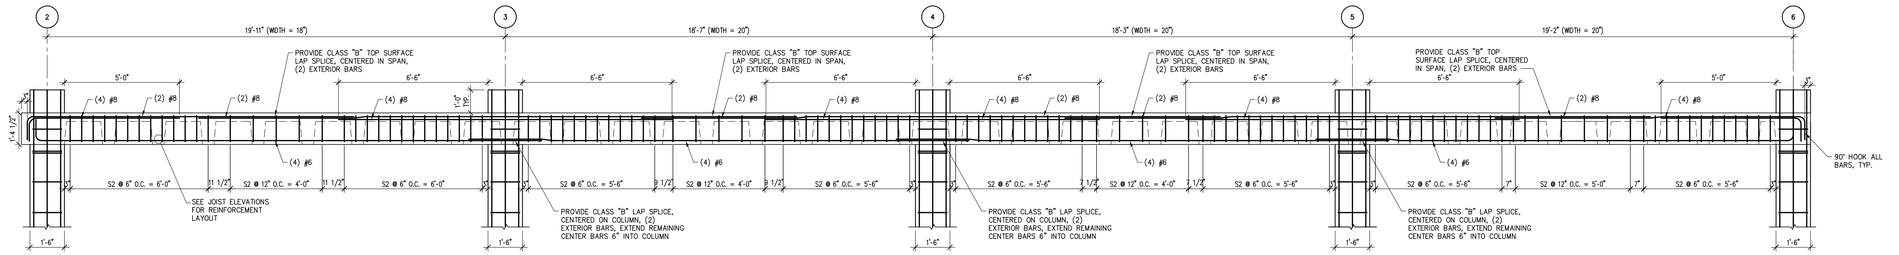

4 BEAM "3B5" REINFORCEMENT
3/8"=1'-0"

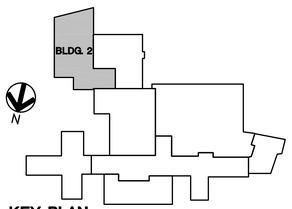

KEY PLAN
NOT TO SCALE

2-1

Revisions	Date

SHIVEHATTERY
ARCHITECTURE + ENGINEERING
2834 Northgate Drive | Iowa City, Iowa 52245
319.354.3040 | fax: 319.354.6921 | shive-hattery.com
Iowa | Illinois | Missouri

Drawing Title: STRUCTURAL BEAM DETAILS

Project Title: RENOVATE AND EXPAND SPACE FOR PATIENT SUPPORT AREAS

Date 12-05-2014 CONSTRUCTION DOCUMENTS

Project No. DVA#636-311 S-H#110240-0

Approved: Division Chief

Approved: Service Director

Building Number: 2 | Checked: MM | Drawn: KLH

Location: IOWA CITY VA HEALTH CARE SYSTEM, IOWA CITY, IOWA

DRAWING NO. 2-S12
Dwg. 14 Of 16

Veterans Administration