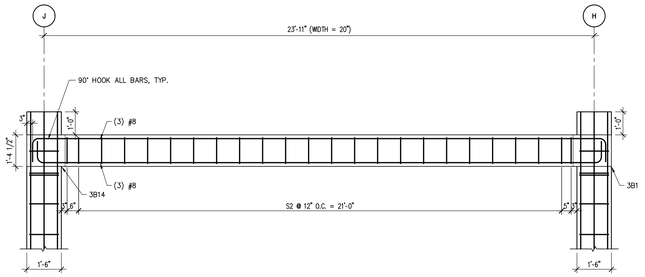

1 **BEAM "3B12" REINFORCEMENT**
3/8"=1'-0"

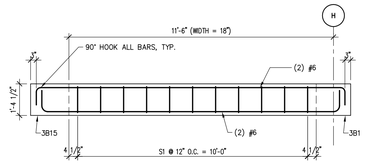

2 **BEAM "3B13" REINFORCEMENT**
3/8"=1'-0"

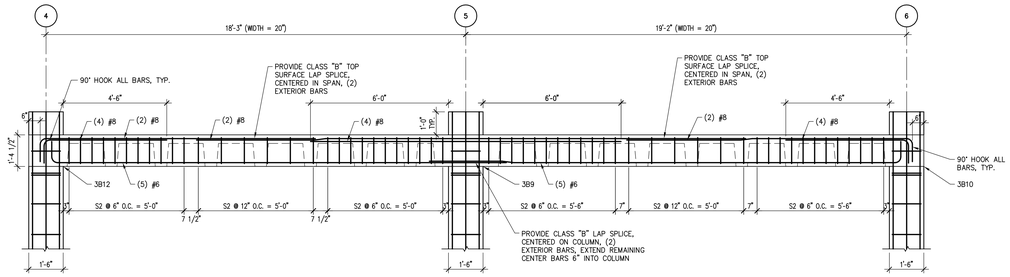

3 **BEAM "3B14" REINFORCEMENT**
3/8"=1'-0"

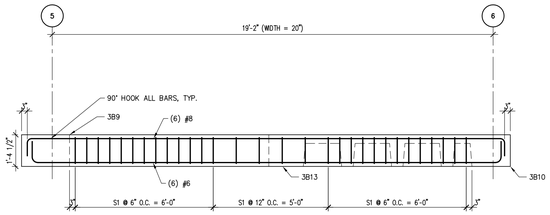

4 **BEAM "3B15" REINFORCEMENT**
3/8"=1'-0"

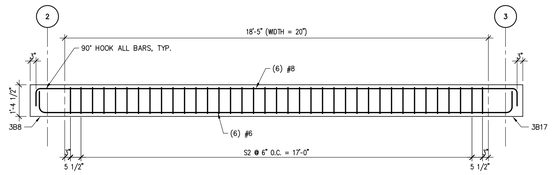

5 **BEAM "3B16" REINFORCEMENT**
3/8"=1'-0"

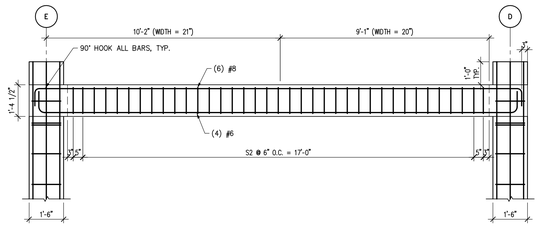

6 **BEAM "3B17" REINFORCEMENT**
3/8"=1'-0"

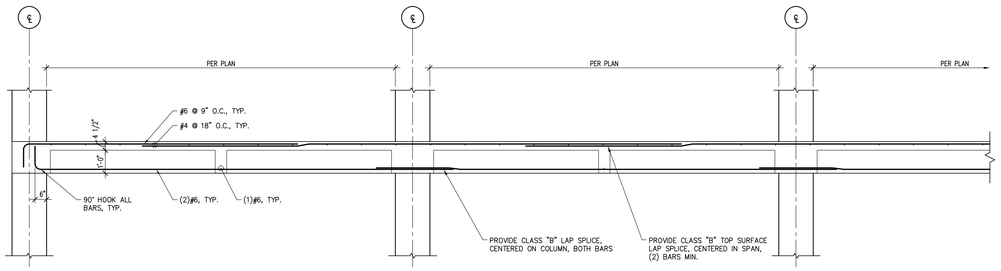

7 **TYPICAL JOIST DETAIL**
3/8"=1'-0"

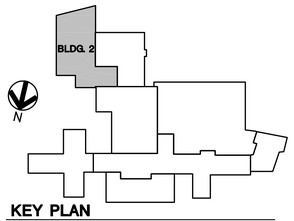

KEY PLAN
NOT TO SCALE

2-1

Revisions	Date

SHIVEHATTERY
ARCHITECTURE + ENGINEERING
2834 Northgate Drive | Iowa City, Iowa 52245
319.354.3040 | fax: 319.354.6921 | shive-hattery.com
Iowa | Illinois | Missouri

Drawing Title: STRUCTURAL BEAM AND JOIST DETAILS

Project Title: RENOVATE AND EXPAND SPACE FOR PATIENT SUPPORT AREAS

Date 12-05-2014
CONSTRUCTION DOCUMENTS

Project No. DVA#636-311
S-H#110240-0

Approved: Division Chief

Approved: Service Director

Building Number: 2

Checked: MM

Drawn: MPD

Location: IOWA CITY VA HEALTH CARE SYSTEM
IOWA CITY, IOWA

DRAWING NO. 2-S14
Dwg. 16 Of 16

Veterans Administration