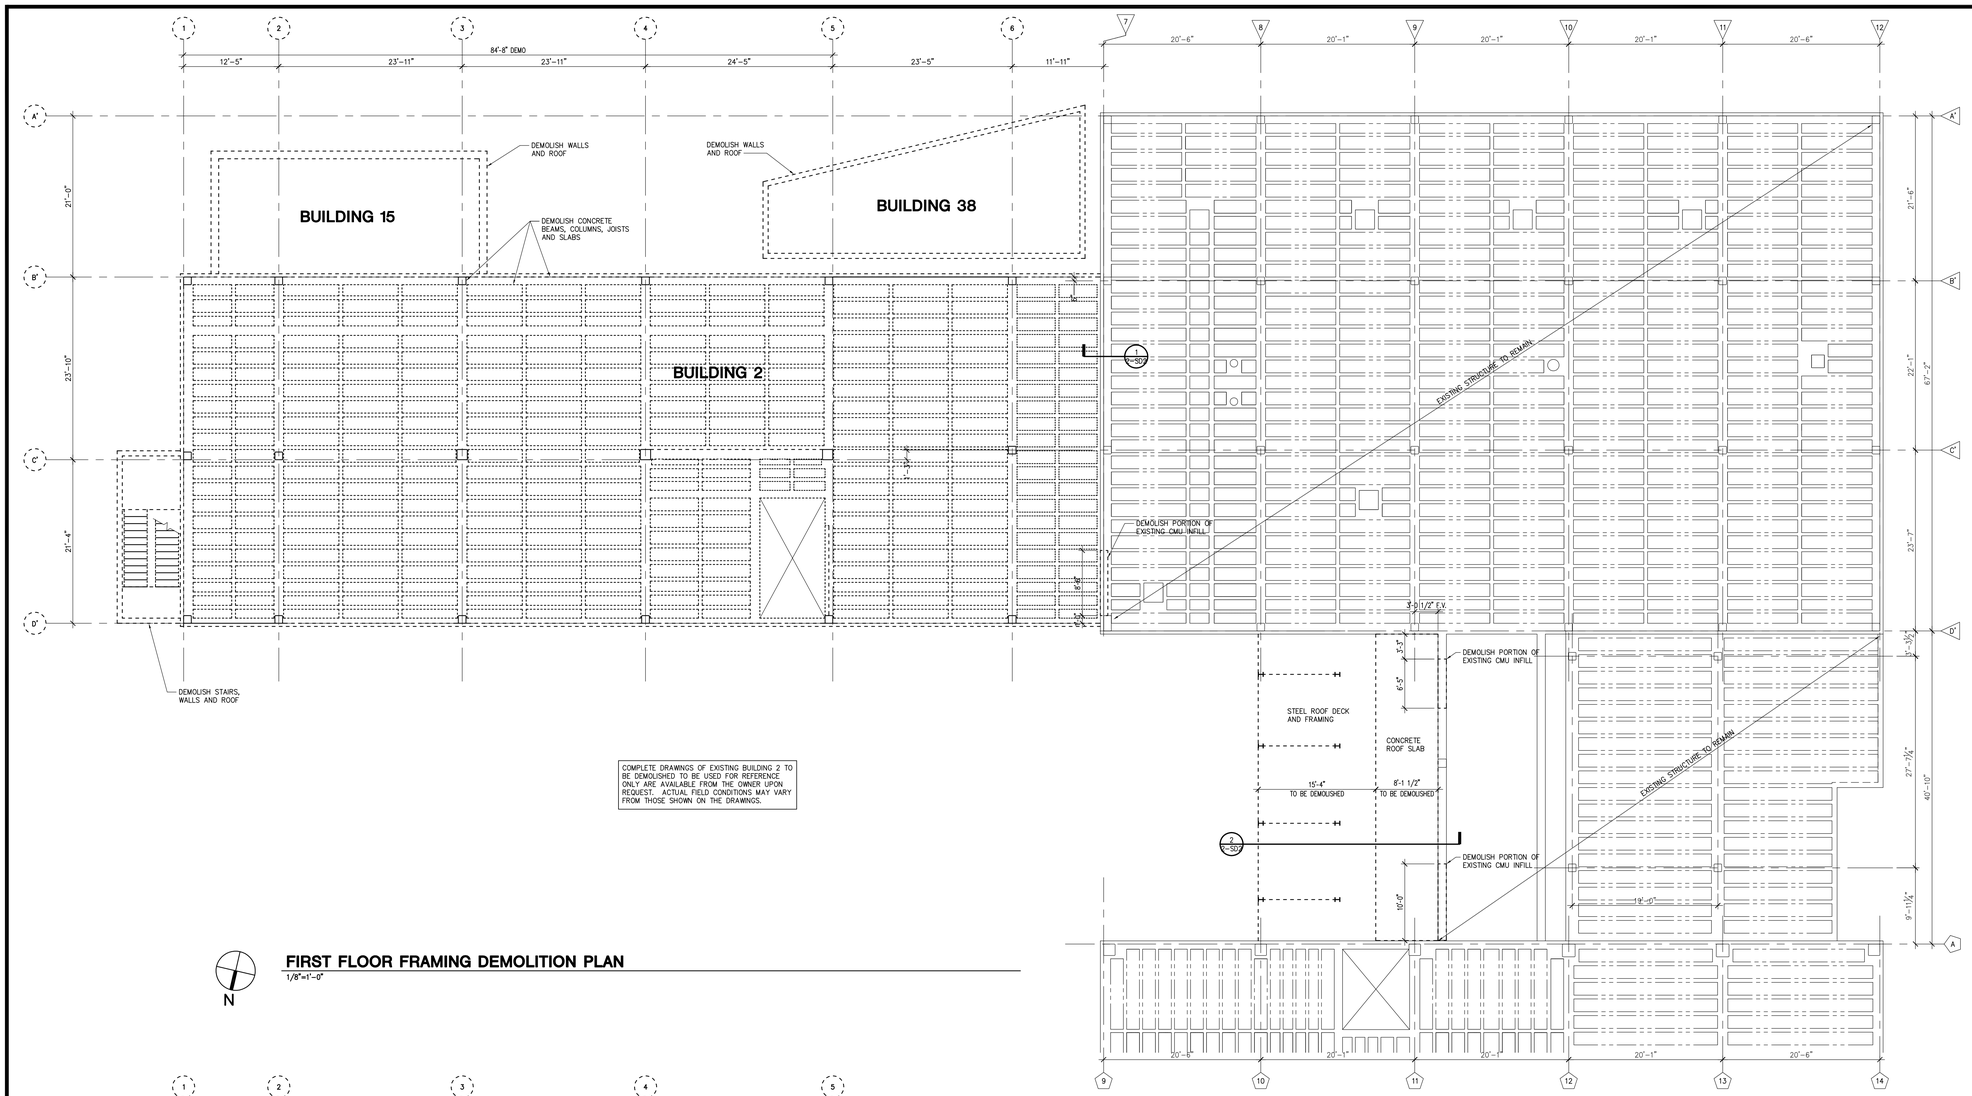

COMPLETE DRAWINGS OF EXISTING BUILDING 2 TO BE DEMOLISHED TO BE USED FOR REFERENCE ONLY ARE AVAILABLE FROM THE OWNER UPON REQUEST. ACTUAL FIELD CONDITIONS MAY VARY FROM THOSE SHOWN ON THE DRAWINGS.

N

FIRST FLOOR FRAMING DEMOLITION PLAN

1/8"=1'-0"

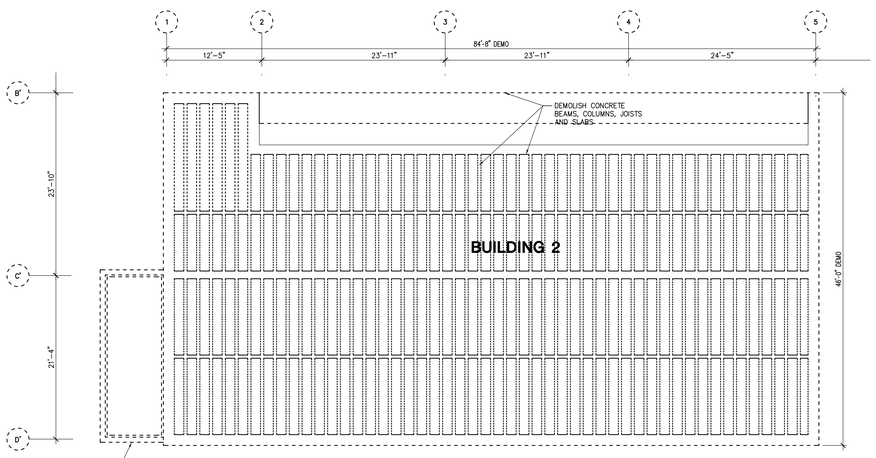

N

ROOF FRAMING DEMOLITION PLAN

1/8"=1'-0"

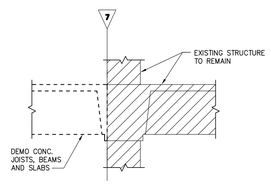

1 WALL SECTION

1/2"=1'-0"

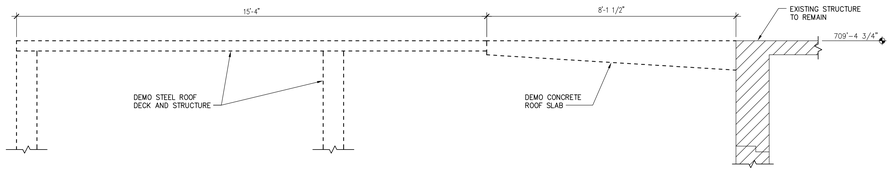

2 WALL SECTION

1/2"=1'-0"

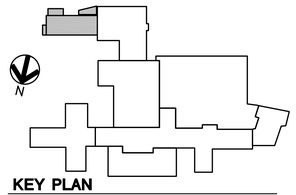

KEY PLAN

NOT TO SCALE

2-1

Revisions	Date

SHIVEHATTERY
ARCHITECTURE + ENGINEERING

2834 Northgate Drive | Iowa City, Iowa 52245
319.354.3040 | fax: 319.354.6921 | shive-hattery.com

Iowa | Illinois | Missouri

Drawing Title: FLOOR/ROOF FRAMING DEMOLITION PLAN

Approved: Division Chief

Approved: Service Director

Project Title: RENOVATE AND EXPAND SPACE FOR PATIENT SUPPORT AREAS

Building Number: 2

Checked: MM

Drawn: KLH

Location: IOWA CITY VA HEALTH CARE SYSTEM, IOWA CITY, IOWA

Date 12-05-2014
CONSTRUCTION DOCUMENTS

Project No. DVA#636-311
S-H#110240-0

DRAWING NO. 2-SD2

Dwg. 2 Of 16

Veterans Administration