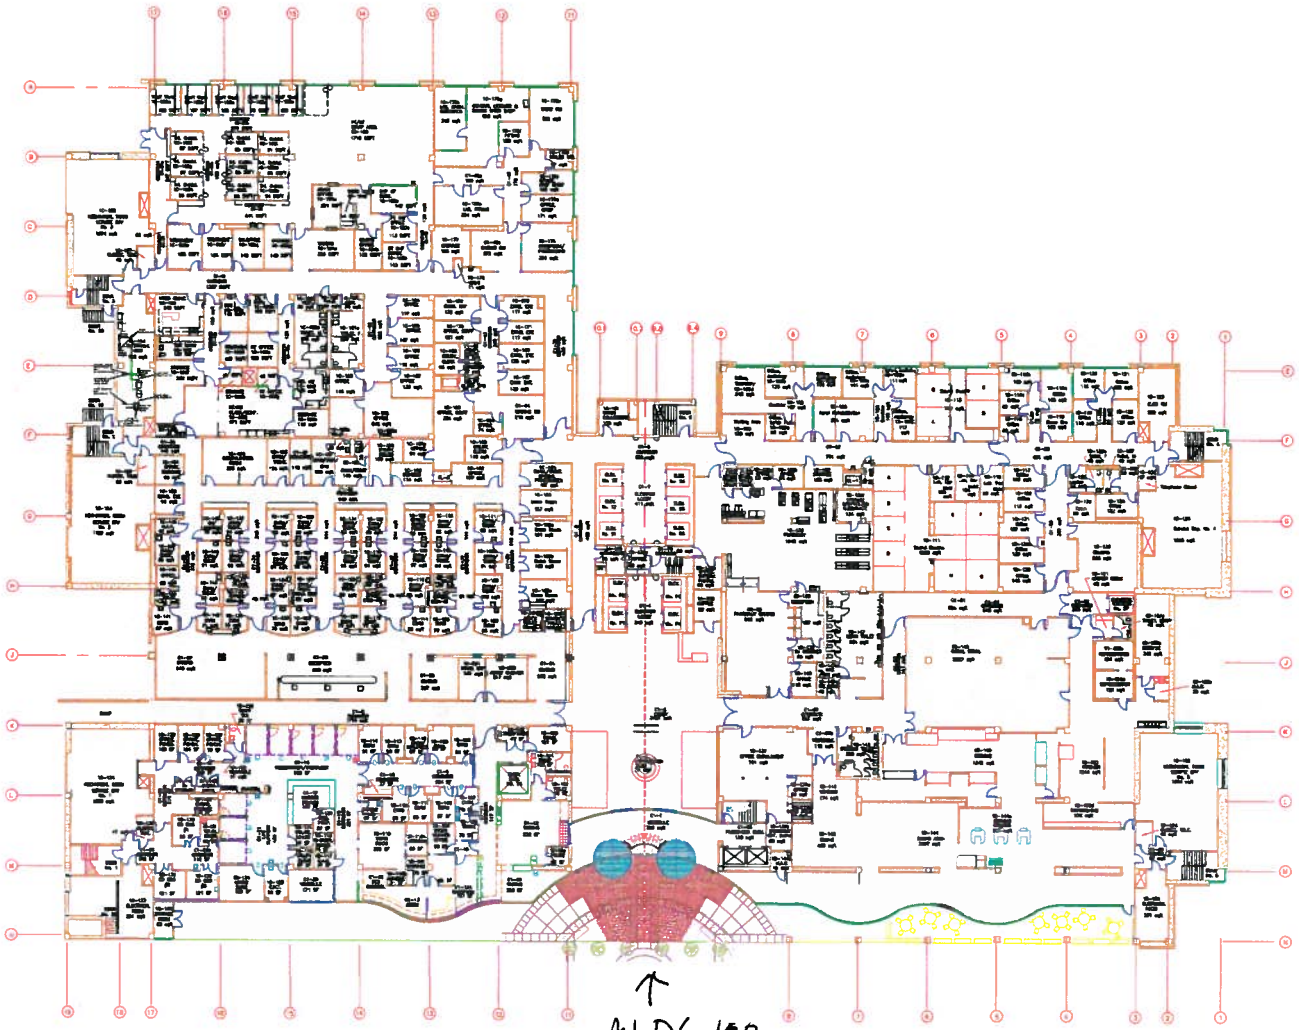

SCALE: 1/32"=1'

Revisions	Date	CONSULTANTS: ARCHITECT/ENGINEERS:	APPROVAL SIGNATURES:	Drawing Title: FLOOR PLAN - FIRST	Project Title: -	Project Number: -
			Approved Interim Chief	Approved Safety Manager	Approved Chief / A.I.D.	Building Number: 100
			Approved Chief / A.I.D.	Approved Director / AVC	Location: PORTLAND, OR	Drawing Number: C100-1
					Date: - / Division: - / Drawn: SDM	Sheet: - of -

Office of Facilities Management

VA FORM 08-6231, OCT 1978

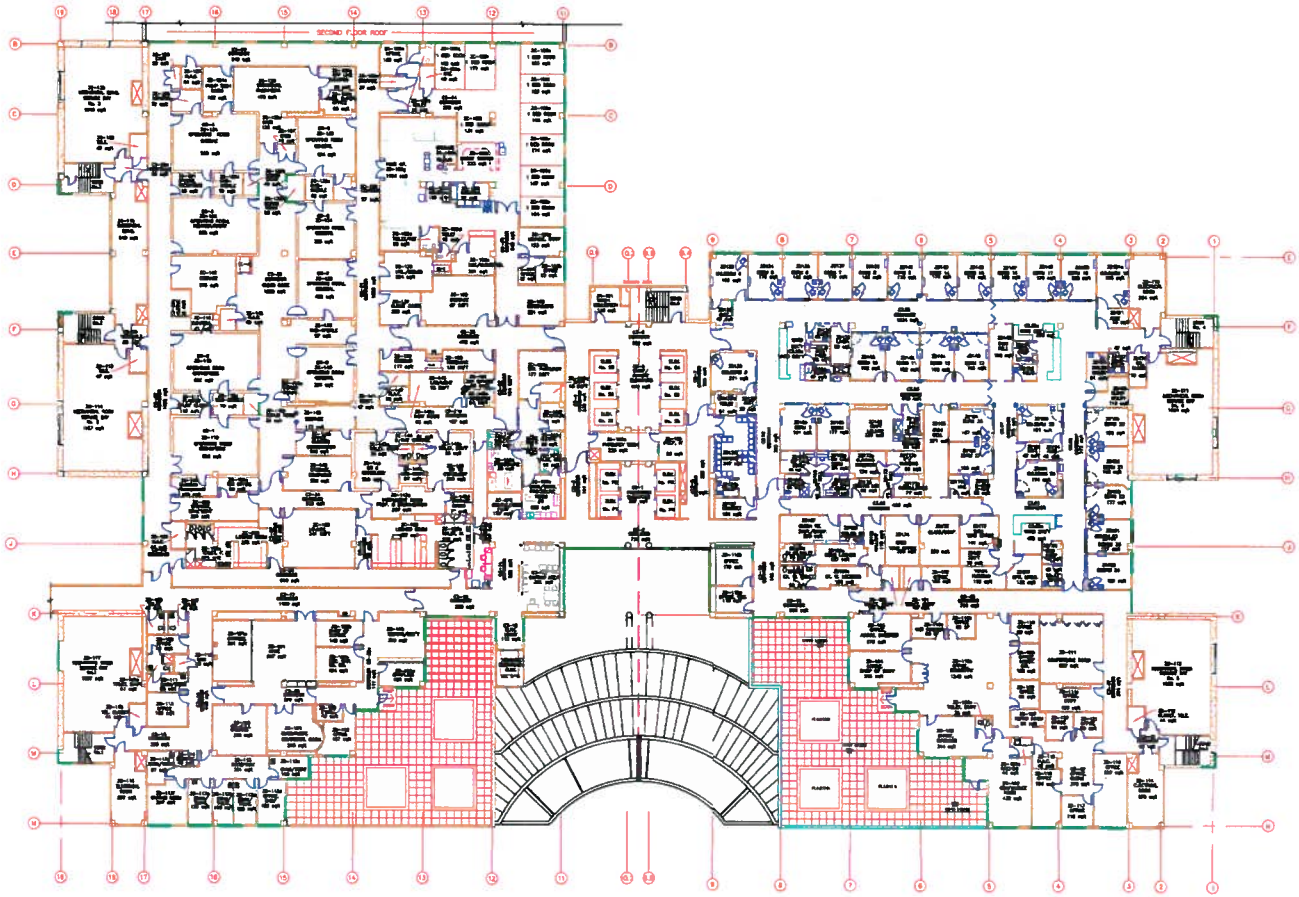

Bldg 100
3rd Floor

SCALE: 1/32"=1'

Revisions	Date	CONSULTANTS: ARCHITECT/ENGINEERS:	APPROVAL SIGNATURES:	Drawing Title: FLOOR PLAN - THIRD	Project Title: -	Project Number: -	Office of Facilities Management
			Approved Infection Cont. / Approved Safety Manager / Approved Chief P & O			Building Number: 100	
			Approved Chief M & R / Approved Service Chief / Approved Chief H&S	Approved Service Chief	Location: PORTLAND, OR	Drawing Number: C100-3	
					Date: - / Checked: - / Scale: 1/8"	Dwg. - of -	

VA FORM 08-6231, OCT 1979

VETERANS AFFAIRS MEDICAL CENTER

PORTLAND, OREGON

Floor Plan
BUILDING 101
1ST FLOOR

10-23-2014

101-01

PORTLAND, OREGON

Bldg 101
2nd Floor

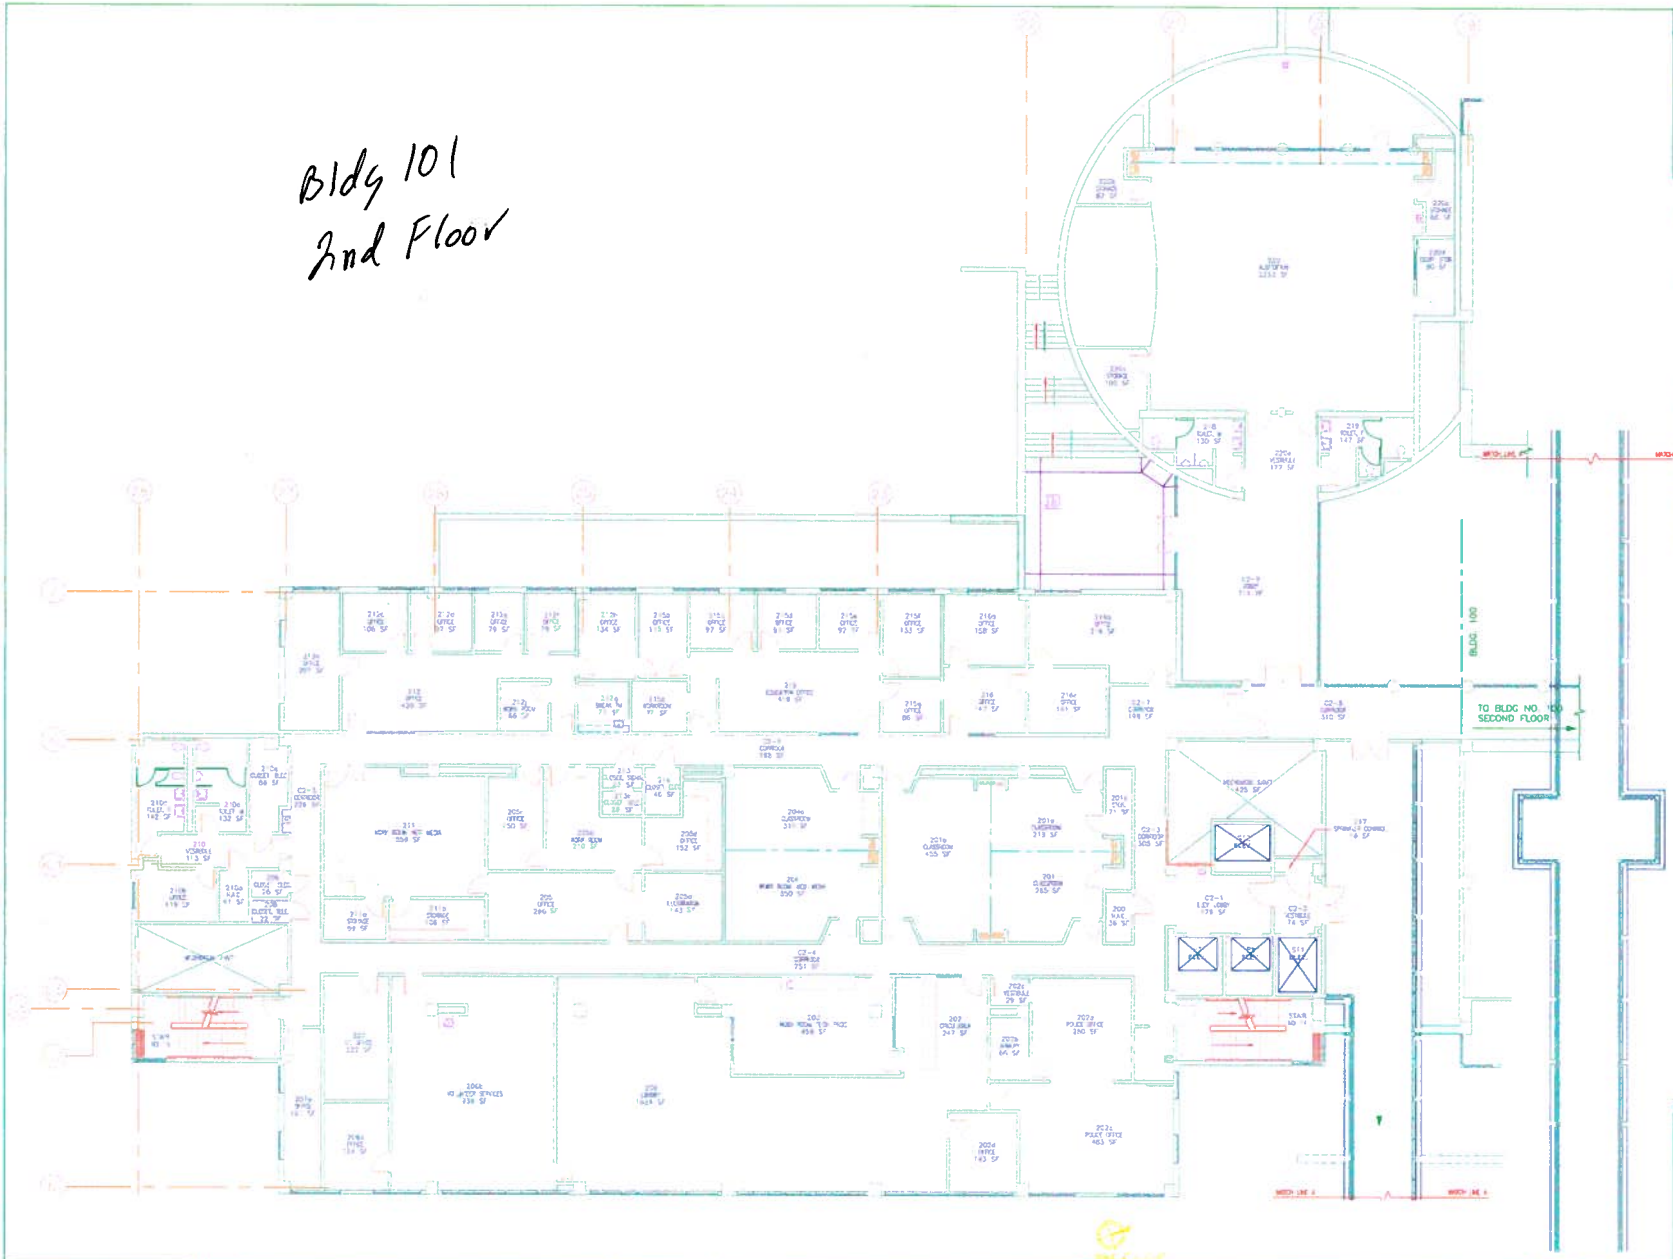

GENERAL NOTES

FIRE LIFE SAFETY LEGEND

WALL TYPE LEGEND

KEY MAP

NOT TO SCALE

VETERANS AFFAIRS MEDICAL CENTER

PORTLAND, OREGON

Floor Plan
BUILDING 101
2ND FLOOR

10-27-2014

101-02

PORTLAND, OREGON

Bldg 103
1st Floor
Part A

GENERAL NOTES

1. GROSS AND NET SQUARE PROVIDED IN EACH DRAWING FILE DATA PROVIDED BY THE VA. THIS DATA HAS NOT BEEN VERIFIED.
2. COLUMN LOCATIONS SHOWN PER BACKGROUND AUTOCAD FILES ISSUED BY VA VISN 20 FURNISHED STAFF. REFER TO STRUCTURAL AS-BUILTS FOR EXACT COLUMN LOCATIONS.
3. [illegible] FILES FOUND TO HAVE DEFICIENCIES IN [illegible] WORK [illegible] HAVE NOT BEEN CORRECTED. (E.G. LINE WORK DEFICIENCIES SUCH AS NON-INTERSECTIONS OF WORK NON-ALIGNED WALLS)
4. RATED WALL DESIGNATIONS SHOWN ARE [illegible] PROVIDED BY THE VA. THIS DATA HAS NOT BEEN VERIFIED AS PART OF THE [illegible] SCOPE.

FIRE LIFE SAFETY LEGEND

- FIRE ALARM - PULL STATION
- FIRE ALARM - AUDIBLE
- FIRE ALARM - [illegible]
- FIRE ALARM - AUDIBLE/VISIBLE
- FIRE ALARM - [illegible]
- FIRE ALARM - SMOKE DETECTOR
- [illegible]
- FIRE ALARM - [illegible]
- FIRE FIRE [illegible] CONNECTION
- FIRE ALARM [illegible] PANEL
- FIRE ALARM ANNUNCIATION PANEL
- [illegible]
- [illegible]
- FIRE [illegible] BY CABINET
- FIRE [illegible] - WALL [illegible]
- [illegible]
- EVERGENCY [illegible]
- EVERGENCY EYEWASH
- EVERGENCY EYEWASH/SHOWER

WALL TYPE LEGEND

- [illegible] RATED [illegible]
- [illegible] RATED [illegible]
- [illegible] RATED
- SMOKE BARRIER - [illegible] HOUR FIRE RATED
- [illegible] HOUR FIRE RATED
- SMOKE BARRIER - [illegible] HOUR FIRE RATED

KEY MAP

NOT TO SCALE

VETERANS AFFAIRS MEDICAL CENTER

PORTLAND, OREGON

FIRE LIFE SAFETY PLAN
BUILDING 0103
1ST FLOOR - PART A

0103-01a

PORTLAND, OREGON

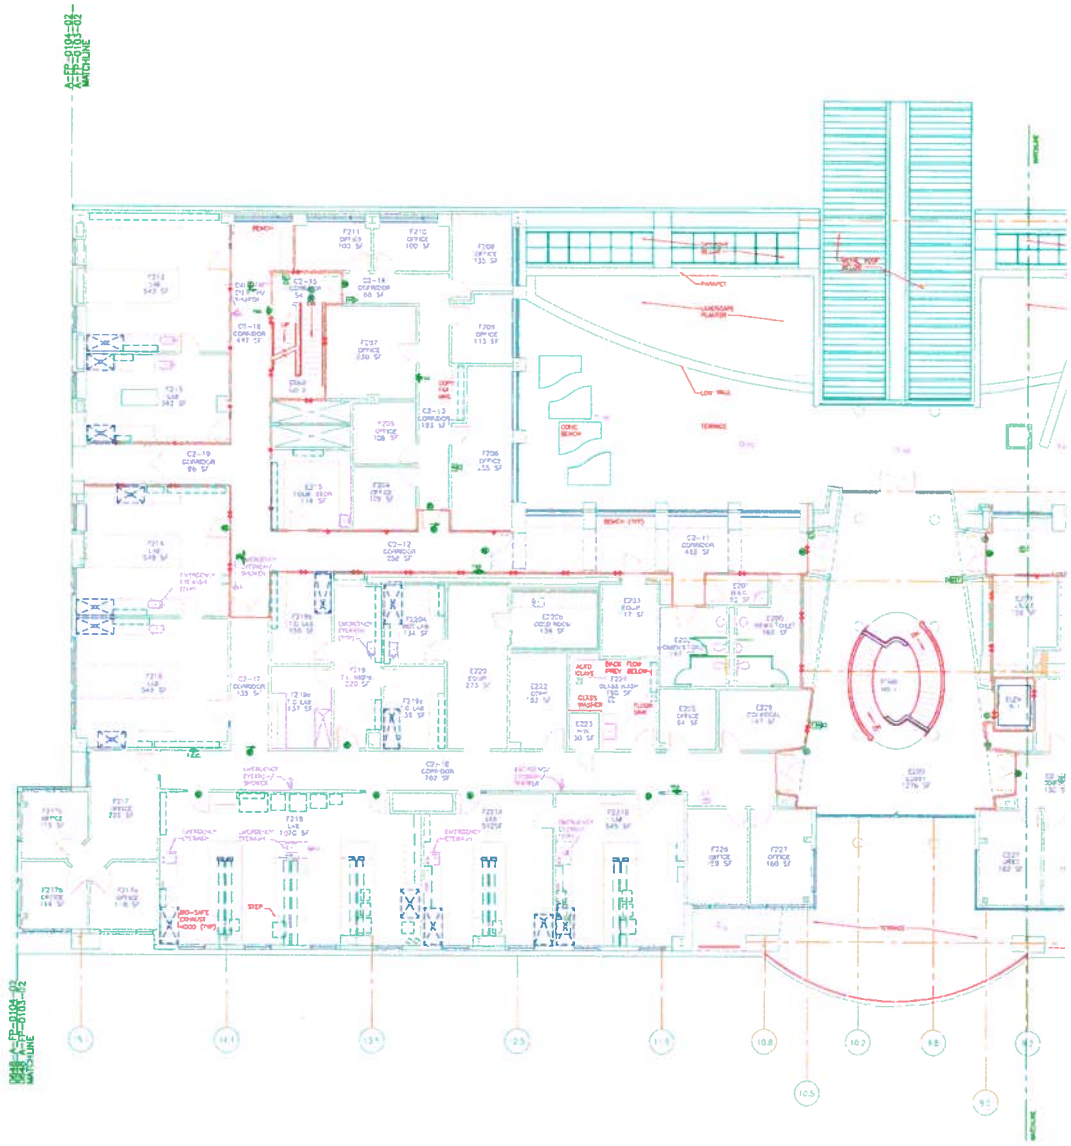

Bldg 103
2nd Floor
Part A

GENERAL NOTES

1. [illegible] AND NOT COMPLETE FOR EACH DRAWING THE DATA PROVIDED BY [illegible] VA. THIS DATA HAS NOT BEEN VERIFIED.
2. DOUBLY LOCATIONS SCAN PER BACKGROUND [illegible] FILES [illegible] BY VA [illegible] 20 [illegible] FILES. REFER TO STRUC [illegible] AS-BUILT FOR EXACT COLUMN [illegible] DIMENSIONS.
3. DIGITAL DRAWINGS FILES FOUND TO HAVE DISCREPANCIES IN THE WORK [illegible] HAVE NOT BEEN CORRECTED. [illegible] WORK INTERSECTS OF WALLS, NON-RELEVANT WALLS.
4. RATED WALL DESIGNATIONS SHOWN ARE [illegible] DATA HAS NOT BEEN VERIFIED AS [illegible] OF THE AS-BUILT PROJECT SCOPE.

FIRE LIFE SAFETY LEGEND

- FIRE ALARM - PULL STATION
- FIRE ALARM - AUDIBLE
- FIRE ALARM - VISIBLE
- FIRE ALARM - AUDIBLE/VISIBLE
- FIRE ALARM - DUCT
- FIRE ALARM - SMOKE DETECTOR
- MAGNETIC DOOR HOLDER
- FIRE ALARM - [illegible]
- FIRE FIRE HOSE [illegible]
- FIRE ALARM CONTROL PANEL
- FIRE ALARM ANNUNCIATION PANEL
- EXIT SIGN
- EXIT SIGN - DIRECTIONAL
- FIRE EXTINGUISHER W/ CABINET
- FIRE EXTINGUISHER - WALL MOUNTED
- [illegible] DETECTOR
- [illegible] - SAW [illegible]
- EMERGENCY EYEWASH
- EMERGENCY EYEWASH/SHOWER

WALL TYPE LEGEND

- NON-RATED PARTITION
- NON-RATED [illegible] BARRIER
- 1 HOUR FIRE RATE
- SMOKE BARRIER [illegible] HOUR FIRE RATE
- 2 HOUR FIRE RATED
- SMOKE BARRIER [illegible] HOUR FIRE RATE

KEY MAP

NOT TO SCALE

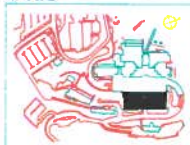

VETERANS AFFAIRS MEDICAL CENTER

PORTLAND, OREGON

FIRE LIFE SAFETY PLAN
BUILDING 0103
2nd FLOOR - PART A

0103-02a

PORTLAND, OREGON