OKLAHOMA CITY VA MEDICAL CENTER

921 NE. 13TH STREET, OKLAHOMA CITY, OK 73104

PROJECT NO. : 635-12-310

PROJECT NAME: IMPROVE INTERIOR SIGNAGE

INDEX OF SHEETS

ARCHITECTURAL

COVER SHEET A-1

SIGNATURE APPROVAL SHEET A-2

SIGN LOCATION PLANS

BASEMENT - LOCATIONS B-1 THRU B-18 A-3

GROUND FLOOR - LOCATIONS G-1 THRU G-22 A-4

GROUND FLOOR - LOCATIONS G-23 THRU G-40 A-5

FIRST FLOOR - LOCATIONS 1-1 THRU 1-35 A-6

SECOND FLOOR - LOCATIONS 2-1 THRU 2-15 A-7

THIRD FLOOR - LOCATIONS 3-1 THRU 3-8 A-8

FOURTH FLOOR - LOCATIONS 4-1 THRU 4-6 A-9

FIFTH FLOOR - LOCATIONS 5-1 THRU 5-9 A-10

SIXTH FLOOR - LOCATIONS 6-1 THRU 6-9 A-11

SEVENTH FLOOR - LOCATIONS 7-1 THRU 7-10 A-12

EIGHTH FLOOR - LOCATIONS 8-1 THRU 8-5 A-13

NINTH FLOOR - LOCATIONS 9-1 THRU 9-4 A-14

GRAPHIC STANDARDS A-15

SIGN TYPE (FAMILIES)

"IN-14.XX" INSERT CONFIGURATION A-16

"IN-14.XX" FRAME DETAILS A-17

"IN-14.XX" INSERT LAYOUTS A-18

"IN-15.02", "IN-15.06"DETAILS A-19

"IN-15.02", "IN-15.06" INSERT LAYOUTS A-20

INSTALLATION GUIDE A-21

DIRECTORIES A-22

GENERAL NOTES:

1. SIGN CONTRACTOR TO VERIFY SIGN LOCATIONS FOR PROPER PLACEMENT AND ADJUST AS NECESSARY

2. SIGN CONTRACTOR TO VERIFY ALL MOUNTING CONDITIONS PRIOR TO INSTALLATION.

3. REFER TO INSTALLATION GUIDE FOR GENERAL INSTALLATION REQUIREMENTS

4.LIST FOR DIRECTORY LISTINGS TO BE SUPPLIED BY OKLAHOMA CITY VA AT TIME OF BID.

5. INSTALLATION PER CITY, STATE AND ADA REQUIREMENTS.

ABBREVIATIONS

AU - ARROW UP

AL - ARROW LEFT

AR - ARROW RIGHT

AUL - ARROW UP LEFT

AUR - ARROW UP RIGHT

Revisions:	Description	Date
1	ADDED SHT A-18.1 - 'DIRECTORY'	4-25-13

ARCHITECTS & INTERIORS

MEDICAL ARCHITECTURE
Medical Architecture & Interior Design
1401 South Denver, Ste C
Tulsa, Oklahoma 74119
Phone: 583.7600 Fax: 583.7604

Service Disabled Veteran Owned Small Business SDVOSB cVE

CS&G
Cooper Signage & Graphics, Inc.
www.signsystems.com

STAFF REVIEWER'S NAME, TITLE & SIGNATURE

Drawing Title: COVER SHEET

SEAL: STATE OF OKLAHOMA JACK LAWRENCE KEELEY #1398 9-1-14 LICENSED ARCHITECT

Project Title: IMPROVE INTERIOR SIGNAGE

Location: OKLAHOMA CITY VA MEDICAL CENTER, 921 NE 13th STREET, OKLAHOMA CITY, OKLAHOMA 73104

Date: 25 JULY 2014

Checked

Drawn

Project Number: 635-12-310

Building Number

Drawing Number: A-1 OF

Office of Construction and Facilities Management

Department of Veterans Affairs

VA FORM 08-6231

DEPARTMENT OF VETERANS AFFAIRS MEDICAL CENTER
OKLAHOMA CITY, OKLAHOMA

IMPROVE INTERIOR SIGNAGE
VA 635-12-310

Approved:	Approved:	Approved:	Approved: Infection Control	Approved: Compliance Officer	Approved: Chief of Staff	Approved: Medical Center Director
Approved:	Approved:	Approved:	Approved: Information Management	Approved: Terri Sharp, ACN SPD	Approved: Medical Center Associate Director	Approved: Chief Engineer
Approved:	Approved:	Approved: Chief, M & O	Approved: ISO	Approved: Terri Bryan, Patient Lift Coordinator	Approved: Assc. Director, Patient Care Services	Approved: Chief, Projects

Revisions:	Description	Date

VA FORM 08-6231

ARCHITECTS & INTERIORS

MEDICAL ARCHITECTURE
Medical Architecture & Interior Design
1401 South Denver, Ste C
Tulsa, Oklahoma 74119
Phone: 583.7600 Fax: 583.7604

Service Disabled Veteran Owned Small Business SDVOSB cVe

CS&G
Cooper Signage & Graphics, Inc.
www.signsystems.com

STAFF REVIEWER'S NAME, TITLE & SIGNATURE

Drawing Title: SIGNATURE APPROVAL SHEET

SEAL: STATE OF OKLAHOMA JACK LAWRENCE KEELEY #1398 9-1-14 LICENSED ARCHITECT

Project Title: IMPROVE INTERIOR SIGNAGE

Location: OKLAHOMA CITY VA MEDICAL CENTER, 921 NE 13th STREET, OKLAHOMA CITY, OKLAHOMA 73104

Date: 25 JULY 2014 | Checked | Drawn

Project Number: 635-12-310

Building Number

Drawing Number: A-2 OF

Office of Construction and Facilities Management

Department of Veterans Affairs

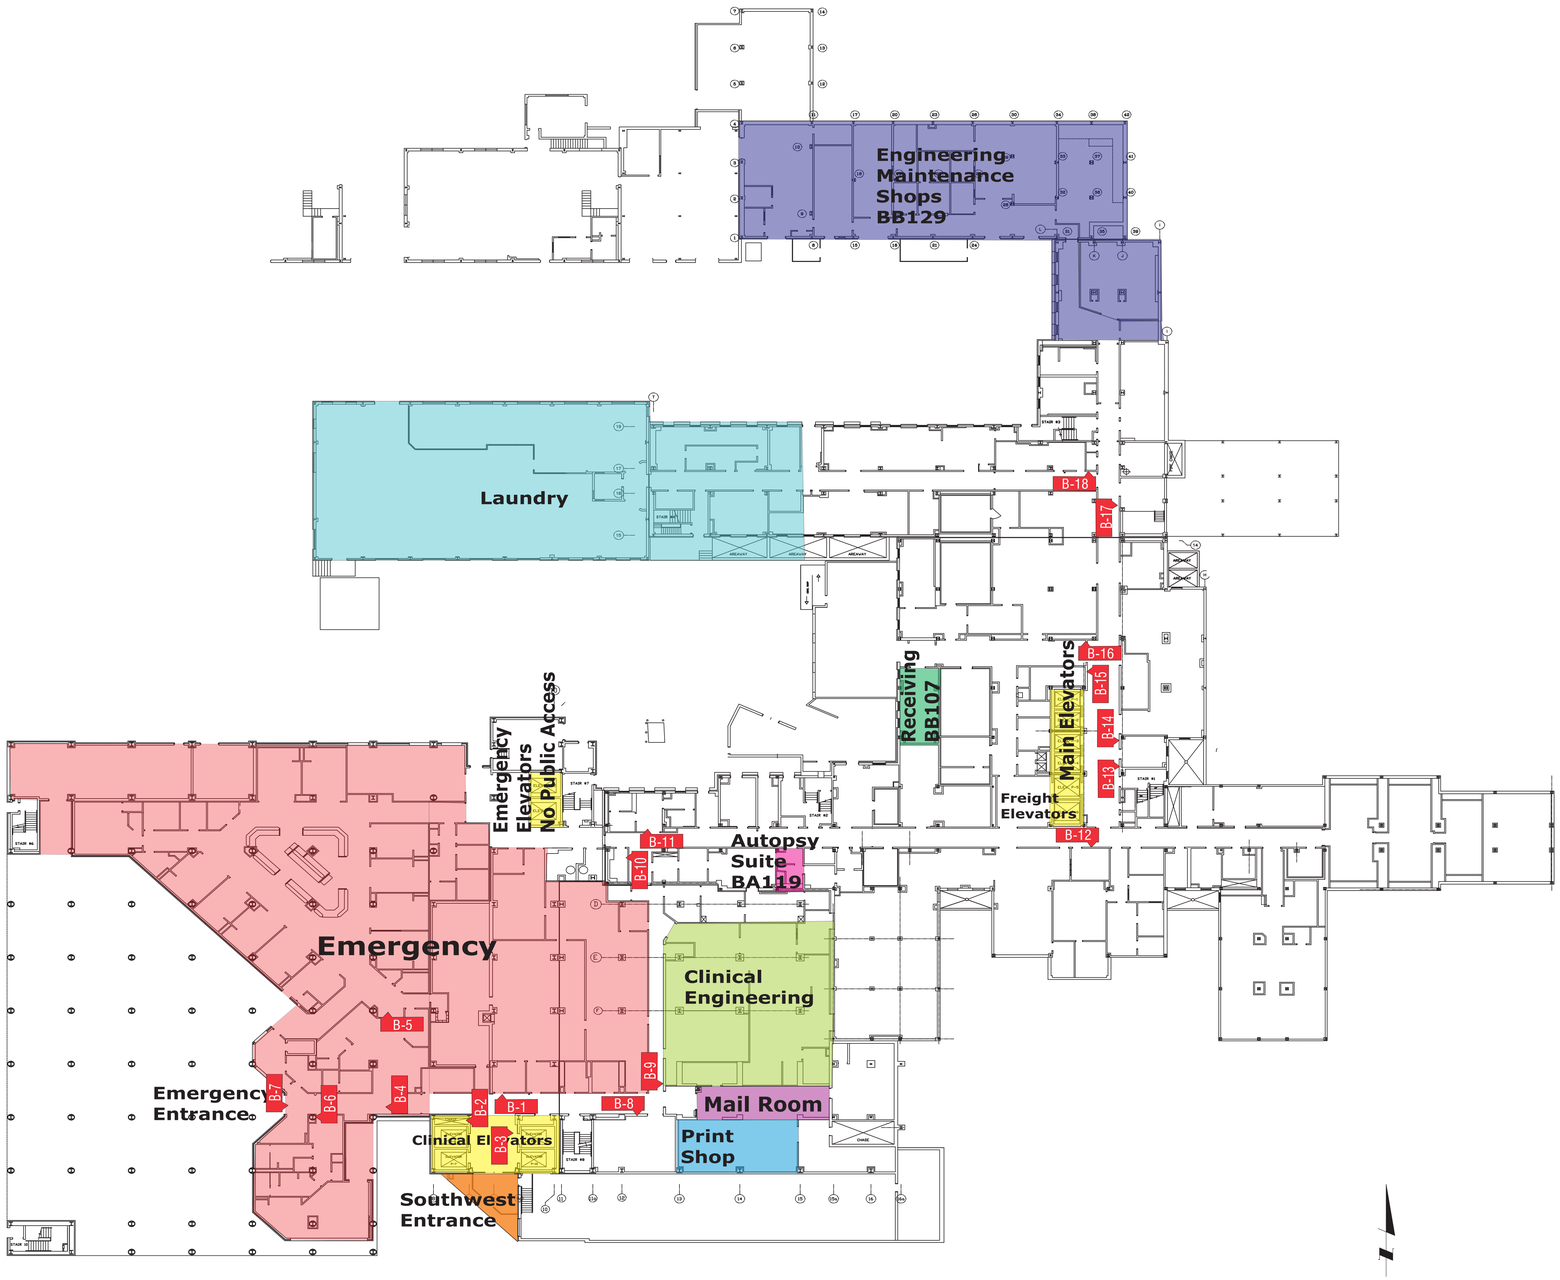

Interior Message Schedule: Oklahoma VA Medical Center
Project Reference: Basement
Revised: 2-15-13; 2-19-2013; 4-24-13; 4-26-13; 10-13-13
***Indicates Raised & Braille**

Location #	Messages	Size/Sign Type	Notes:
B-1	(Header)Basement (AL)Emergency Room Restrooms Vending	IN-14.06(Header) IN-14.05(Sign)	
B-2	(AU)Emergency Room Restrooms Vending (AL)Clinical Elevators Southwest Entrance	IN-14.01	
B-3	Elevator Directory Listings To Be Determined	Elevator Directory	
B-4 Side A Side B	(AL)Emergency Check-In (AR)Emergency Check-In	IN-15.02 12" x 40"	Double Sided
B-5 Left Door Right Door	Authorized Personnel Only Authorized Personnel Only	IN-01.14	Left 6" x 38 ¼" Right 6" x 38 ¼"
B-6	(AL)Restrooms Vending	IN-14.05	
B-7	Emergency Room Entrance	IN-01.14	4 Glass Doors 6" x 15 3/8" Each Needs Backplate
B-8	(AR)Emergency Room Clinical Elevators Restrooms Southwest Entrance Vending	IN-14.01	
B-9	(AL)Main Elevators	IN-14.05	
B-10	(AL)Emergency Room Clinical Elevators Medical Media/Mail Room	IN-14.05	
B-11	(AR)Main Elevators	IN-14.05	
B-12	(AR)Emergency Room Clinical Elevators Medical Media/Mail Room	IN-14.04	
B-13	(Header) Basement (AR)Emergency Room Autopsy Suite Clinical Engineering Medical Media/Mail Room (AL)Engineering Maintenance Shops Environmental Management Service/ Laundry Receiving Dock	IN-14.06(Header) IN-14.03(Sign)	
B-14	Elevator Directory Listings To Be Determined	Elevator Directory	
B-15	Delete		
B-16	(AL)Receiving Dock (AU)Engineering Maintenance Shops Environmental Management Service/ Laundry	IN-14.04	
B-17	(AR)Main Elevators	IN-14.05	
B-18	(AL)Environmental Management Services Laundry (AU)Engineering Maintenance Shops	IN-14.04	

NOTE: DIRECTORY LISTINGS TO BE DETERMINED BY OKLAHOMA CITY VA AT TIME OF BID.

BASEMENT-
LOCATIONS B-1 THRU B-18

Revisions:	Description	Date
1	REMOVED 'EAST', 'WEST' REFERENCES	4-25-13
2	REVISED MESSAGE SCHEDULE	4-25-13
3	REVISED MESSAGE SCHEDULE	10-26-13
4	ADDED DIRECTORY LISTINGS T.B.D.	2-27-14

ARCHITECTS & INTERIORS

MEDICAL ARCHITECTURE
Medical Architecture & Interior Design
1401 South Denver, Ste C
Tulsa, Oklahoma 74119
Phone: 583.7600 Fax: 583.7604

Disabled Veteran Owned Small Business SDVOSB cVE

CS&G
Cooper Signage & Graphics, Inc.
www.signsystems.com

STAFF REVIEWER'S NAME, TITLE & SIGNATURE

Drawing Title: BASEMENT LOCATIONS B-1 THRU B-18

SEAL: STATE OF OKLAHOMA JACK LAWRENCE KELLEY #1328 LICENSED ARCHITECT

Project Title: IMPROVE INTERIOR SIGNAGE

Location: OKLAHOMA CITY VA MEDICAL CENTER, 921 NE 13th STREET, OKLAHOMA CITY, OKLAHOMA 73104

Date: 25 JULY 2014 | Checked | Drawn

Project Number: 635-12-310

Building Number

Drawing Number: A-3 OF

Office of Construction and Facilities Management

Department of Veterans Affairs

VA FORM 08-6231

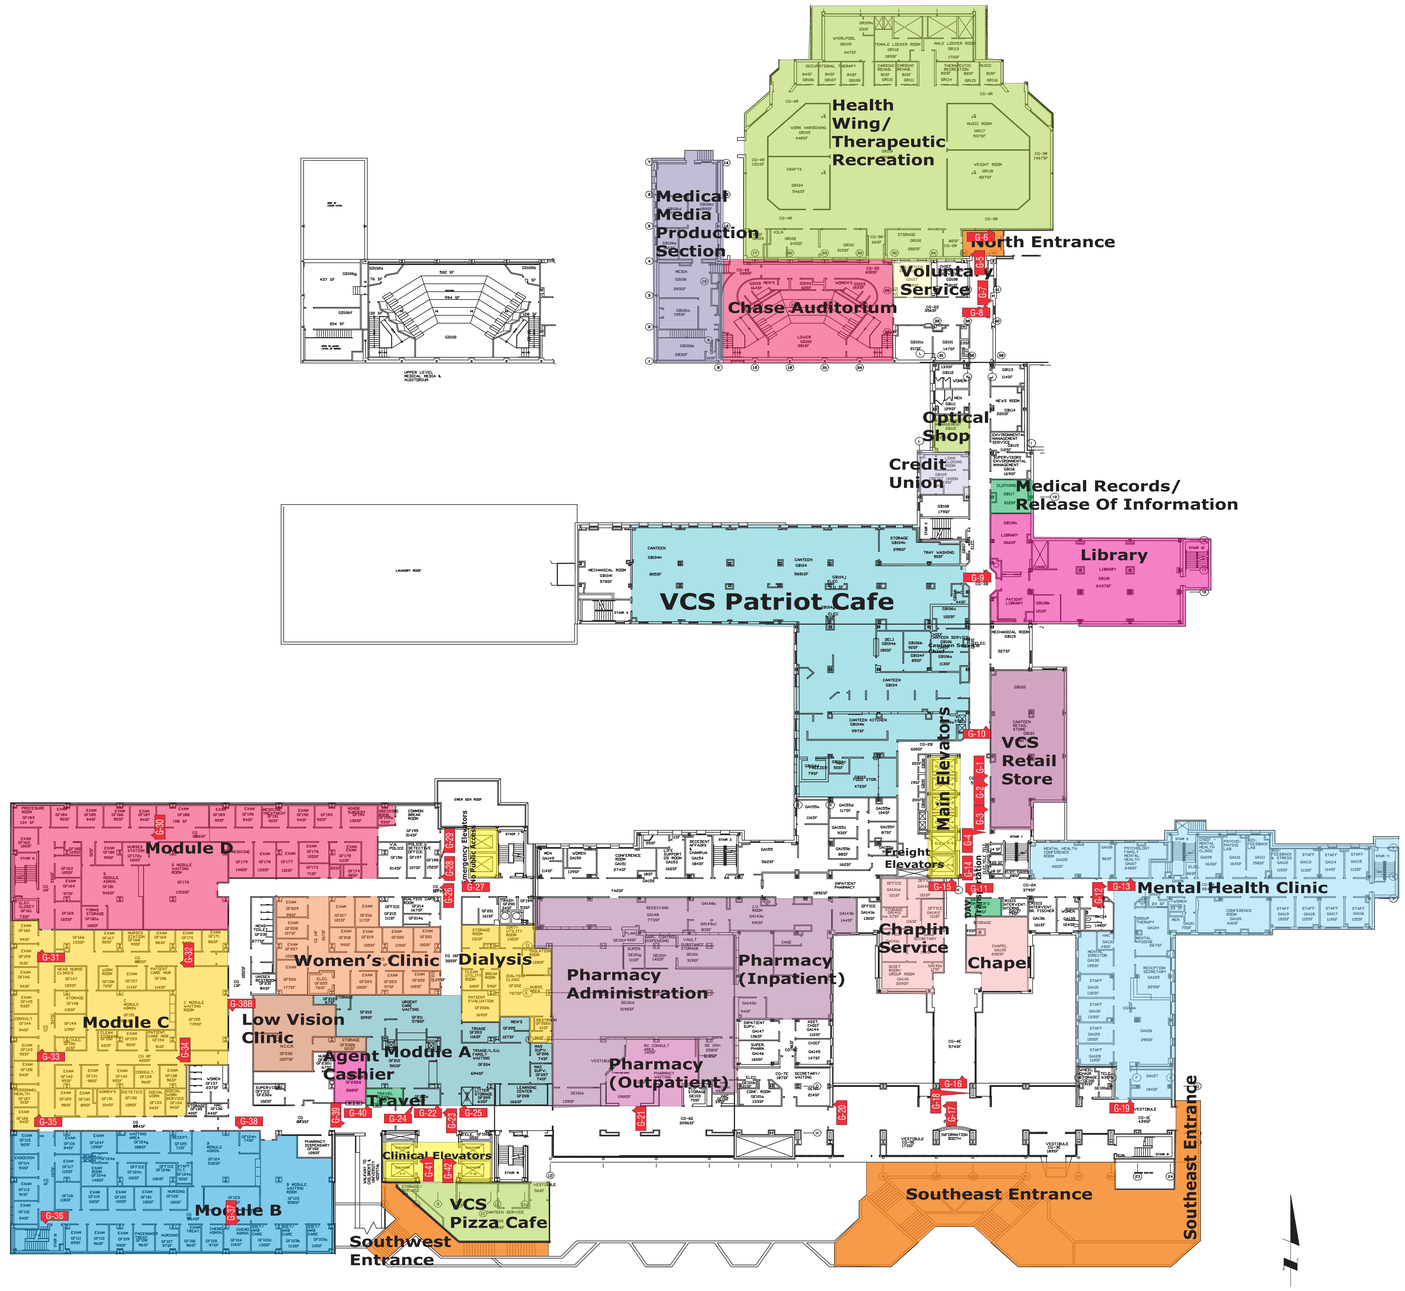

Interior Message Schedule: Oklahoma VA Medical Center
Project Reference: Ground Floor
Revised: 2-15-13; 2-19-2013; 4-24-13; 4-26-13; 10-13-13
***Indicates Raised & Braille**

Location #	Messages	Size/Sign Type	Notes:
G-1	Main Elevator Directory Listings To Be Determined	Elevator Directory	
G-2	(Header)Ground Floor (AL)Cafeteria Chase Auditorium Credit Union Health Wing Library Lost and Found North Entrance Optical Shop Release of Information Retail Store Voluntary Services	IN-14.06(Header) IN-14.03(Sign)	
G-3	(AR)Emergency Room Chapel/Chaplain Clinical Elevators Low Vision Clinic Mental Health Clinic Modules A-B-C-D Pharmacy Women's Clinic	IN-14.02	ER In RED
G-4	Delete		
G-5	(AL)Elevators Emergency Room	IN-14.05	ER In RED
G-6	(AL)Health Wing (AR)North Entrance	IN-14.05	
G-7	Delete		
G-8 Side A Side B	 (AU)Health Wing North Entrance (AL)Chase Auditorium Voluntary Service (AU)Elevators Emergency Room (AR)Chase Auditorium Voluntary Service	 IN-15.06 12" x 90"	 Double Sided 98" Ceiling 1 ¾" All Caps Copy, Max 8 Listings Per Side ER In RED
G-9	Delete		
G-10 Side A Side B	 (AU)Emergency Room Elevators (AU)North Entrance	 IN-15.06 12" x 90"	 Double Sided
G-11	(AL)Restrooms	IN-14.05	
G-12	Authorized Personnel Only	IN-01.14	Please Advise Width Of Doors
G-13	(AL)Main Elevators North Entrance (AR)Restrooms	IN-14.04	
G-14	Delete		
G-15	Delete		
G-16 Side A Side B	 (AL)Southeast Entrance Mental Health Clinic (AR)Emergency Room Clinical Elevators (AU)Main Elevators North Entrance	 IN-15.06 12" x 90"	 Double Sided 95" Drop Ceiling ER In RED

NOTE: DIRECTORY LISTINGS TO BE DETERMINED BY OKLAHOMA CITY VA AT TIME OF BID.

Interior Message Schedule: Oklahoma VA Medical Center
Project Reference: Ground Floor
Revised: 2-15-13; 2-19-2013; 4-24-13; 4-26-13; 10-13-13
***Indicates Raised & Braille**

Location #	Messages	Size/Sign Type	Notes:
G-17	Delete		
G-18	Delete		
G-19	(AR)Mental Health Clinic	IN-14.05	
G-20	(AU)Emergency Room Clinical Elevators Low Vision Clinic Modules A-B-C-D Pharmacy Women's Clinic	IN-14.01	ER In RED
G-21 Side A Side B	 (AU)Emergency Room Clinical Elevators Low Vision Clinic Modules A-B-C-D Women's Clinic (AR)Pharmacy (AU)Main Elevators North Entrance Southeast Entrance (AL)Pharmacy	 IN-15.06 12" x 90"	 Double Sided ER In RED 1 ¾" All Caps Copy, Max 8 Listings Per Side
G-22	(AR)Cafeteria Chapel Chase Auditorium Credit Union Health Wing Library Lost and Found Main Elevators Mental Health North Entrance Optical Shop Pharmacy Release of Information Retail Store Southeast Entrance Voluntary Services	IN-14.02	Qty 2 Side By Side

GROUND FLOOR - LOCATIONS G-1 THRU G-22

Revisions:	Description	Date
1	REMOVED 'EAST', 'WEST' REFERENCES	4-25-13
2	REMOVED 'MAIN ENTRANCE' REFERENCE	4-25-13
3	REMOVED 'DIALYSIS'	4-25-13
4	REVISED MESSAGE SCHEDULE	4-25-13
5	REVISED MESSAGE SCHEDULE	10-26-13
6	ADDED DIRECTORY LISTINGS T.B.D.	2-27-14

ARCHITECTS & INTERIORS

MEDICAL ARCHITECTURE
Medical Architecture & Interior Design
1401 South Denver, Ste C
Tulsa, Oklahoma 74119
Phone: 583.7600 Fax: 583.7604

SDVOSB

CS&G
Cooper Signage & Graphics, Inc.
www.signsystems.com

STAFF REVIEWER'S NAME, TITLE & SIGNATURE

Drawing Title: GROUND FLOOR LOCATIONS G-1 THRU G-22

Project Title: IMPROVE INTERIOR SIGNAGE

Project Number: 635-12-310

Building Number

SEAL: STATE OF OKLAHOMA JACK LAWRENCE KELLEY #1398 LICENSED ARCHITECT

Location: OKLAHOMA CITY VA MEDICAL CENTER, 921 NE 13th STREET, OKLAHOMA CITY, OKLAHOMA 73104

Date: 25 JULY 2014

Checked

Drawn

Drawing Number: A-4

OF

Office of Construction and Facilities Management

Department of Veterans Affairs

VA FORM 08-6231

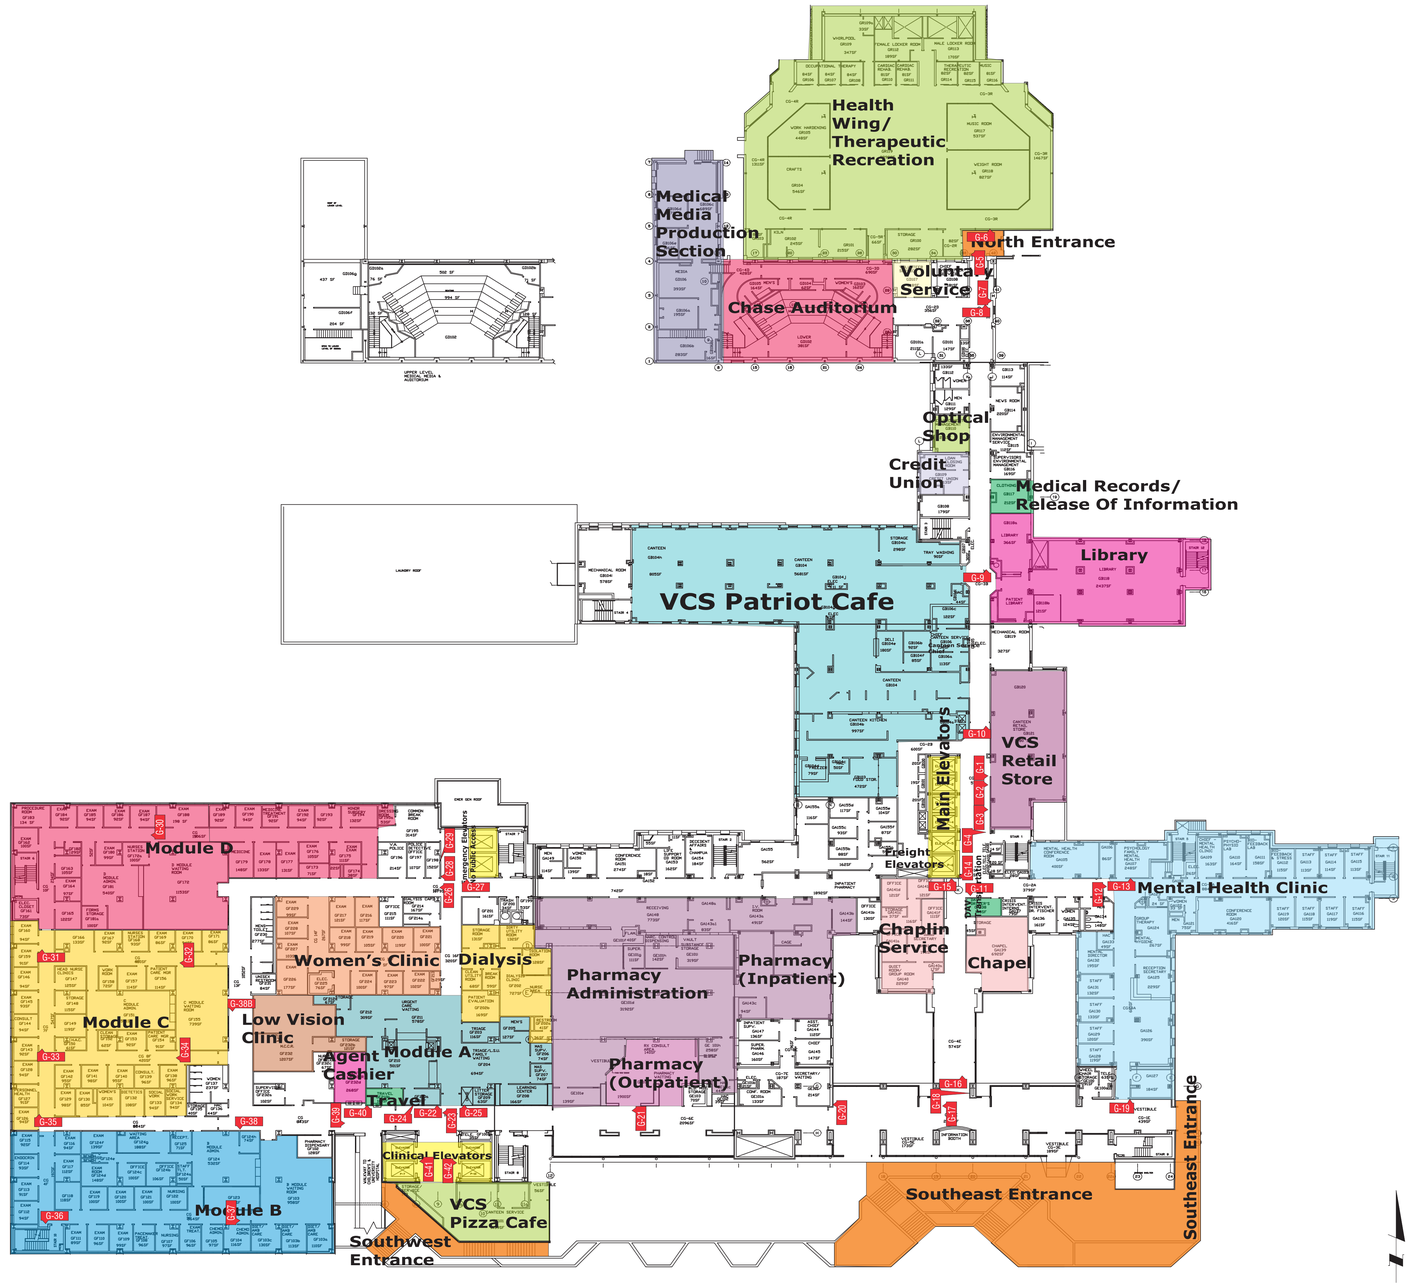

Interior Message Schedule: Oklahoma VA Medical Center
Project Reference: Ground Floor
Revised: 2-15-13; 2-19-2013; 4-24-13; 4-26-13; 10-13-13
***Indicates Raised & Braille**

Location #	Messages	Size/Sign Type	Notes:
G-23 Side A Side B	(AL)Emergency Room Clinical Elevators (AR)Module A (AL)Module A (AR)Emergency Room Clinical Elevators	IN-15.06 12" x 90"	Double Sided ER In RED 1 ¾" All Caps Copy, Max 8 Listings Per Side
G-24	(AL)Low Vision Clinic Modules B-C-D Women's Clinic	IN-14.01	
G-25	Clinical Elevator Directory Listing To Be Determined	Elevator Directory	
G-26 Side A Side B	(AL)Clinical Elevators (AR)Clinical Elevators	IN-15.02 12" x 40"	Double Sided
G-27	Delete		
G-28	Delete		
G-29	Delete		
G-30 Side A Side B	(AL)Module D Waiting Room (AR)Module D Waiting Room	IN-15.02 12" x 40"	Double Sided
G-31 Side A Side B	(AL)Exit To Waiting Room (AR)Exit To Waiting Room	IN-15.02 12" x 40"	Double Sided
G-32 Side A Side B	(AL)Module C Waiting Room (AR)Module C Waiting Room	IN-15.02 12" x 40"	Double Sided
G-33 Side A Side B	(AL)Exit To Waiting Room (AR)Exit To Waiting Room	IN-15.02 12" x 40"	Double Sided
G-34 Side A Side B	(AL)Module C Waiting Room (AR)Module C Waiting Room	IN-15.02 12" x 40"	Double Sided
G-35 Side A Side B	(AL)Exit To Waiting Room (AR)Exit To Waiting Room	IN-15.02 12" x 40"	Double Sided
G-36	(AL)Exit To Waiting Room	IN-14.05	
G-37 Side A Side B	(AU)Module B Waiting Room BLANK	IN-15.02 12" x 40"	
G-38	(AL) Clinical Elevators Emergency Room Main Elevators North Entrance Southeast Entrance	IN-14.01	ER In RED
G-38B Side A Side B	(AL)Low Vision Clinic (AR)Low Vision Clinic	IN-15.02 12" x 40"	Double Sided
G-39 Side A Side B	(AL)Agent Cashier (AR)Agent Cashier	IN-15.02 12" x 40"	Double Sided
G-40	Delete		
G-41	Emergency Room Basement Level	IN-14.05	Size T.B.D.
G-42	Emergency Room Basement Level	IN-14.05	Size T.B.D.

NOTE: DIRECTORY LISTINGS TO BE DETERMINED BY OKLAHOMA CITY VA AT TIME OF BID.

GROUND FLOOR - LOCATIONS G-23 THRU G-42

Revisions:	Description	Date
1	REMOVED 'EAST', 'WEST' REFERENCES	4-25-13
2	REMOVED 'MAIN ENTRANCE' REFERENCE	4-25-13
3	REMOVED 'DIALYSIS'	4-25-13
4	REVISED MESSAGE SCHEDULE	4-25-13
5	REVISED MESSAGE SCHEDULE	10-26-13
6	ADDED DIRECTORY LISTINGS T.B.D.	2-27-14

ARCHITECTS & INTERIORS

MEDICAL ARCHITECTURE
Medical Architecture & Interior Design
1401 South Denver, Ste C
Tulsa, Oklahoma 74119
Phone: 583.7600 Fax: 583.7604

Disabled Veteran Owned Small Business SDVOSB cVe

CS&G Cooper Signage & Graphics, Inc.
www.signsystems.com

STAFF REVIEWER'S NAME, TITLE & SIGNATURE

Drawing Title: GROUND FLOOR LOCATIONS G-23 THRU G-42

SEAL: STATE OF OKLAHOMA JACK LAWRENCE KELLEY #1339 LICENSED ARCHITECT

Project Title: IMPROVE INTERIOR SIGNAGE

Location: OKLAHOMA CITY VA MEDICAL CENTER, 921 NE 13th STREET, OKLAHOMA CITY, OKLAHOMA 73104

Date: 25 JULY 2014 | Checked | Drawn

Project Number: 635-12-310

Building Number

Drawing Number: A-5 OF

Office of Construction and Facilities Management

Department of Veterans Affairs

VA FORM 08-6231

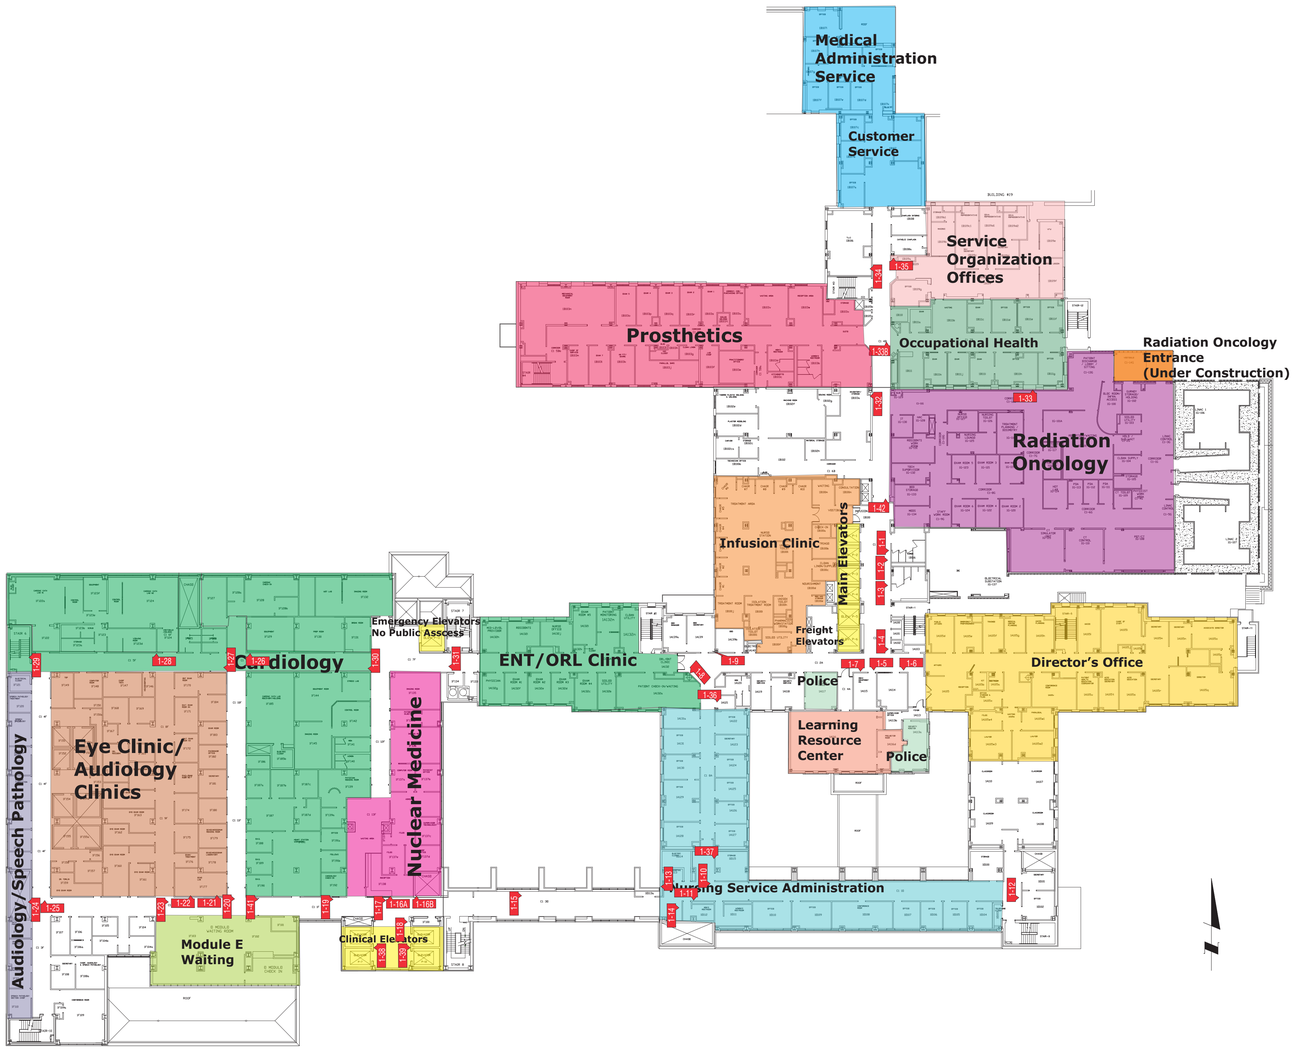

Interior Message Schedule: Oklahoma VA Medical Center
Project Reference: First Floor
Revised: 2-15-13; 2-19-2013; 4-24-13; 4-26-13; 10-13-13
***Indicates Raised & Braille**

Location #	Messages	Size/Sign Type	Notes:
1-1	Main Elevator Directory Listings To Be Determined	Elevator Directory	
1-2	(AL) Customer Service Infusion Clinic Medical Administration Service Occupational Health Prosthetics Radiation Oncology Service Organization Offices	IN-14.02	
1-3	(Header)First Floor (AR)Emergency Room Basement Level Audiology Cardiology Clinics •Cardiac Cath Lab •ECHO •EKG •Eye Clinic •Stress Lab •Vascular Lab Learning Resource Center Clinical Elevators Director's Office ENT/ORL Clinic Nuclear Medicine Nursing Service Administration Police Service Speech Pathology	IN-14.06	Qty 2 Side By Side, ER In RED
1-4	(AL)Main Elevators (AU)Director's Office	IN-14.05	
1-5	(AL)Director's Office	IN-14.05	
1-6	Delete		
1-7	(AR)Audiology Cardiology Clinics Clinical Elevators Emergency Room ENT/ORL Clinic Nuclear Medicine Nursing Service Administration Speech Pathology	IN-14.02	ER In RED
1-8	(AL)Audiology Cardiology Clinics Clinical Elevators Emergency Room ENT/ORL Clinic Nuclear Medicine Nursing Service Administration Speech Pathology	IN-14.02	ER In RED
1-8B	Delete		
1-9	(AR)Customer Service Director's Office Infusion Clinic Learning Resource Center Main Elevator's Medical Administration Service Occupational Health Prosthetics Radiation Oncology Service Organization Offices VA Police	IN-14.03	
1-10 Side A Side B	(AL)Main Elevators (AR)Main Elevators (AU)Clinical Elevators	IN-15.02 12" x 40"	Double Sided
1-11	(AR)Emergency Room Audiology Cardiology Clinics Clinical Elevators Nuclear Medicine Speech Pathology (AL)Nursing Classroom	IN-14.02	ER In RED
1-12	(AL)Nursing Classroom	IN-14.05	
1-13	Delete		

NOTE: DIRECTORY LISTINGS TO BE DETERMINED BY OKLAHOMA CITY VA AT TIME OF BID.

Interior Message Schedule: Oklahoma VA Medical Center
Project Reference: First Floor
Revised: 2-15-13; 2-19-2013; 4-24-13; 4-26-13; 10-13-13
***Indicates Raised & Braille**

Location #	Messages	Size/Sign Type	Notes:
1-14	(AL)Customer Service Director's Office ENT/ORL Clinic Infusion Clinic Learning Resource Center Main Elevators Medical Administration Service Nursing Service Administration Occupational Health Prosthetics Radiation/Oncology Service Organization Offices VA Police	IN-14.01	Qty 2 Side By Side
1-15 Side A Side B	(AU)Emergency Room Clinical Elevators (AU)Main Elevators	IN-15.06 12" x 90"	Double Sided ER In RED
1-16A	(AL)Audiology Cardiology Clinics •Cardiac Cath Lab •ECHO •EKG •Stress Lab •Vascular Lab ENT/ORL Clinic Eye Clinic Nuclear Medicine Speech Pathology	IN-14.03	
1-16B	(AR)Customer Service Director's Office ENT/ORL Clinic Infusion Clinic Learning Resource Center Main Elevators Medical Administration Service Nursing Service Administration Occupational Health Prosthetics Radiation Oncology Service Organization Offices VA Police	IN-14.03	Qty 2 Side By Side
1-17	Delete		
1-18	Clinical Elevator Directory Listings To Be Determined	Elevator Directory	
1-19 Side A Side B	(AR)Cardiology Check-In (AL)Cardiology Check-In	IN-15.02 12" x 40"	Double Sided
1-20	Delete		
1-21	Delete		
1-22	Delete		
1-23	Delete		
1-24	Delete		
1-25 Side A Side B	(AR)Waiting Room (AL)Waiting Room	IN-15.02 12" x 40"	Double Sided
1-26	Delete		
1-27 Side A Side B	(AR)Waiting Room (AL)Waiting Room	IN-15.02 12" x 40"	Double Sided
1-28	Delete		
1-29	Delete		
1-30 Side A Side B	(AR)Waiting Room (AL)Waiting Room	IN-15.02 12" x 40"	Double Sided
1-31	Delete		
1-32	(AL)Main Elevators (AR)Customer Service Medical Administration Service Prosthetics Occupational Health Service Organization Offices	IN-14.01	
1-33	Delete		
1-33B Side A Side B	(AL)Prosthetics (AR)Occupational Health (AR)Prosthetics (AL)Occupational Health	IN-15.06 12" x 90"	
1-34	Delete		
1-36 Side A Side B	(AR)ENT/ORL Clinic (AL)ENT/ORL Clinic	IN-15.02 12" x 40"	Double Sided
1-37 Side A Side B	(AR)Nursing Service Administration (AL)Nursing Service Administration	IN-15.02 12" x 40"	Double Sided
1-38	Emergency Room Basement Level	IN-14.05	Size T.B.D.
1-39	Emergency Room Basement Level	IN-14.05	Size T.B.D.
1-40 Side A Side B	(AR)Nuclear Medicine Check-In (AL)Nuclear Medicine Check-In	IN-15.02 12" x 40"	Double Sided
1-41 Side A Side B	(AR)Audiology/Speech Pathology/ Eye Clinic Check-In (AR)Audiology/Speech Pathology/ Eye Clinic Check-In	IN-15.06 12" x 90"	
1-42 Side A Side B	(AR)Infusion Clinic (AL)Infusion Clinic	IN-15.02 12" x 40"	Double Sided

FIRST FLOOR- LOCATIONS 1-1 THRU 1-42

Revisions:	Description	Date
1	REMOVED 'EAST', 'WEST' REFERENCES	4-25-13
2	REVISED FLOOR PLAN	4-25-13
3	REVISED MESSAGE SCHEDULE	4-25-13
4	REVISED MESSAGE SCHEDULE	10-26-13
5	ADDED DIRECTORY LISTINGS T.B.D.	2-27-14

VA FORM 08-6231

ARCHITECTS & INTERIORS

MEDICAL ARCHITECTURE
Medical Architecture & Interior Design
1401 South Denver, Ste C
Tulsa, Oklahoma 74119
Phone: 583.7600 Fax: 583.7604

Disabled Veteran Owned Small Business SDVOSB CVE

CS&G Cooper Signage & Graphics, Inc.
www.signsystems.com

STAFF REVIEWER'S NAME, TITLE & SIGNATURE

Drawing Title: FIRST FLOOR LOCATIONS 1-1 THRU 1-42

Project Title: IMPROVE INTERIOR SIGNAGE

Project Number: 635-12-310

Building Number

SEAL: STATE OF OKLAHOMA JACK D. WHEELER #1398 LICENSED ARCHITECT

Location: OKLAHOMA CITY VA MEDICAL CENTER, 921 NE 13th STREET, OKLAHOMA CITY, OKLAHOMA 73104

Date: 25 JULY 2014 | Checked | Drawn

Drawing Number: A-6 OF

Office of Construction and Facilities Management

Department of Veterans Affairs

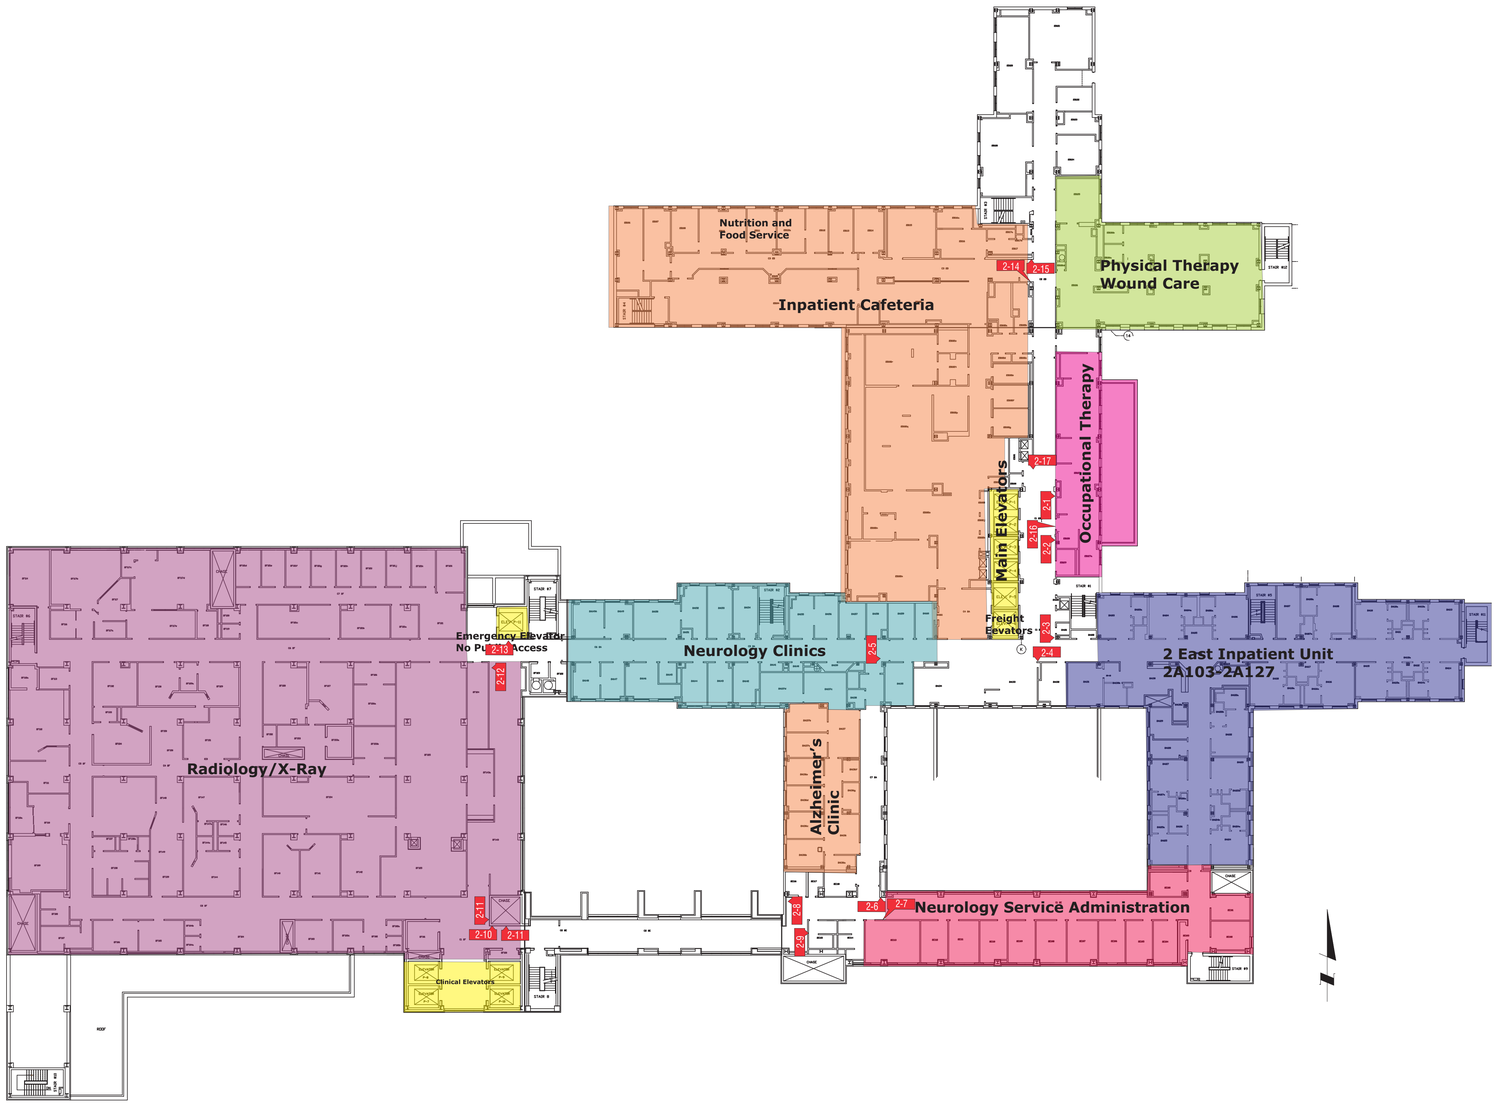

Interior Message Schedule: Oklahoma VA Medical Center
Project Reference: Second Floor
Revised: 2-15-13; 2-19-2013; 4-24-13; 4-26-13; 10-13-13
***Indicates Raised & Braille**

Location #	Messages	Size/Sign Type	Notes:
2-1	(Header)Second Floor (AL)Inpatient Cafeteria Nutrition and Food Services Occupational Therapy Physical Therapy Wound Care	IN-14.06(Header) IN-14.01(Sign)	
2-2	Main Elevator Directory Listings To Be Determined	Elevator Directory	
2-3	Delete		
2-4	(AL)2 East Inpatient Rooms (AR)Alzheimer's Clinic Clinical Elevators Neurology Clinics Neurology Service Administration Radiology/X-Ray	IN-14.01	
2-5 Side A Side B	 (AL)Clinical Elevators Neurology Clinics BLANK	 IN-15.02 12" x 40"	 Double Sided
2-6	Delete		
2-7	(AL)Neurology Service Administration (AR)Clinical Elevators Radiology/X-Ray	IN-14.04	
2-8	(AU)Clinical Elevators Radiology/X-Ray	IN-14.05	
2-9	(AU)Neurology Service Administration (AL)2 East Inpatient Unit Alzheimer's Clinic Inpatient Cafeteria Main Elevators Neurology Clinics Nutrition and Food Services Occupational Therapy Physical Therapy Wound Care	IN-14.03	
2-10	(AL)Radiology/X-Ray (AR)2 East Inpatient Unit Inpatient Cafeteria Main Elevators Neurology Clinics Neurology Service Administration Nutrition and Food Services Occupational Therapy Physical Therapy Wound Care	IN-14.03	
2-11	Clinical Elevator Directory Listings To Be Determined	Elevator Directory	Please Advise Location
2-12	Delete		
2-13	Delete		
2-14	Delete		
2-15 Side A Side B	 (AL)Inpatient Cafeteria Nutrition and Food Services (AR)Physical Therapy Wound Care BLANK	 IN-15.02 12" x 40"	 Double Sided
2-16	(AR)2 East Inpatient Unit Alzheimer's Clinic Clinical Elevators Neurology Clinics Neurology Service Administration Radiology/X-Ray	IN-14.01	
2-17 Side A Side B	 (AR)Occupational Therapy (AL)Occupational Therapy	 IN-15.02 12" x 40"	 Double Sided

NOTE: DIRECTORY LISTINGS TO BE DETERMINED BY OKLAHOMA CITY VA AT TIME OF BID.

SECOND FLOOR-
LOCATIONS 2-1 THRU 2-17

Revisions:	Description	Date
1	REMOVED 'EAST', 'WEST' REFERENCES	4-25-13
2	REVISED MESSAGE SCHEDULE	4-25-13
3	REVISED MESSAGE SCHEDULE	10-26-13
4	ADDED DIRECTORY LISTINGS T.B.D.	2-27-14

ARCHITECTS & INTERIORS

MEDICAL ARCHITECTURE
Medical Architecture & Interior Design
1401 South Denver, Ste C
Tulsa, Oklahoma 74119
Phone: 583.7600 Fax: 583.7604

Disabled Veteran Owned Small Business SDVOSB cVE

CS&G
Cooper Signage & Graphics, Inc.
www.signsystems.com

STAFF REVIEWER'S NAME, TITLE & SIGNATURE

Drawing Title: SECOND FLOOR LOCATIONS 2-1 THRU 2-17

SEAL: STATE OF OKLAHOMA JACK LAWRENCE KELLEY #1398 LICENSED ARCHITECT

Project Title: IMPROVE INTERIOR SIGNAGE

Location: OKLAHOMA CITY VA MEDICAL CENTER, 921 NE 13th STREET, OKLAHOMA CITY, OKLAHOMA 73104

Date: 25 JULY 2014 | Checked | Drawn

Project Number: 635-12-310

Building Number

Drawing Number: A-7 OF

Office of Construction and Facilities Management

Department of Veterans Affairs

VA FORM 08-6231

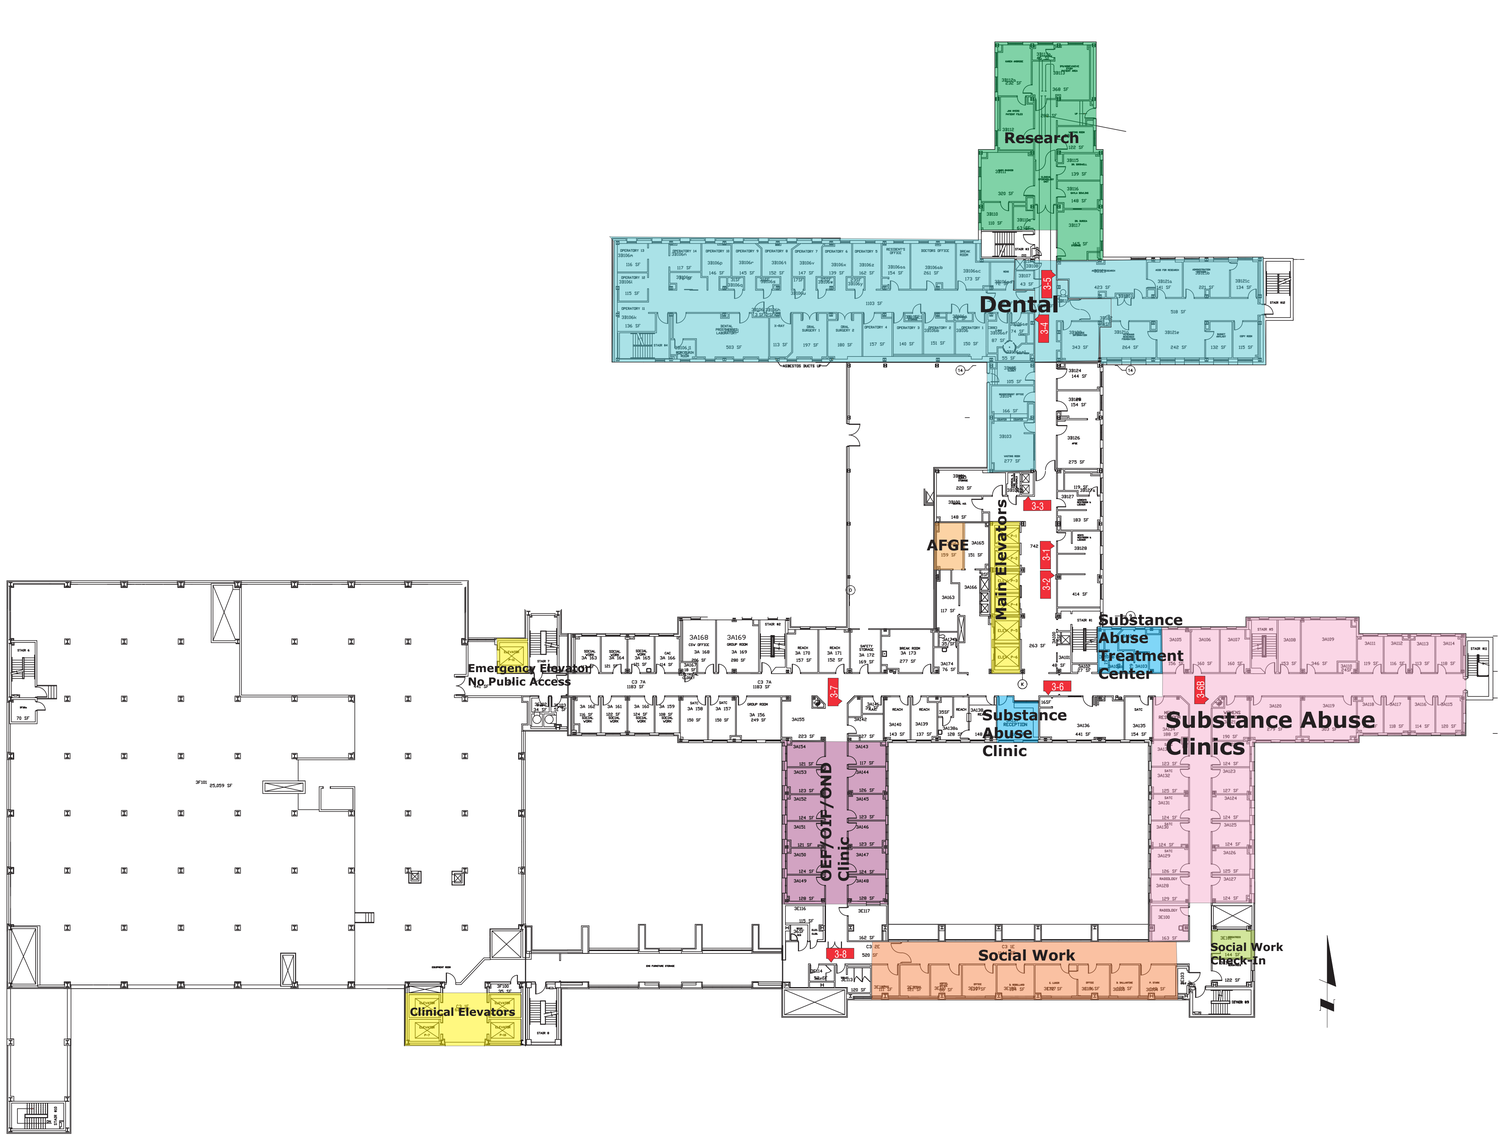

Interior Message Schedule: Oklahoma VA Medical Center
Project Reference: Third Floor
Revised: 2-15-13; 2-19-2013; 4-24-13; 4-26-13; 10-13-13
***Indicates Raised & Braille**

Location #	Messages	Size/Sign Type	Notes:
3-1	Main Elevator Directory Listings To Be Determined	Elevator Directory	
3-2	(Header)Third Floor (AL)Dental Clinic (AR)OEF/OIF/OND Clinic Social Work Substance Abuse Clinic	IN-14.06(Header) IN-14.04(Sign)	
3-3	Delete		
3-4	Delete		
3-5	Delete		
3-6	(AR)OEF/OIF/OND Clinic Social Work	IN-14.04	
3-6B	Delete		
3-7 Side A Side B	(AL)OEF/OIF/OND Clinic Social Work BLANK	IN-15.02 12" x 40"	Double Sided
3-8	(AL)Social Work	IN-14.05	

NOTE: DIRECTORY LISTINGS TO BE DETERMINED BY OKLAHOMA CITY VA AT TIME OF BID.

THIRD FLOOR-
LOCATIONS 3-1 THRU 3-8

Revisions:	Description	Date
1	DELETED 'EAST', 'WEST' ON ELEVATORS	4-22-13
2	REVISED MESSAGE SCHEDULE	4-25-13
3	REVISED MESSAGE SCHEDULE	10-26-13
4	ADDED DIRECTORY LISTINGS T.B.D.	2-27-14

ARCHITECTS & INTERIORS

MEDICAL ARCHITECTURE
Medical Architecture & Interior Design
1401 South Denver, Ste C
Tulsa, Oklahoma 74119
Phone: 583.7600 Fax: 583.7604

SDVOSB

CS&G
Cooper Signage & Graphics, Inc.
www.signsystems.com

STAFF REVIEWER'S NAME, TITLE & SIGNATURE

Drawing Title: THIRD FLOOR LOCATIONS 3-1 THRU 3-8

SEAL: STATE OF OKLAHOMA, JACK LAWRENCE KELLEY #1398, 6-1-14, LICENSED ARCHITECT

Project Title: IMPROVE INTERIOR SIGNAGE

Location: OKLAHOMA CITY VA MEDICAL CENTER, 921 NE 13th STREET, OKLAHOMA CITY, OKLAHOMA 73104

Date: 25 JULY 2014

Checked

Drawn

Project Number: 635-12-310

Building Number

Drawing Number: A-8 OF

Office of Construction and Facilities Management

Department of Veterans Affairs

VA FORM 08-6231

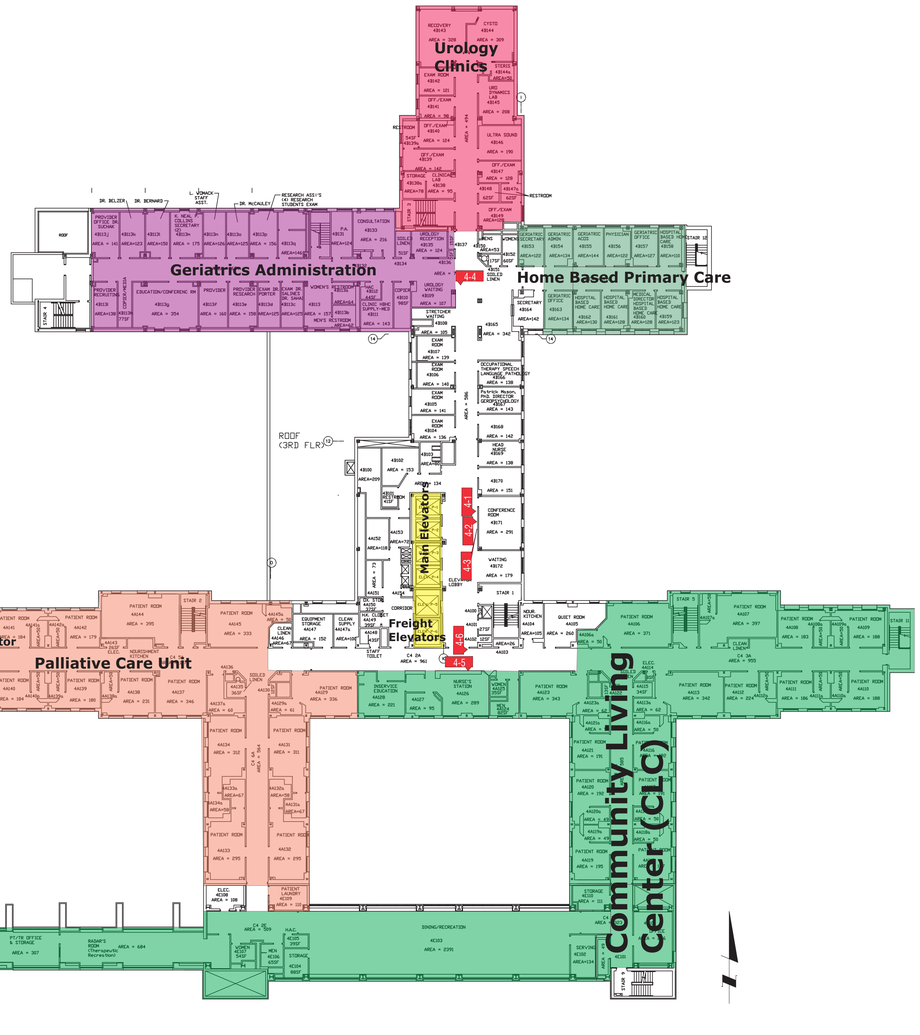

Interior Message Schedule: Oklahoma VA Medical Center
Project Reference: Fourth Floor
Revised: 2-15-13; 2-19-2013; 4-24-13; 4-26-13; 10-13-13
***Indicates Raised & Braille**

Location #	Messages	Size/Sign Type	Notes:
4-1	Main Elevator Directory Listings To Be Determined	Elevator Directory	
4-2	(Header)Fourth Floor (AL)Geriatrics Home Based Primary Care Urology Clinic (AR)Community Living Center (CLC) Palliative Care Unit	IN-14.06(Header) IN-14.01(Sign)	
4-3	(Stop Picto) NO ACCESS TO THE LAB Go to the Ground Floor and take Clinical Elevators to the 4th Floor.	IN-11.01 9" x 9"	To Replace Paper Sign
4-4 Side A Side B	(AL)Geriatrics (AR)Home Based Primary Care (AU)Urology (AU)Main Elevators	IN-15.06 12" x 90"	Double Sided
4-5	Delete		
4-6	Delete		

NOTE: DIRECTORY LISTINGS TO BE DETERMINED BY OKLAHOMA CITY VA AT TIME OF BID.

FOURTH FLOOR-
LOCATIONS 4-1 THRU 4-6

Revisions:	Description	Date
1	DELETED 'EAST', 'WEST' ON ELEVATORS	4-22-13
2	REVISED MESSAGE SCHEDULE	4-25-13
3	REVISED MESSAGE SCHEDULE	10-26-13
4	ADDED DIRECTORY LISTINGS T.B.D.	2-27-14

ARCHITECTS & INTERIORS

MEDICAL ARCHITECTURE
Medical Architecture & Interior Design
1401 South Denver, Ste C
Tulsa, Oklahoma 74119
Phone: 583.7600 Fax: 583.7604

Veteran Owned Small Business
Disabled Veteran Owned Small Business
SDVOSB
cVE

CS&G
Cooper Signage & Graphics, Inc.
www.signsystems.com

STAFF REVIEWER'S NAME, TITLE & SIGNATURE

Drawing Title: FOURTH FLOOR LOCATIONS 4-1 THRU 4-6

Project Title: IMPROVE INTERIOR SIGNAGE

Project Number: 635-12-310

Building Number:

SEAL: STATE OF OKLAHOMA, JACK LAWRENCE WEST, #1398, G.-1-1, LICENSED ARCHITECT

Location: OKLAHOMA CITY VA MEDICAL CENTER, 921 NE 13th STREET, OKLAHOMA CITY, OKLAHOMA 73104

Date: 25 JULY 2014 | Checked | Drawn

Drawing Number: A-9 OF

Office of Construction and Facilities Management

Department of Veterans Affairs

VA FORM 08-6231

Interior Message Schedule: Oklahoma VA Medical Center
Project Reference: Fifth Floor
Revised: 2-15-13; 2-19-2013; 4-24-13; 4-26-13; 10-13-13
***Indicates Raised & Braille**

Location #	Messages	Size/Sign Type	Notes:
5-1	Main Elevator Directory Listings To Be Determined	Elevator Directory	
5-2	(Header)Fifth Floor (AL)5 North Inpatient Unit Hematology/Oncology (AR)Cardiac Intensive Care Unit (CICU) Cardiac Rehab Clinical Elevators Dialysis Medical Intensive Care Unit (MICU) Medical Service Administration Medical Specialty Clinic Pulmonary Clinic	IN-14.06(Header) IN-14.03(Sign)	
5-3 Side A Side B	(AL)Hematology/Oncology BLANK	IN-15.02 12" x 40"	Double Sided
5-4	(AL)Medical Specialty Clinic/5B-137 (AR)Clinical Elevators/ Coronary Intensive Care Unit Dialysis Medical Intensive Care Unit Medical Service Administration Pulmonary Clinic	IN-14.02	
5-5	Delete		
5-6 Side A Side B	(AU)Clinical Elevators Coronary Intensive Care Unit Medical Intensive Care Unit Pulmonary Clinic (AL)Medical Service Administration (AU)Main Elevator Medical Specialty Clinic	IN-15.06 12" x 90"	Double Sided
5-7	(AR)Coronary Intensive Care Unit Dialysis Medical Intensive Care Unit (AL)Clinical Elevators Pulmonary Clinic	IN-14.01	
5-8 Side A Side B	(AR)Coronary Intensive Care Unit Medical Intensive Care Unit Pulmonary Clinic (AU)Clinical Elevators BLANK	IN-15.06 12" x 90"	Double Sided
5-9	(AL)Coronary Intensive Care Unit Medical Intensive Care Unit Pulmonary Clinic (AU)5 North Inpatient Unit Cardiac Rehab Dialysis Hematology/Oncology Main Elevators Medical Service Administration Medical Specialty Clinic	IN-14.03	

NOTE: DIRECTORY LISTINGS TO BE DETERMINED BY OKLAHOMA CITY VA AT TIME OF BID.

FIFTH FLOOR-
LOCATIONS 5-1 THRU 5-9

Revisions:	Description	Date
1	DELETED 'EAST', 'WEST' ON ELEVATORS	4-22-13
2	DELETED 'INFUSION CLINIC' DEPARTMENT	4-22-13
3	REVISED MESSAGE SCHEDULE	4-25-13
4	REVISED MESSAGE SCHEDULE	10-26-13
5	ADDED DIRECTORY LISTINGS T.B.D.	2-27-14

ARCHITECTS & INTERIORS

MEDICAL ARCHITECTURE
Medical Architecture & Interior Design
1401 South Denver, Ste C
Tulsa, Oklahoma 74119
Phone: 583.7600 Fax: 583.7604

Disabled Veteran Owned Small Business SDVOSB cVe

CS&G Cooper Signage & Graphics, Inc.
www.signsystems.com

STAFF REVIEWER'S NAME, TITLE & SIGNATURE

Drawing Title: FIFTH FLOOR LOCATIONS 5-1 THRU 5-9

Project Title: IMPROVE INTERIOR SIGNAGE

Project Number: 635-12-310

Building Number:

SEAL: STATE OF OKLAHOMA JACK LAWRENCE KELLY #1398 6-1-14 LICENSED ARCHITECT

Location: OKLAHOMA CITY VA MEDICAL CENTER, 921 NE 13th STREET, OKLAHOMA CITY, OKLAHOMA 73104

Date: 25 JULY 2014 | Checked | Drawn

Drawing Number: A-10 OF

Office of Construction and Facilities Management

Department of Veterans Affairs

VA FORM 08-6231

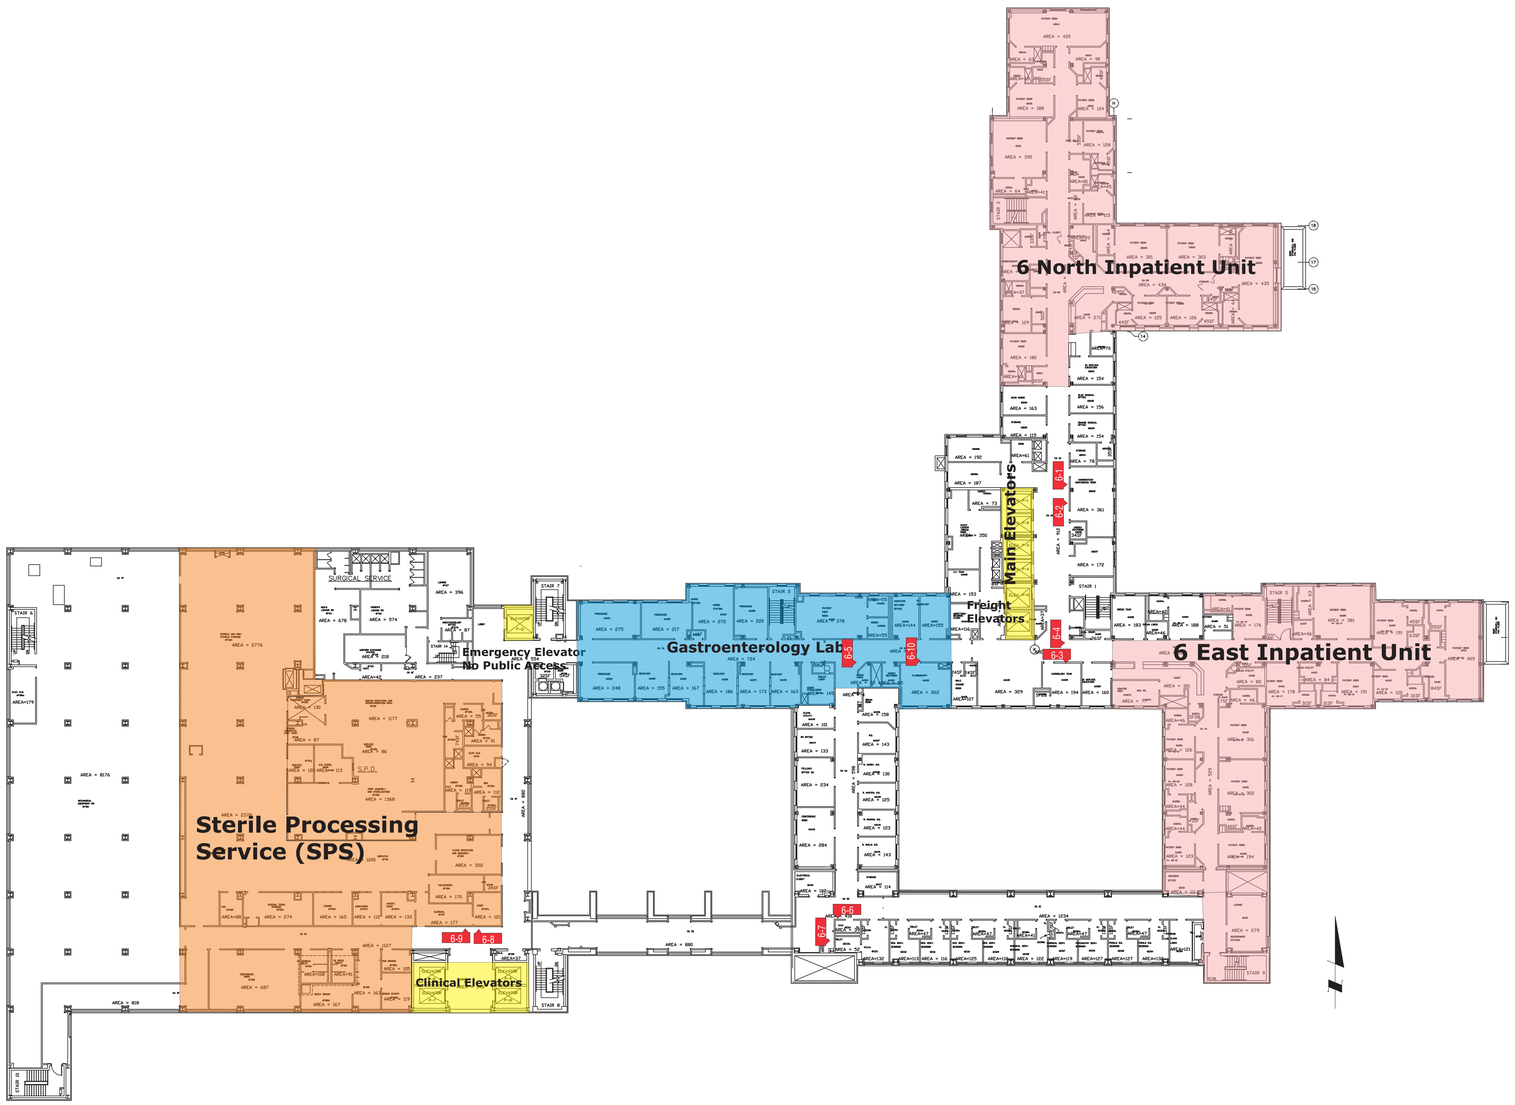

Interior Message Schedule: Oklahoma VA Medical Center
Project Reference: Sixth Floor
Revised: 2-15-13; 2-19-2013; 4-24-13; 4-26-13; 10-13-13
***Indicates Raised & Braille**

Location #	Messages	Size/Sign Type	Notes:
6-1	Main Elevator Directory Listings To Be Determined	Elevator Directory	
6-2	(Header)Sixth Floor (AL)6 North Inpatient Unit (AR)6 East Inpatient Unit Clinical Elevators Gastroenterology Lab (GI) Sterile Processing Service (SPS)	IN-14.06(Header) IN-14.01	
6-3	(AL)6 East Inpatient Unit (AR)Gastroenterology Lab (GI) Sterile Processing Service (SPS)	IN-14.04	
6-4	Delete		
6-5	Delete		
6-6	(AR)Clinical Elevators Sterile Processing Service (SPS)	IN-14.05	
6-7	(AL)6 East Inpatient Unit 6 North Inpatient Unit Gastroenterology Lab (GI) Main Elevators	IN-14.04	
6-8	(AL)Sterile Processing Service (SPS) (AR)6 East Inpatient Unit 6 North Inpatient Unit Gastroenterology Lab (GI) Main Elevators	IN-14.01	
6-9	Clinical Elevator Directory Listings To Be Determined	Elevator Directory	
6-10 Side A Side B	(AL)Gastroenterology Lab Check-In (AR)Gastroenterology Lab Check-In	IN-15.02 12" x 40"	Double Sided

NOTE: DIRECTORY LISTINGS TO BE DETERMINED BY OKLAHOMA CITY VA AT TIME OF BID.

SIXTH FLOOR-
LOCATIONS 6-1 THRU 6-10

Revisions:	Description	Date
1	DELETED 'EAST', 'WEST' ON ELEVATORS	4-22-13
2	REVISED MESSAGE SCHEDULE	4-25-13
3	REVISED MESSAGE SCHEDULE	10-26-13
4	ADDED DIRECTORY LISTINGS T.B.D.	2-27-14

ARCHITECTS & INTERIORS

MEDICAL ARCHITECTURE
Medical Architecture & Interior Design
1401 South Denver, Ste C
Tulsa, Oklahoma 74119
Phone: 583.7600 Fax: 583.7604

SDVOSB

CS&G
Cooper Signage & Graphics, Inc.
www.signsystems.com

STAFF REVIEWER'S NAME, TITLE & SIGNATURE

Drawing Title: SIXTH FLOOR LOCATIONS 6-1 THRU 6-10

Project Title: IMPROVE INTERIOR SIGNAGE

Project Number: 635-12-310

Building Number:

SEAL: STATE OF OKLAHOMA JACK LAWRENCE KELLEY #1398 LICENSED ARCHITECT

Location: OKLAHOMA CITY VA MEDICAL CENTER, 921 NE 13th STREET, OKLAHOMA CITY, OKLAHOMA 73104

Date: 25 JULY 2014

Checked:

Drawn:

Drawing Number: A-11

OF

Office of Construction and Facilities Management

Department of Veterans Affairs

VA FORM 08-6231

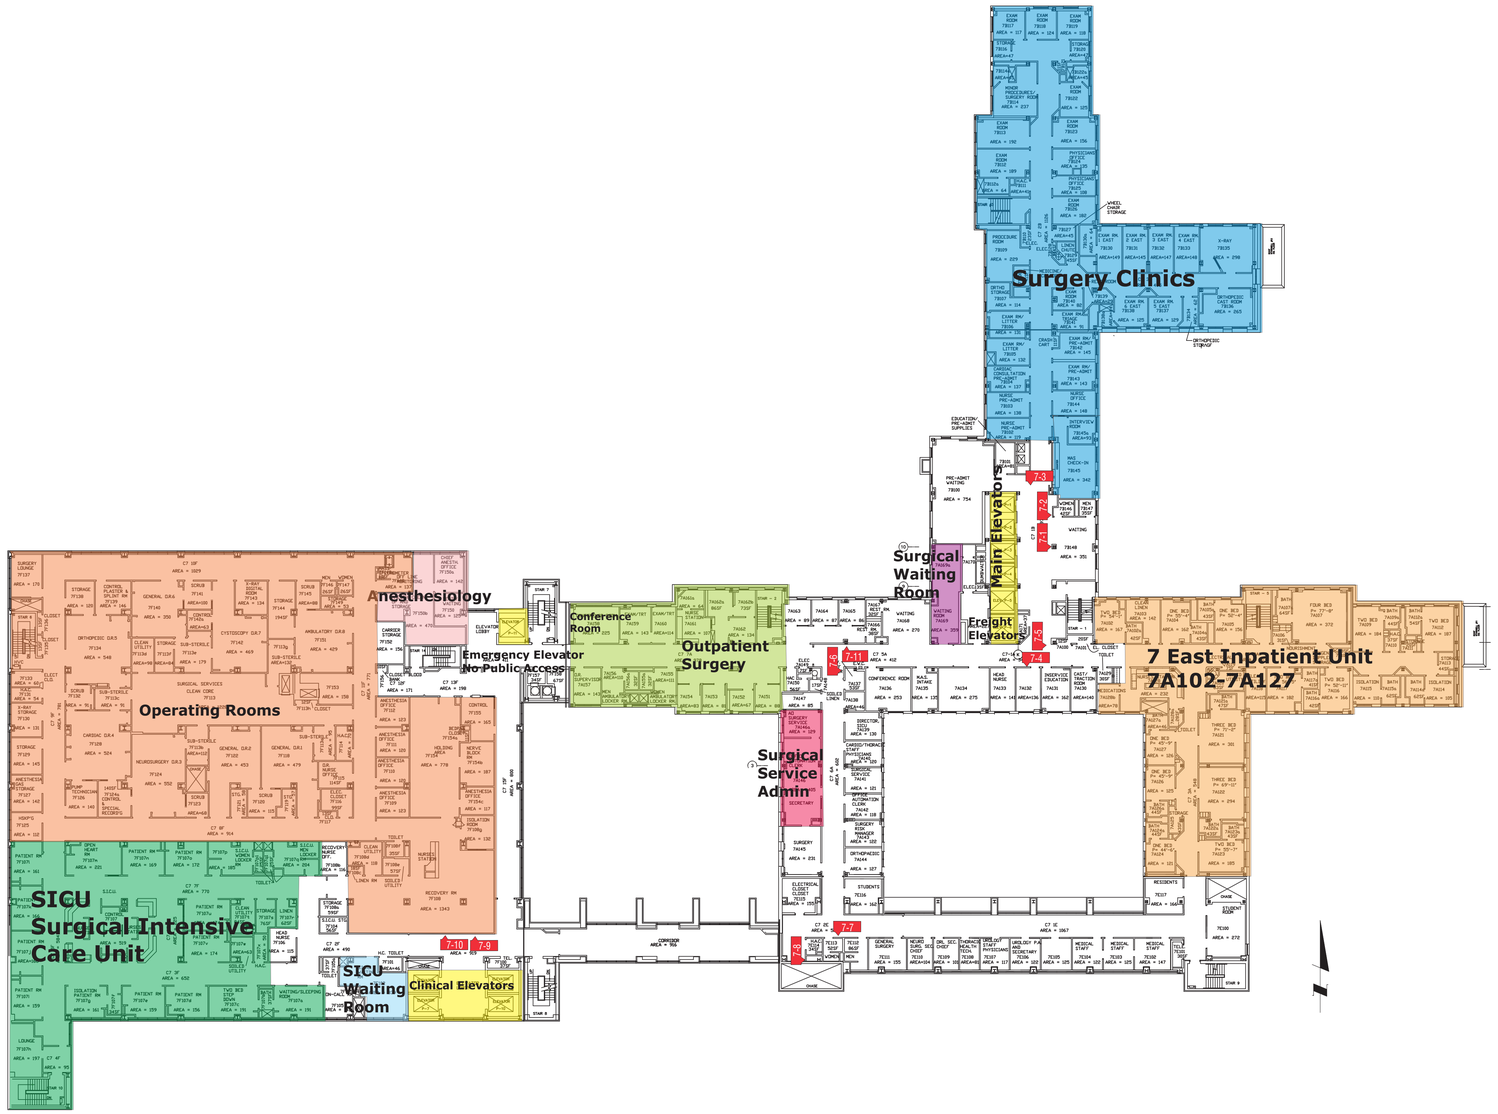

Interior Message Schedule: Oklahoma VA Medical Center
Project Reference: Seventh Floor
Revised: 2-15-13; 2-19-2013; 4-24-13; 4-26-13; 10-13-13
***Indicates Raised & Braille**

Location #	Messages	Size/Sign Type	Notes:
7-1	(Header)Seventh Floor (AL)Surgery Clinics (AR)7 East Inpatient Unit Clinical Elevators Outpatient Surgery Surgery Service Administration Surgical Intensive Care Unit (SICU)	IN-14.06(Header) IN-14.01(Sign)	
7-2	Main Elevator Directory Listings To Be Determined	Elevator Directory	
7-3	Delete		
7-4	(AL)7 East Inpatient Unit (AR)Clinical Elevators Outpatient Surgery Check-In Surgery Service Administration Surgical Intensive Care Unit	IN-14.01	
7-5	Delete		
7-6 Side A Side B	(AU)Outpatient Surgery Check-In BLANK	IN-15.02 12" x 40"	Double Sided
7-7	(AR)Clinical Elevators Surgical Intensive Care Unit	IN-14.05	
7-8	(AL)7 East Inpatient Unit Main Elevators Outpatient Surgery Check-In Surgery Clinics Surgery Service Administration	IN-14.01	
7-9	(AR)7 East Inpatient Unit Main Elevators Outpatient Surgery Surgery Clinics Surgery Service Administration (AL)Surgical Intensive Care Unit	IN-14.01	
7-10	Clinical Elevator Directory Listings To Be Determined	Elevator Directory	
7-11	(AL)Outpatient Surgery Check-In	IN-14.05	

NOTE: DIRECTORY LISTINGS TO BE DETERMINED BY OKLAHOMA CITY VA AT TIME OF BID.

SEVENTH FLOOR-
LOCATIONS 7-1 THRU 7-11

Revisions:	Description	Date
1	DELETED 'EAST', 'WEST' ON ELEVATORS	4-22-13
2	REVISED MESSAGE SCHEDULE	4-25-13
3	REVISED MESSAGE SCHEDULE	10-26-13
4	ADDED DIRECTORY LISTINGS T.B.D.	2-27-14

ARCHITECTS & INTERIORS

MEDICAL ARCHITECTURE
Medical Architecture & Interior Design
1401 South Denver, Ste C
Tulsa, Oklahoma 74119
Phone: 583.7600 Fax: 583.7604

SDVOSB

CS&G
Cooper Signage & Graphics, Inc.
www.signsystems.com

STAFF REVIEWER'S NAME, TITLE & SIGNATURE

Drawing Title: SEVENTH FLOOR LOCATIONS 7-1 THRU 7-11

SEAL: STATE OF OKLAHOMA JACK WINSLOW STREET #1398 2-1-14 LICENSED ARCHITECT

Project Title: IMPROVE INTERIOR SIGNAGE

Location: OKLAHOMA CITY VA MEDICAL CENTER, 921 NE 13th STREET, OKLAHOMA CITY, OKLAHOMA 73104

Date: 25 JULY 2014 | Checked | Drawn

Project Number: 635-12-310

Building Number

Drawing Number: A-12 OF

Office of Construction and Facilities Management

Department of Veterans Affairs

VA FORM 08-6231

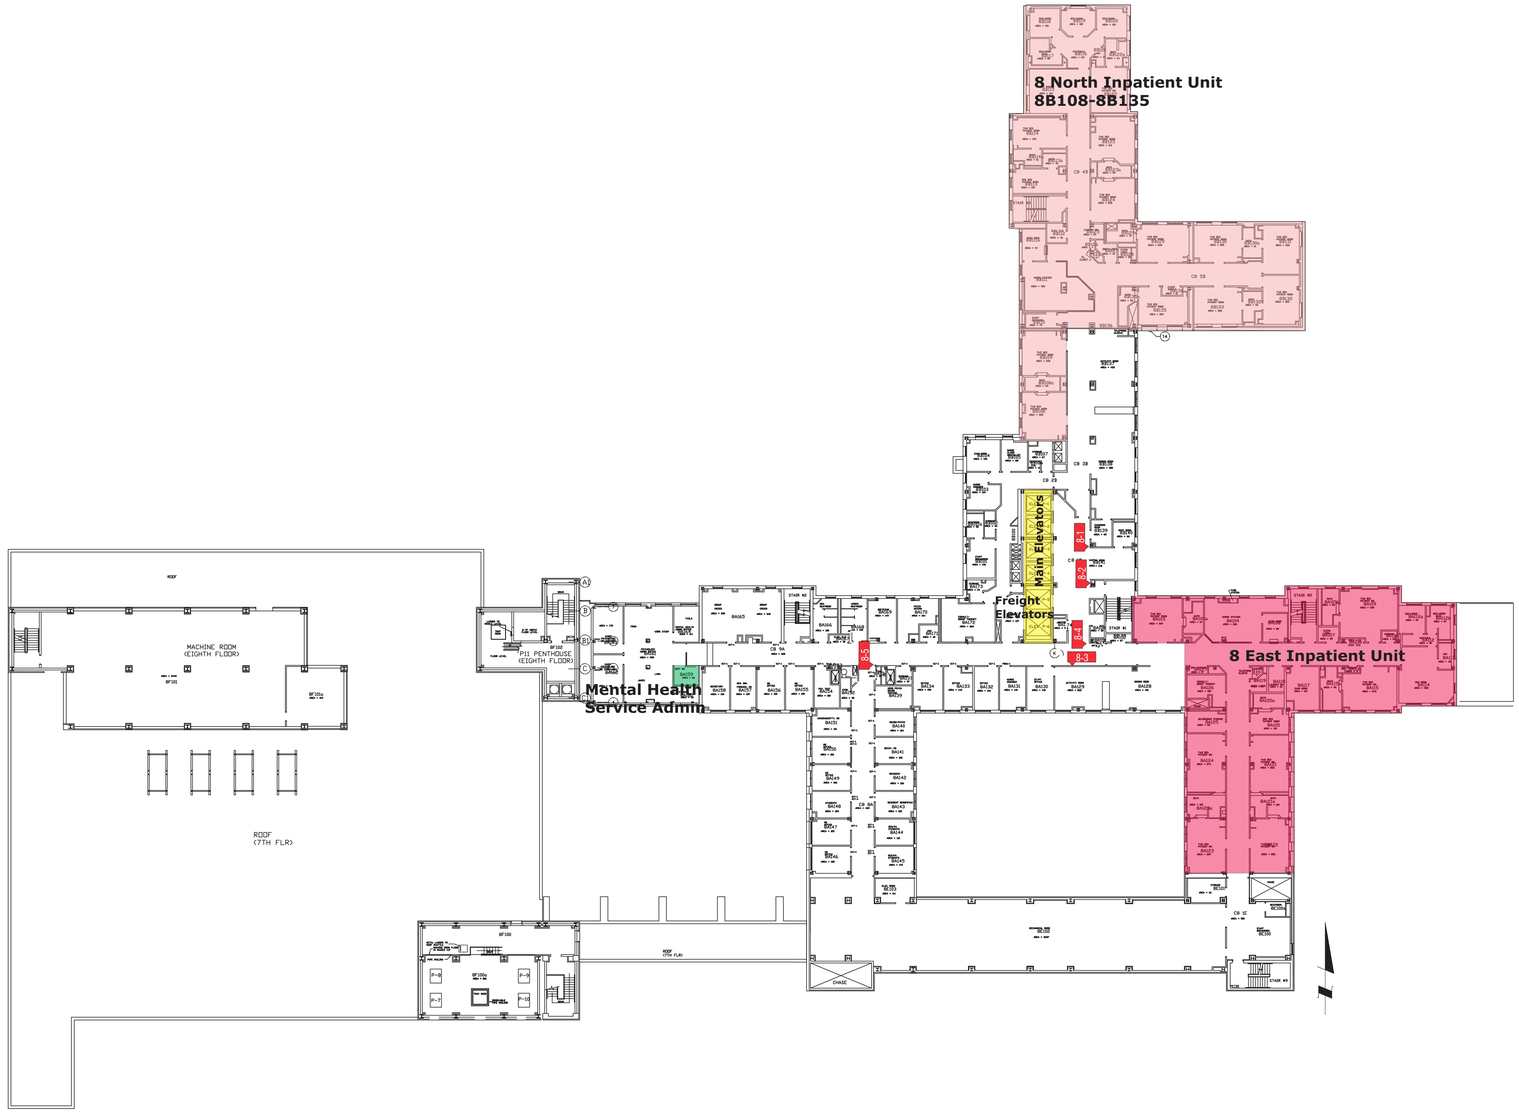

Interior Message Schedule: Oklahoma VA Medical Center
Project Reference: Eighth Floor
Revised: 2-15-13; 2-19-2013; 4-24-13; 4-26-13; 10-13-13
***Indicates Raised & Braille**

Location #	Messages	Size/Sign Type	Notes:
8-1	Main Elevator Directory Listings To Be Determined	Elevator Directory	
8-2	(Header)Eighth Floor (AL)8 North Inpatient Unit (AR)8 East Inpatient Unit Mental Health Administrative Offices	IN-14.06(Header) IN-14.04	
8-3	(AL)8 East Patient Rooms (AR)Mental Health Administrative Offices	IN-14.04	
8-4	Delete		
8-5 Side A Side B	(AU)Mental Health Administrative Offices (AU)Main Elevators	IN-15.02 12" x 40"	Double Sided

NOTE: DIRECTORY LISTINGS TO BE DETERMINED BY OKLAHOMA CITY VA AT TIME OF BID.

EIGHTH FLOOR-
LOCATIONS 8-1 THRU 8-5

Revisions:	Description	Date
1	DELETED 'EAST" ON ELEVATORS	4-22-13
2	REVISED MESSAGE SCHEDULE	4-25-13
3	REVISED MESSAGE SCHEDULE	10-26-13
4	ADDED DIRECTORY LISTINGS T.B.D.	2-27-14

ARCHITECTS & INTERIORS

MEDICAL ARCHITECTURE
Medical Architecture & Interior Design
1401 South Denver, Ste C
Tulsa, Oklahoma 74119
Phone: 583.7600 Fax: 583.7604

Veteran Owned Small Business
Disabled Veteran Owned Small Business
SDVOSB
cVE

CS&G
Cooper Signage & Graphics, Inc.
www.signsystems.com

STAFF REVIEWER'S NAME, TITLE & SIGNATURE

Drawing Title: EIGHTH FLOOR LOCATIONS 8-1 THRU 8-5

SEAL: STATE OF OKLAHOMA JACK W. SWEIGHART #1398 LICENSED ARCHITECT

Project Title: IMPROVE INTERIOR SIGNAGE

Location: OKLAHOMA CITY VA MEDICAL CENTER, 921 NE 13th STREET, OKLAHOMA CITY, OKLAHOMA 73104

Date: 25 JULY 2014 | Checked | Drawn

Project Number: 635-12-310

Building Number

Drawing Number: A-13

OF

Office of Construction and Facilities Management

Department of Veterans Affairs

VA FORM 08-6231

Interior Message Schedule: Oklahoma VA Medical Center
Project Reference: Ninth Floor
Revised: 2-15-13; 2-19-2013; 4-24-13; 4-26-13; 10-13-13
***Indicates Raised & Braille**

Location #	Messages	Size/Sign Type	Notes:
9-1	Main Elevator Directory Listings To Be Determined	Elevator Directory	
9-2	(Header)Ninth Floor (AL)Engineering Service (AR)Office of Information & Technology OI&T Training Room	IN-14.06(Header) IN-14.04(Sign)	
9-3	Delete		
9-4	(AR)Office of Information & Technology (AL)OI&T Training Room	IN-14.05	

NOTE: DIRECTORY LISTINGS TO BE DETERMINED BY OKLAHOMA CITY VA AT TIME OF BID.

NINTH FLOOR-
LOCATIONS 9-1 THRU 9-4

Revisions:	Description	Date
1	DELETED 'EAST" ON ELEVATORS	4-22-13
2	REVISED MESSAGE SCHEDULE	4-25-13
3	REVISED MESSAGE SCHEDULE	10-26-13
4	ADDED DIRECTORY LISTINGS T.B.D.	2-27-14

ARCHITECTS & INTERIORS

MEDICAL ARCHITECTURE
Medical Architecture & Interior Design
1401 South Denver, Ste C
Tulsa, Oklahoma 74119
Phone: 583.7600 Fax: 583.7604

Disabled Veteran Owned Small Business SDVOSB cVe

CS&G
Cooper Signage & Graphics, Inc.
www.signsystems.com

STAFF REVIEWER'S NAME, TITLE & SIGNATURE

Drawing Title: NINTH FLOOR LOCATIONS 9-1 THRU 9-4

SEAL: STATE OF OKLAHOMA JACK LAWRENCE KEEST #1398 9-1-14 LICENSED ARCHITECT

Project Title: IMPROVE INTERIOR SIGNAGE

Location: OKLAHOMA CITY VA MEDICAL CENTER, 921 NE 13th STREET, OKLAHOMA CITY, OKLAHOMA 73104

Date: 27 FEBRUARY 2014 | Checked | Drawn

Project Number: 635-12-310

Building Number

Drawing Number: A-14 OF

Office of Construction and Facilities Management

Department of Veterans Affairs

VA FORM 08-6231

ABCDEFGHIJKLMNOPQRSTUVWXYZ
abcdefghijklmnopqrstuvwxyz
1234567890

Font Standard

Helvetica Medium Condensed
0% Kerning
except as noted

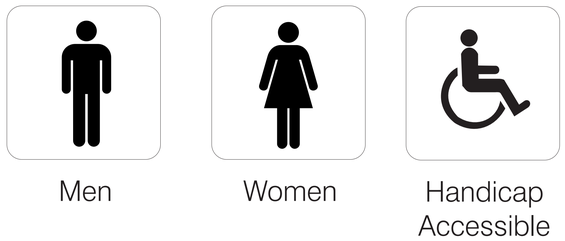

Symbols

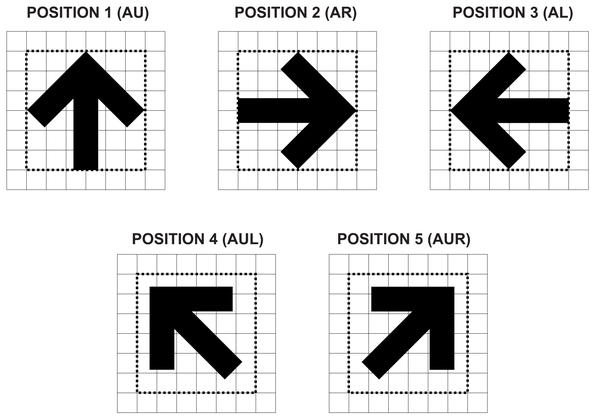

Arrow Proportions

Revisions:	Description	Date

ARCHITECTS & INTERIORS

MEDICAL ARCHITECTURE
Medical Architecture & Interior Design
1401 South Denver, Ste C
Tulsa, Oklahoma 74119
Phone: 583.7600 Fax: 583.7604

SDVOSB
Service Disabled Veteran Owned Small Business
cVE

CS&G
Cooper Signage & Graphics, Inc.
www.signsystems.com

STAFF REVIEWER'S NAME, TITLE & SIGNATURE

Drawing Title: GRAPHIC STANDARDS

SEAL: STATE OF OKLAHOMA, JACK LAWRENCE KELLEY, #1398, 6-1-14, LICENSED ARCHITECT

Project Title: IMPROVE INTERIOR SIGNAGE

Location: OKLAHOMA CITY VA MEDICAL CENTER, 921 NE 13th STREET, OKLAHOMA CITY, OKLAHOMA 73104

Date: 25 JULY 2014
Checked:
Drawn:

Project Number: 635-12-310
Building Number:
Drawing Number: A-15
OF

Office of Construction and Facilities Management
Department of Veterans Affairs

VA FORM 08-6231

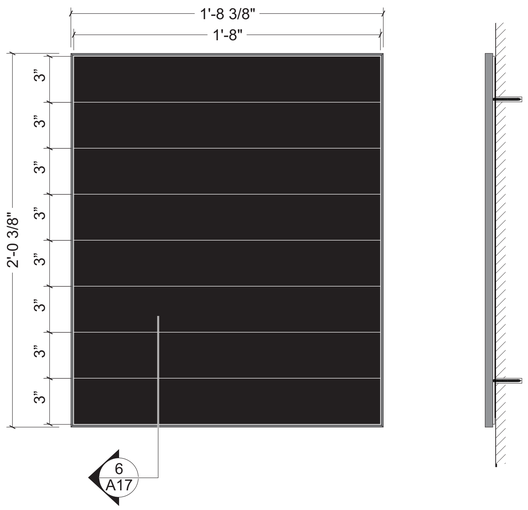

1 Sign Type IN-14.01 (8 Inserts)

Scale: 1/4 Full Size

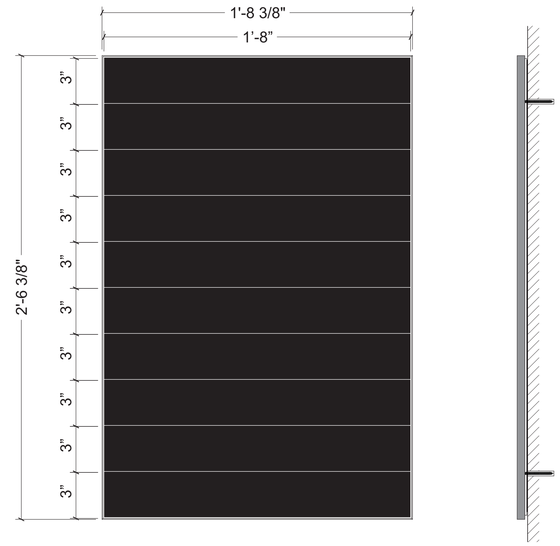

2 Sign Type IN-14.02 (10 Inserts)

Scale: 1/4 Full Size

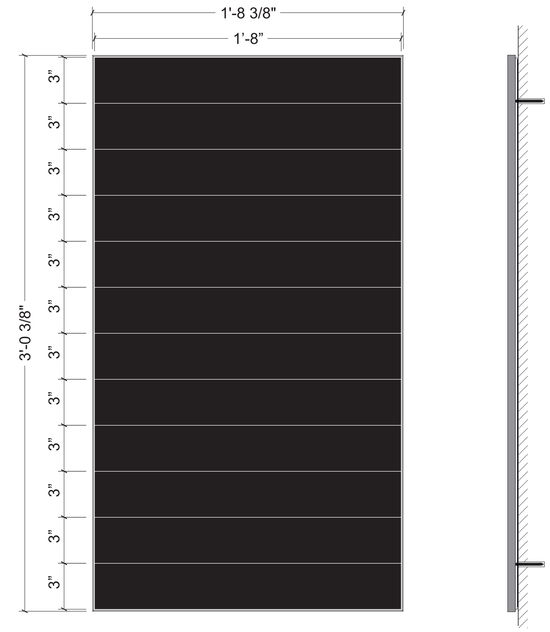

3 Sign Type IN-14.03 (12 Inserts)

Scale: 1/4 Full Size

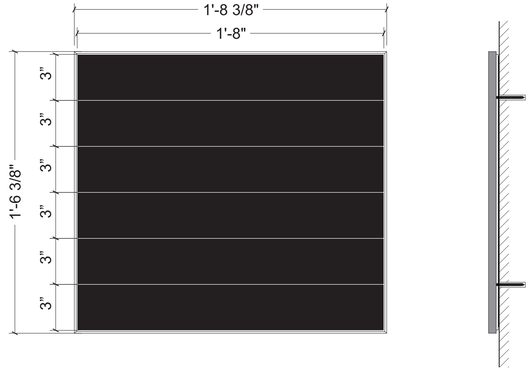

4 Sign Type IN-14.04 (6 Inserts)

Scale: 1/4 Full Size

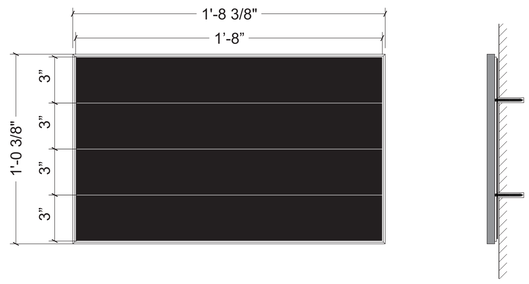

5 Sign Type IN-14.05 (4 Inserts)

Scale: 1/4 Full Size

Revisions:	Description	Date

ARCHITECTS & INTERIORS

MEDICAL ARCHITECTURE
Medical Architecture & Interior Design
1401 South Denver, Ste C
Tulsa, Oklahoma 74119
Phone: 583.7600 Fax: 583.7604

Disabled Veteran Owned Small Business SDVOSB cVe

CS&G
Cooper Signage & Graphics, Inc.
www.signsystems.com

STAFF REVIEWER'S NAME, TITLE & SIGNATURE

Drawing Title: SIGN TYPE FAMILY: "IN-14" INSERT CONFIGURATION

SEAL: STATE OF OKLAHOMA JACK LAWRENCE KELLEY #1328 2-1-14 LICENSED ARCHITECT

Project Title: IMPROVE INTERIOR SIGNAGE

Location: OKLAHOMA CITY VA MEDICAL CENTER, 921 NE 13th STREET, OKLAHOMA CITY, OKLAHOMA 73104

Date: 25 JULY 2014 | Checked | Drawn

Project Number: 635-12-310

Building Number:

Drawing Number: A-16 OF

Office of Construction and Facilities Management

Department of Veterans Affairs

VA FORM 08-6231

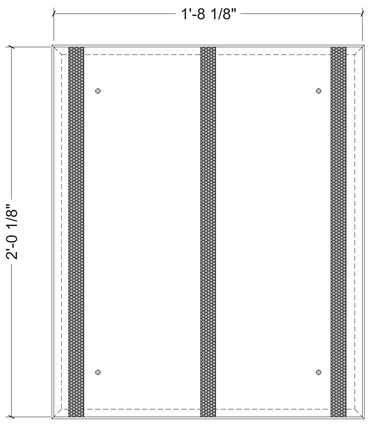

1 / A17 Sign Type IN-14.01 - Frame

Scale: 1/4 Full Size

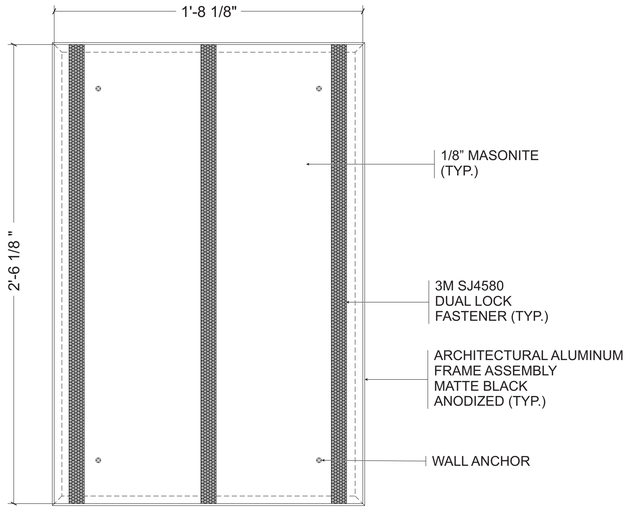

2 / A17 Sign Type IN-14.02 - Frame

Scale: 1/4 Full Size

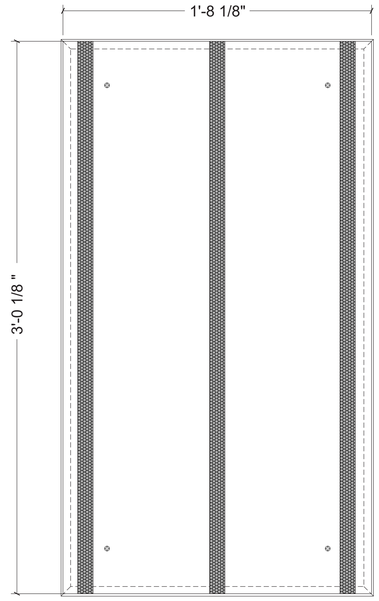

3 / A17 Sign Type IN-14.03 (12 Inserts)

Scale: 1/4 Full Size

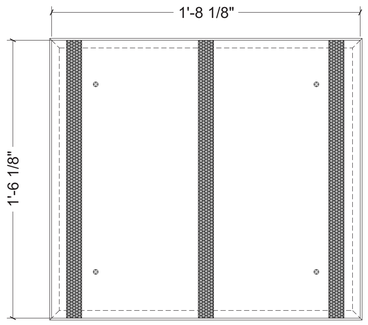

4 / A17 Sign Type IN-14.04 - Frame

Scale: 1/4 Full Size

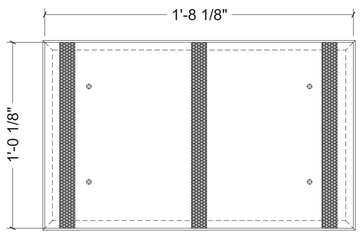

5 / A17 Sign Type IN-14.05 - Frame

Scale: 1/4 Full Size

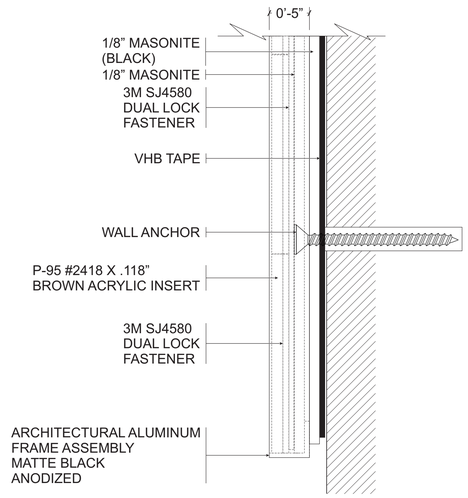

6 / A17 Frame Section Detail

N.T.S.

Revisions:	Description	Date

ARCHITECTS & INTERIORS

MEDICAL ARCHITECTURE
Medical Architecture & Interior Design
1401 South Denver, Ste C
Tulsa, Oklahoma 74119
Phone: 583.7600 Fax: 583.7604

Veteran Owned Small Business SDVOSB cVE

CS&G
Cooper Signage & Graphics, Inc.
www.signsystems.com

STAFF REVIEWER'S NAME, TITLE & SIGNATURE

Drawing Title: SIGN TYPE FAMILY: "IN-14" DETAILS

SEAL: STATE OF OKLAHOMA JACK LAWRENCE LEEET #1398 LICENSED ARCHITECT

Project Title: IMPROVE INTERIOR SIGNAGE

Location: OKLAHOMA CITY VA MEDICAL CENTER, 921 NE 13th STREET, OKLAHOMA CITY, OKLAHOMA 73104

Date: 25 JULY 2014 | Checked | Drawn

Project Number: 635-12-310

Building Number

Drawing Number: A-17 OF

Office of Construction and Facilities Management

Department of Veterans Affairs

VA FORM 08-6231

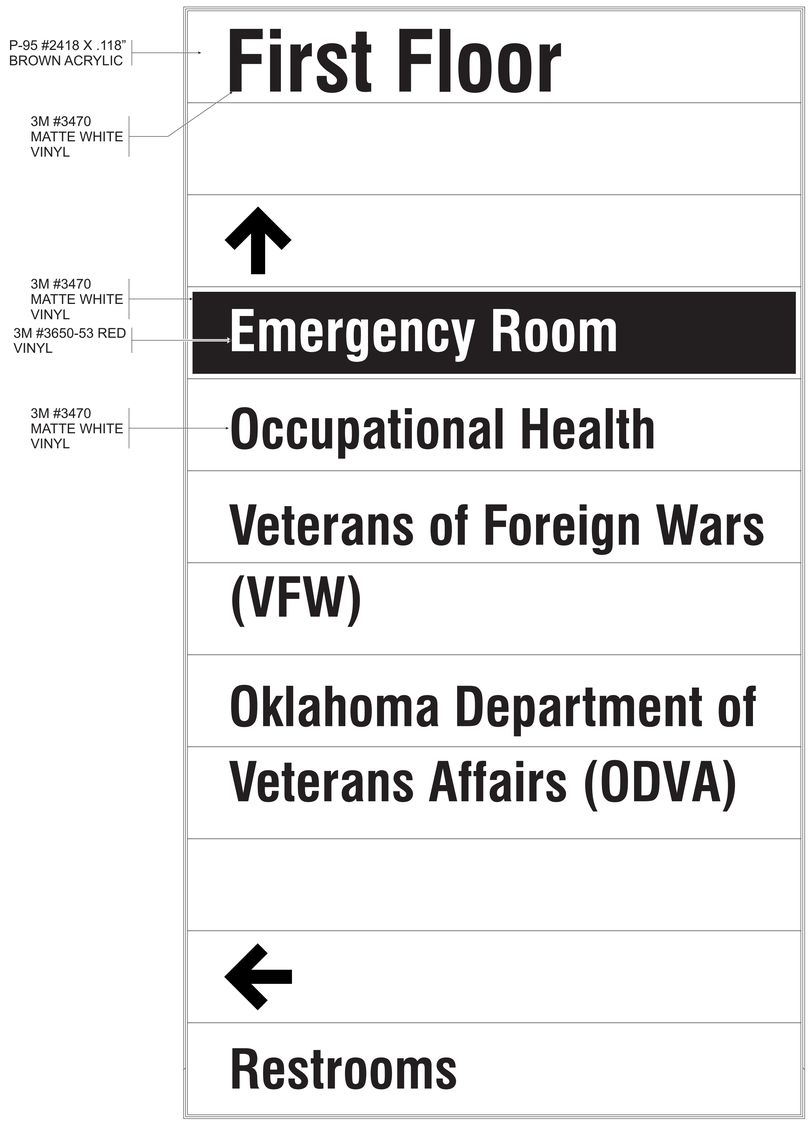

1 A18 **Insert Layout**
Scale: 1/2 Full Size

2 A18 **Header Insert Layout**
Scale: 1/2 Full Size

3 A18 **Arrow Insert Layout**
Scale: 1/2 Full Size

4 A18 **ER Insert Layout**
Scale: 1/2 Full Size

5 A18 **Single Message Insert Layout**
Scale: 1/2 Full Size

6 A18 **Single Message - Multiple Insert Layout**
Scale: 1/2 Full Size

Revisions:	Description	Date

ARCHITECTS & INTERIORS

MEDICAL ARCHITECTURE
Medical Architecture & Interior Design
1401 South Denver, Ste C
Tulsa, Oklahoma 74119
Phone: 583.7600 Fax: 583.7604

Service Disabled Veteran Owned Small Business SDVOSB cVe

CS&G
Cooper Signage & Graphics, Inc.
www.signsystems.com

STAFF REVIEWER'S NAME, TITLE & SIGNATURE

Drawing Title: SIGN TYPE FAMILY: "IN-14" INSERT LAYOUTS

SEAL: STATE OF OKLAHOMA JACK LAWRENCE KELLEY #1399 6-1-14 LICENSED ARCHITECT

Project Title: IMPROVE INTERIOR SIGNAGE

Location: OKLAHOMA CITY VA MEDICAL CENTER, 921 NE 13th STREET, OKLAHOMA CITY, OKLAHOMA 73104

Date: 25 JULY 2014 | Checked | Drawn

Project Number: 635-12-310
Building Number:
Drawing Number: A-18
OF

Office of Construction and Facilities Management
Department of Veterans Affairs

VA FORM 08-6231

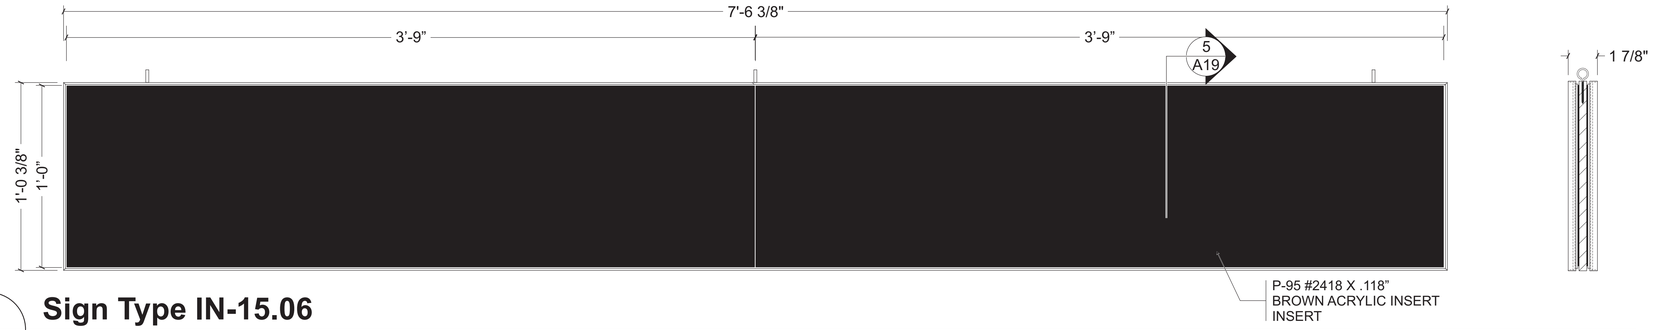

1 A19 Sign Type IN-15.06

Scale: 1/4 Full Size

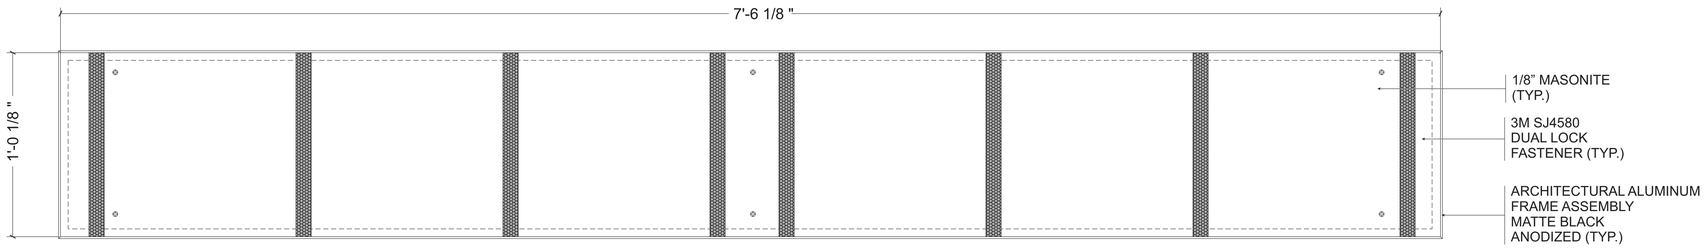

2 A19 Sign Type IN-15.06 - Frame

Scale: 1/4 Full Size

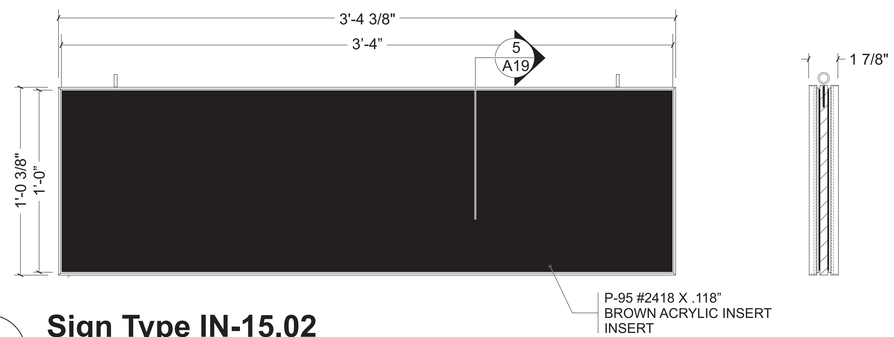

3 A19 Sign Type IN-15.02

Scale: 1/4 Full Size

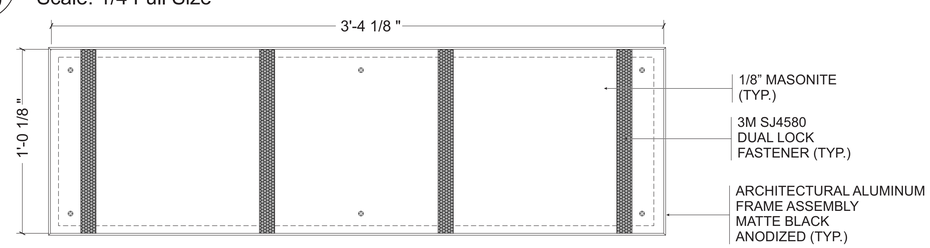

4 A19 Sign Type IN-15.02 - Frame

Scale: 1/4 Full Size

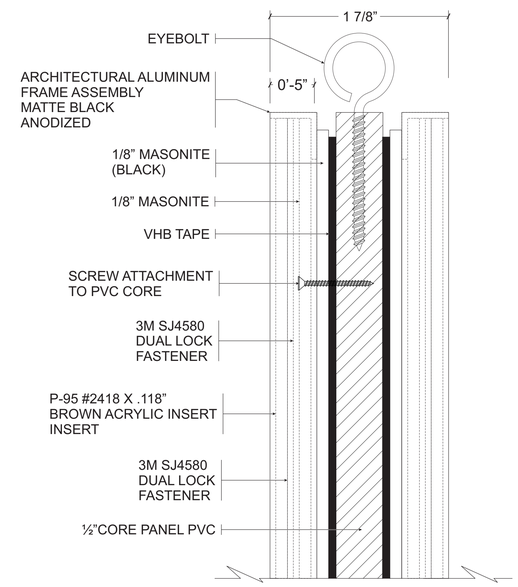

5 A19 Ceiling Frame Assembly Section Detail

N.T.S.

Revisions:	Description	Date

ARCHITECTS & INTERIORS

MEDICAL ARCHITECTURE
Medical Architecture & Interior Design
1401 South Denver, Ste C
Tulsa, Oklahoma 74119
Phone: 583.7600 Fax: 583.7604

SDVOSB

CS&G
Cooper Signage & Graphics, Inc.
www.signsystems.com

STAFF REVIEWER'S NAME, TITLE & SIGNATURE

Drawing Title: SIGN TYPES "IN-15.02", "IN-15.06" DETAILS

SEAL: STATE OF OKLAHOMA JACK LAWRENCE KELLEY #1398 LICENSED ARCHITECT

Project Title: IMPROVE INTERIOR SIGNAGE

Location: OKLAHOMA CITY VA MEDICAL CENTER, 921 NE 13th STREET, OKLAHOMA CITY, OKLAHOMA 73104

Date: 25 JULY 2014 | Checked | Drawn

Project Number: 635-12-310

Building Number

Drawing Number: A-19

OF

Office of Construction and Facilities Management

Department of Veterans Affairs

VA FORM 08-6231

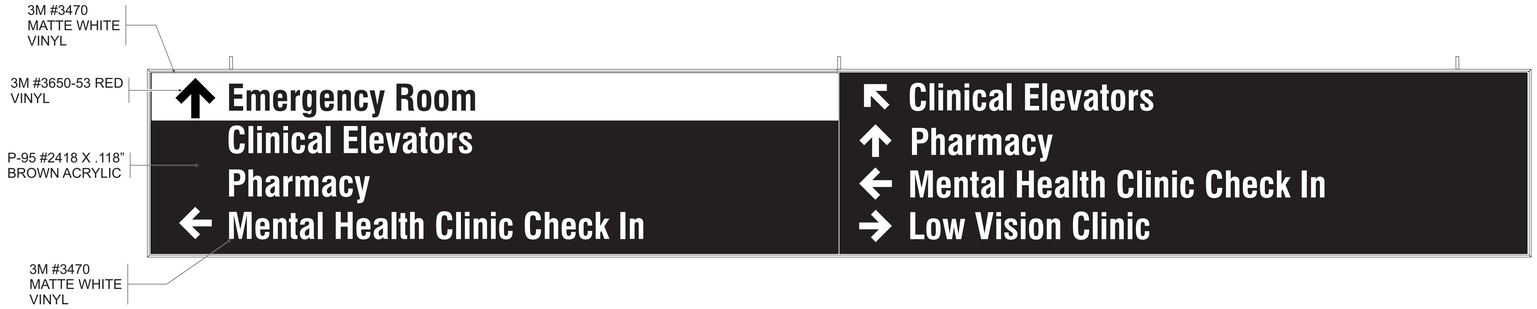

1 A20 **Sign Type IN-15.06 Panel Layout**
Scale: 1/4 Full Size

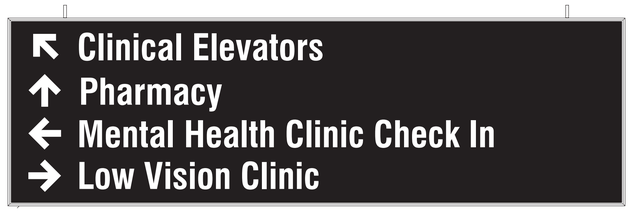

2 A20 **Sign Type IN-15.02 Panel Layout**
Scale: 1/4 Full Size

3 A20 **Copy Spacing**
Scale: 1/4 Full Size

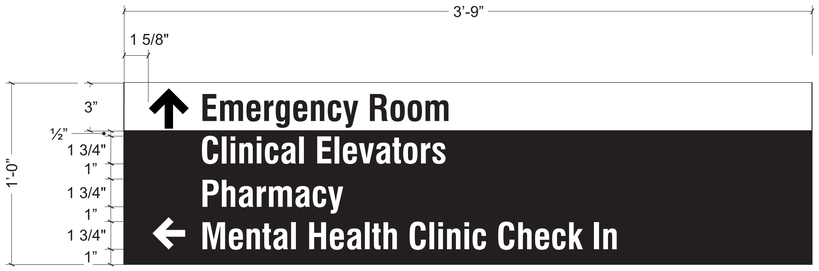

4 A20 **Sign Type IN-15.06 Copy Spacing**
Scale: 1/4 Full Size

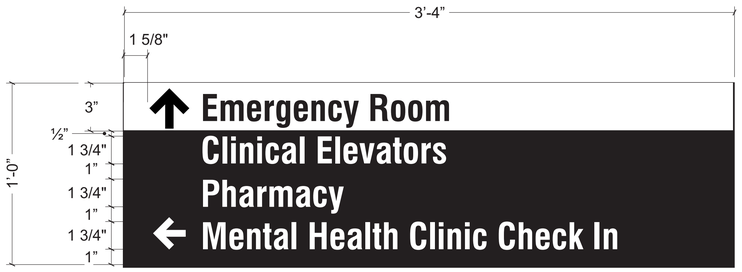

5 A20 **Sign Type IN-15.02 Copy Spacing**
Scale: 1/4 Full Size

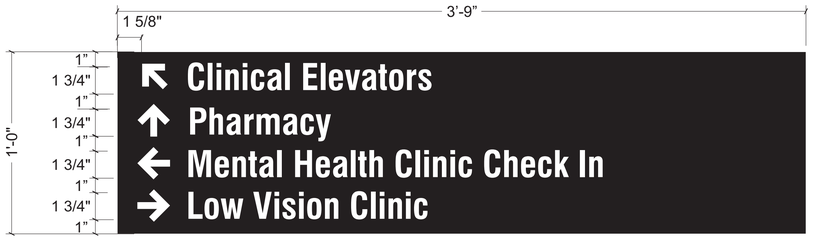

6 A20 **Sign Type IN-15.06 Copy Spacing**
Scale: 1/4 Full Size

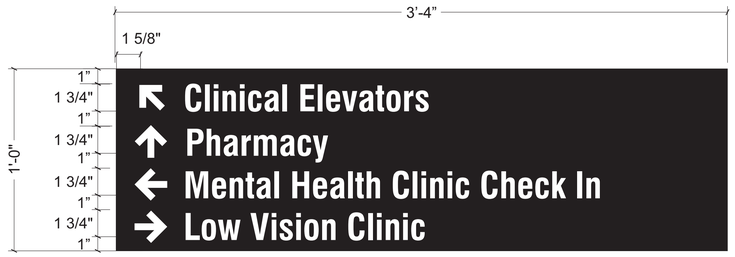

7 A20 **Sign Type IN-15.02 Copy Spacing**
Scale: 1/4 Full Size

Revisions:	Description	Date

ARCHITECTS & INTERIORS

MEDICAL ARCHITECTURE
Medical Architecture & Interior Design
1401 South Denver, Ste C
Tulsa, Oklahoma 74119
Phone: 583.7600 Fax: 583.7604

Veteran Owned Small Business SDVOSB cVE

CS&G
Cooper Signage & Graphics, Inc.
www.signsystems.com

STAFF REVIEWER'S NAME, TITLE & SIGNATURE

Drawing Title: SIGN TYPES "IN-15.02", "IN-15.06" INSERT LAYOUTS

SEAL: STATE OF OKLAHOMA, JACK LAWHEAD, #1398, LICENSED ARCHITECT

Project Title: IMPROVE INTERIOR SIGNAGE

Location: OKLAHOMA CITY VA MEDICAL CENTER, 921 NE 13th STREET, OKLAHOMA CITY, OKLAHOMA 73104

Date: 25 JULY 2014 | Checked | Drawn

Project Number: 635-12-310

Building Number

Drawing Number: A-20 OF

Office of Construction and Facilities Management

Department of Veterans Affairs

VA FORM 08-6231

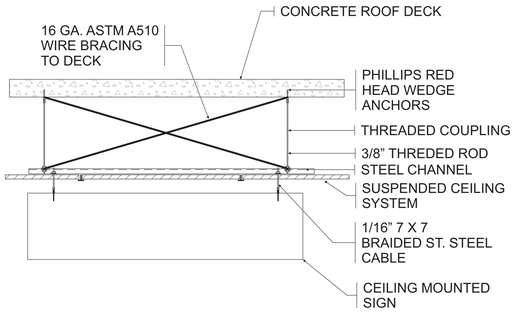

Installation Guideline - Sign Types IN-15.02/IN-15.06 - Type 1 Attachment

1 / A21

N.T.S.

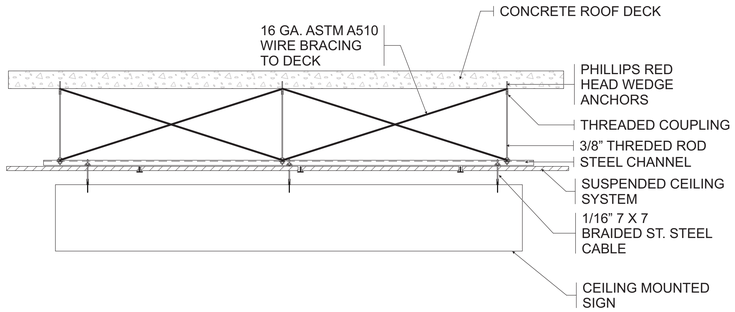

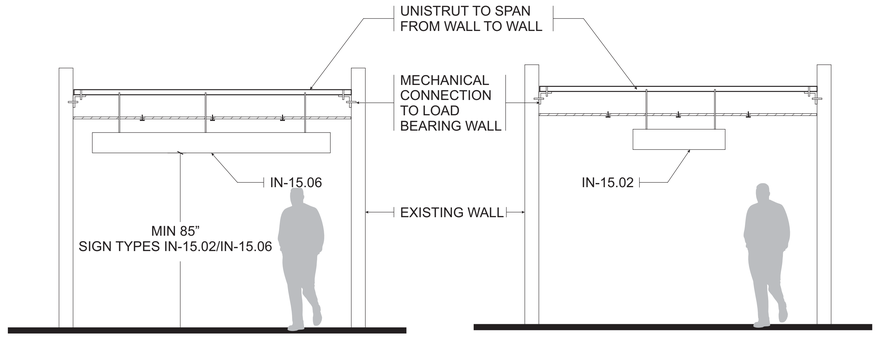

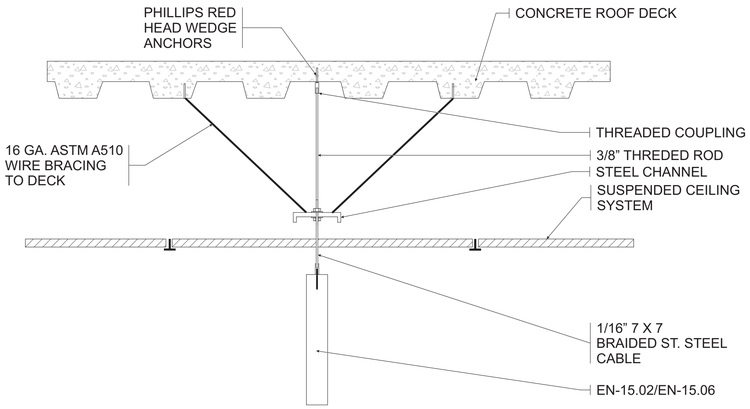

Installation Guideline - Sign Types IN-15.02/IN-15.06 - Type 2 Attachment

2 / A22

N.T.S.

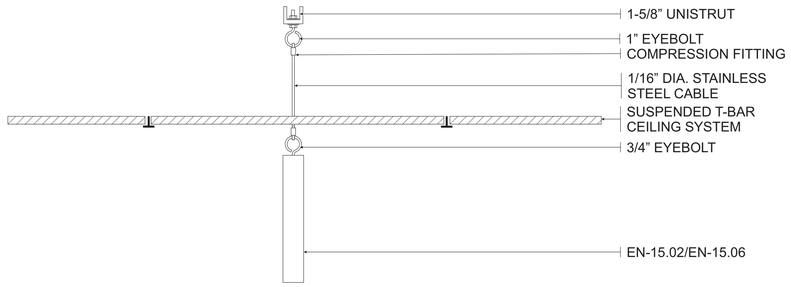

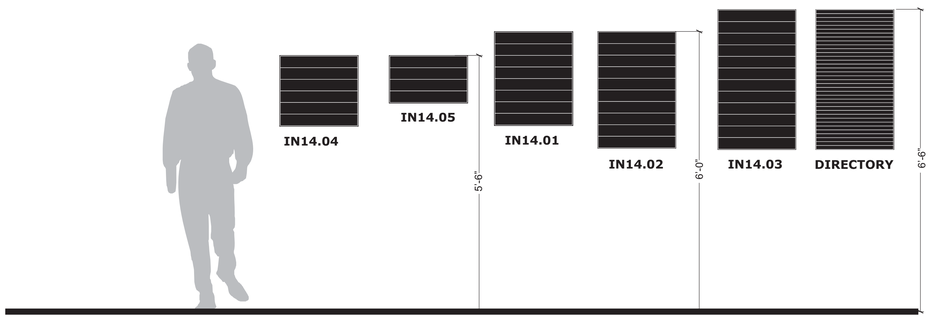

Installation Guideline - Sign Types IN-14.04/IN-14.05/IN-14.01/IN-14.02/IN-14.03/DIRECTORY

3 / A22

N.T.S.

Revisions:	Description	Date

ARCHITECTS & INTERIORS

MEDICAL ARCHITECTURE
Medical Architecture & Interior Design
1401 South Denver, Ste C
Tulsa, Oklahoma 74119
Phone: 583.7600 Fax: 583.7604

Service Disabled Veteran Owned Small Business SDVOSB cVE

CS&G
Cooper Signage & Graphics, Inc.
www.signsystems.com

STAFF REVIEWER'S NAME, TITLE & SIGNATURE

Drawing Title: INSTALLATION GUIDE

SEAL: STATE OF OKLAHOMA JACK LAWRENCE KEEFE #1398 LICENSED ARCHITECT

Project Title: IMPROVE INTERIOR SIGNAGE

Location: OKLAHOMA CITY VA MEDICAL CENTER, 921 NE 13th STREET, OKLAHOMA CITY, OKLAHOMA 73104

Date: 25 JULY 2014

Checked

Drawn

Project Number: 635-12-310

Building Number

Drawing Number: A-21

OF

Office of Construction and Facilities Management

Department of Veterans Affairs

VA FORM 08-6231

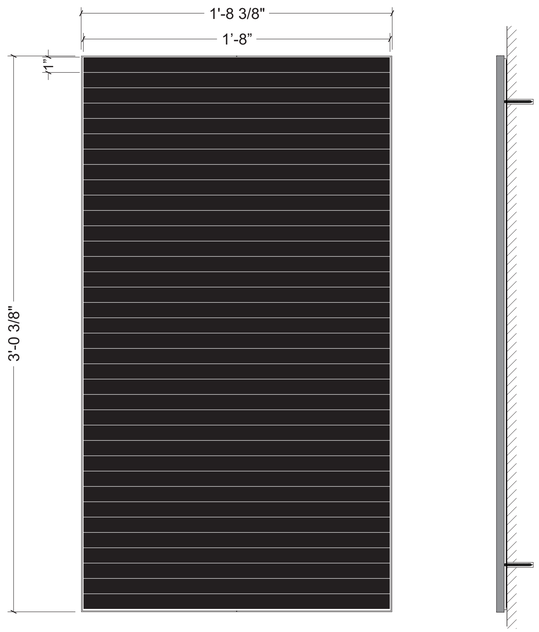

1 A22 Directory (36 Inserts)

Scale: 1/4 Full Size

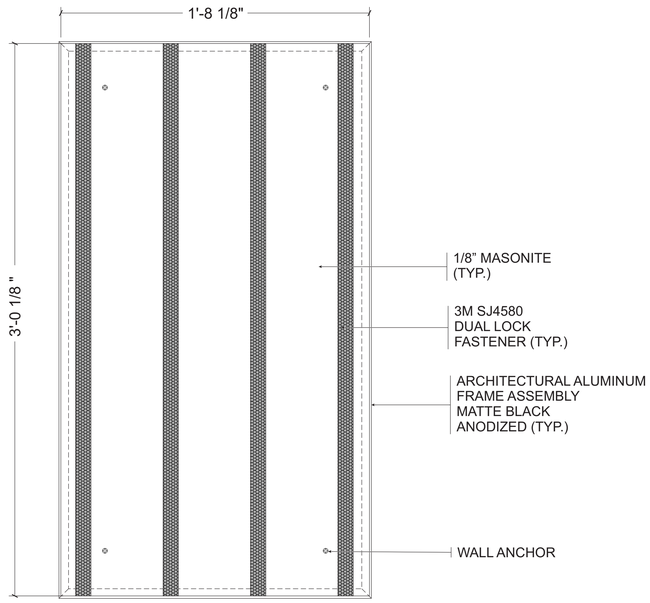

2 A22 Directory Frame (36 Inserts)

Scale: 1/4 Full Size

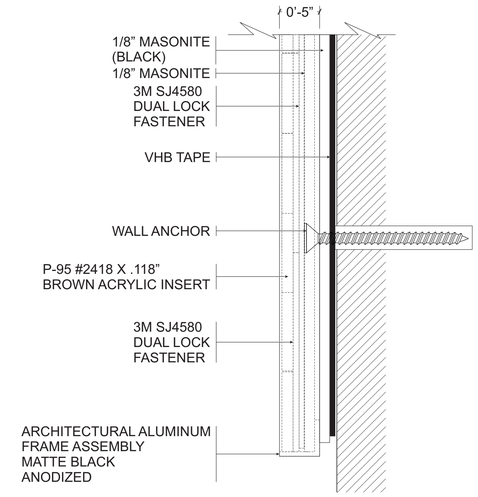

3 A22 Frame Section Detail

N.T.S.

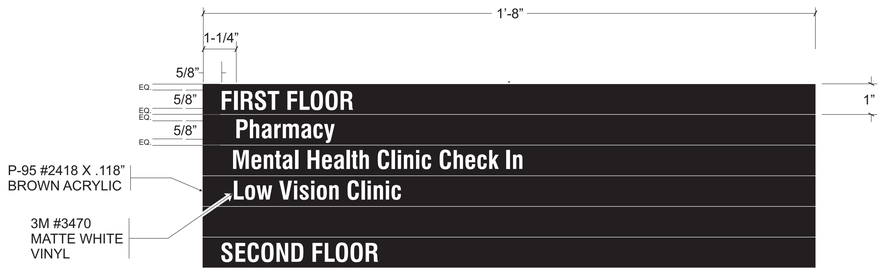

4 A22 Insert Layout

Scale: 1/2 Full Size

NOTE: DIRECTORY LISTINGS TO BE DETERMINED BY OKLAHOMA VA AT TIME OF BID.

Revisions:	Description	Date
1	ADDED 'DIRECTORY' SHEET (A-19)	4-25-13
2	ADDED DIRECTORY LISTINGS T.B.D.	2-27-14

ARCHITECTS & INTERIORS

MEDICAL ARCHITECTURE
Medical Architecture & Interior Design
1401 South Denver, Ste C
Tulsa, Oklahoma 74119
Phone: 583.7600 Fax: 583.7604

Service Disabled Veteran Owned Small Business SDVOSB cVE

CS&G
Cooper Signage & Graphics, Inc.
www.signsystems.com

STAFF REVIEWER'S NAME, TITLE & SIGNATURE

Drawing Title: DIRECTORY

SEAL: STATE OF OKLAHOMA JACK W. KEEET #1398 LICENSED ARCHITECT

Project Title: IMPROVE INTERIOR SIGNAGE

Location: OKLAHOMA CITY VA MEDICAL CENTER, 921 NE 13th STREET, OKLAHOMA CITY, OKLAHOMA 73104

Date: 25 JULY 2014 | Checked | Drawn

Project Number: 635-12-310

Building Number

Drawing Number: A-22 OF

Office of Construction and Facilities Management

Department of Veterans Affairs

VA FORM 08-6231