1 AE-116 PARTIAL SECOND FLOOR INTERSTITIAL SLAB PENETRATION PLAN - EDUCATION SUITES

SCALE: 1/4"=1'-0"

GRAPHIC SCALE

0 2' 4' 6' 8' 12'

SCALE: 1/4"=1'-0"

SLAB PENETRATION LEGEND

RX 6"x8"	EXISTING PENETRATION TO BE ABANDONED AND INFILLED
EX 6"x8"	EXISTING PENETRATION TO REMAIN
ALTER EX 6"x8"	EXISTING PENETRATION TO MODIFIED
6"x8" OR 6" Ø	NEW PENETRATION

NOTES:

1. PENETRATIONS OCCUR IN INTERSTITIAL SLAB SYSTEM ABOVE CEILING. FLOOR PLAN SHOWN FOR REFERENCE ONLY.
2. SEE DETAIL 4/ DE-502 FOR TYPICAL NEW SLAB PENETRATION AND INFILL DETAILS

KEY PLAN

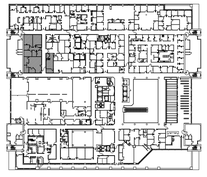

SECOND FLOOR

100% SUBMISSION

Scale: 1/4"=1'-0"

Revisions	Date

CONSULTANTS:

LEO A DALY — PLANNING ARCHITECTURE ENGINEERING INTERIORS

1201 Connecticut Ave NW Washington DC 20036 USA
Tel 202-861-4600 Fax 202-872-8530

ARCHITECT:

MIMAR ARCHITECTS, INC.
Architecture, Engineering, Design/Build
7000 Security Blvd, Suite #320
Baltimore, MD 21244
Phone: 410-944-4900 Fax: 410-499-8044

Drawing Title: PARTIAL SECOND FLOOR INTERSTITIAL SLAB PENETRATION PLAN - EDUCATION SUITES

Approved Project Director
APPROVED - BY - NAME
APPROVED - BY - TITLE/RANK
STATION - MANAGEMENT

Project Title: RENOVATE / BACKFILL ONCOLOGY 2C, 3D SLEEP LAB AND MSO

Location: VAMC BALTIMORE, MD.

Date	Checked	Drawn
October 1, 2014	LT	MC

Project Number: 512-14-102

Building Number:

Drawing Number: AE-116

Dwg. 26 of 98

Office of Construction and Facilities Management

Department of Veterans Affairs

VA FORM 08-6231

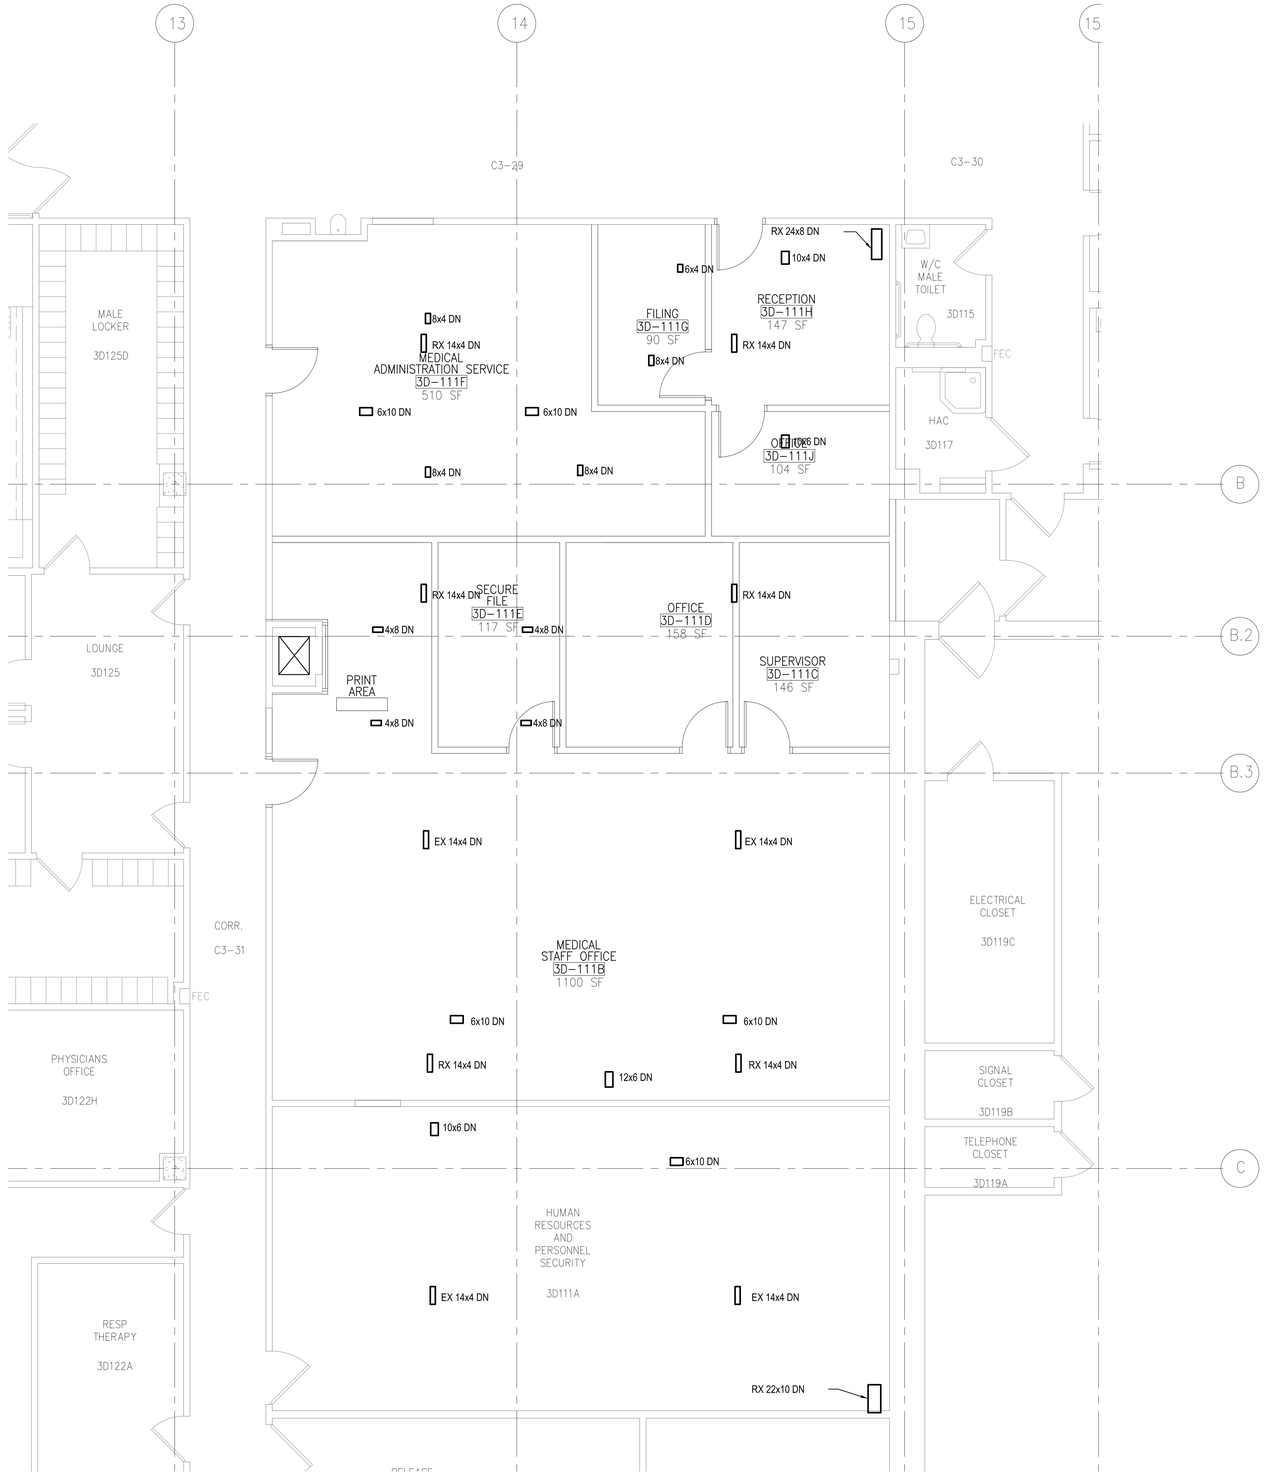

1 AE-117 PARTIAL THIRD FLOOR INTERSTITIAL SLAB PENETRATION PLAN - MSO/MAS SUITES

SCALE: 1/4"=1'-0"

GRAPHIC SCALE

0 2' 4' 6' 8' 12'

SCALE: 1/4"=1'-0"

SLAB PENETRATION LEGEND

RX 6"x8"	EXISTING PENETRATION TO BE ABANDONED AND INFILLED
EX 6"x8"	EXISTING PENETRATION TO REMAIN
ALTER EX 6"x8"	EXISTING PENETRATION TO MODIFIED
6"x8" OR 6" Ø	NEW PENETRATION

NOTES:
1. PENETRATIONS OCCUR IN INTERSTITIAL SLAB SYSTEM ABOVE CEILING. FLOOR PLAN SHOWN FOR REFERENCE ONLY.
2. SEE DETAIL 4/ DE-502 FOR TYPICAL NEW SLAB PENETRATION AND INFILL DETAILS

KEY PLAN

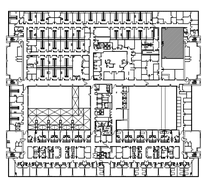

THIRD FLOOR

100% SUBMISSION

Scale: 1/4"=1'-0"

Revisions:	Date

CONSULTANTS:

LEO A DALY
PLANNING ARCHITECTURE ENGINEERING INTERIORS
1201 Connecticut Ave NW Washington DC 20036 USA
Tel 202-861-4600 Fax 202-872-8530

ARCHITECT:

MIMARCH
MIMAR ARCHITECTS, INC.
Architecture, Engineering, Design/Build
7000 Security Blvd, Suite #320
Baltimore, MD 21244
Phone: 410-944-4900 Fax: 410-499-8044

Drawing Title: PARTIAL THIRD FLOOR INTERSTITIAL SLAB PENETRATION PLAN - MSO/MAS SUITES

Approved Project Director
APPROVED - BY - NAME
APPROVED - BY - TITLE/RANK
STATION - MANAGEMENT

Project Title: RENOVATE / BACKFILL ONCOLOGY 2C, 3D SLEEP LAB AND MSO

Location: VAMC BALTIMORE, MD.

Date	Checked	Drawn
October 1, 2014	LT	MC

Project Number: 512-14-102

Building Number:

Drawing Number: AE-117

Dwg. 27 of 98

Office of Construction and Facilities Management

Department of Veterans Affairs

VA FORM 08-6231

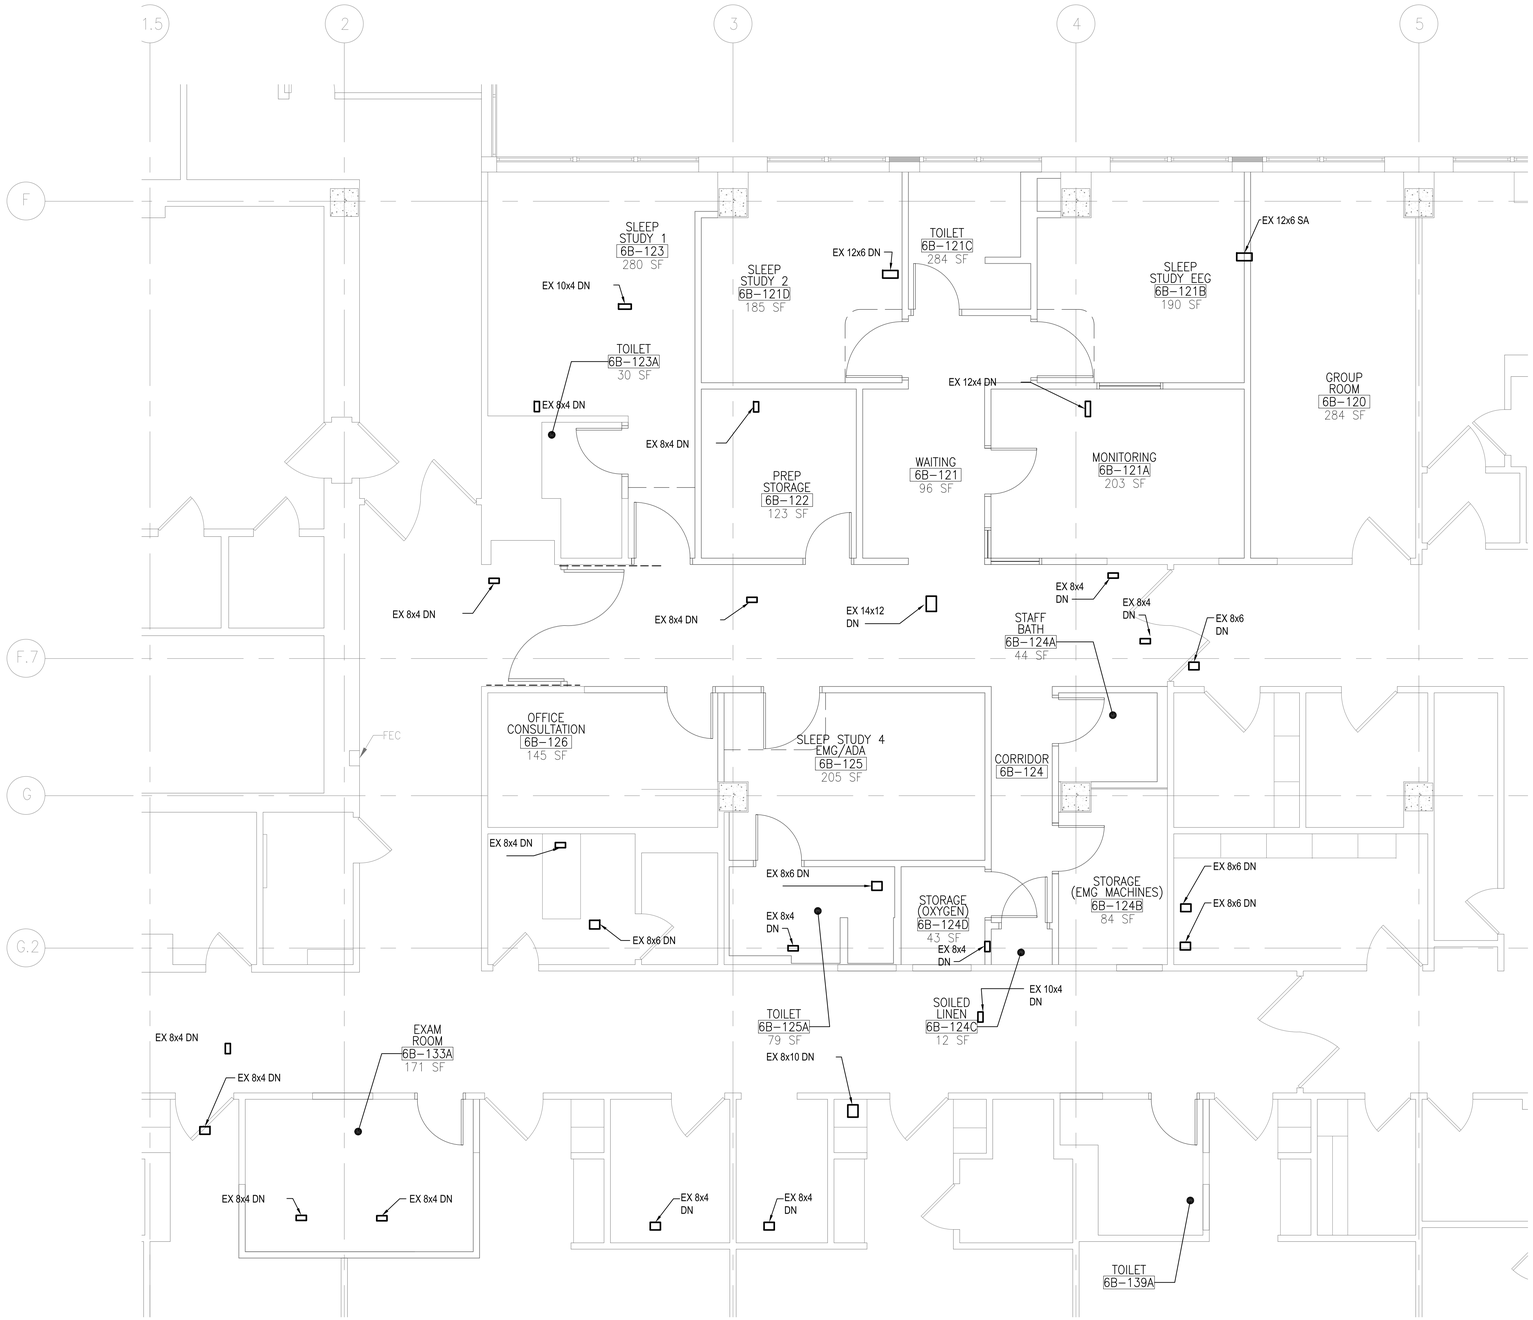

1 AE118 PARTIAL SIXTH FLOOR INTERSTITIAL SLAB PENETRATION PLAN - SLEEP LAB

SCALE: 1/4"=1'-0"

SLAB PENETRATION LEGEND

RX 6"x8"	EXISTING PENETRATION TO BE ABANDONED AND INFILLED
EX 6"x8"	EXISTING PENETRATION TO REMAIN
ALTER EX 6"x8"	EXISTING PENETRATION TO MODIFIED
6"x8" OR 6" Ø	NEW PENETRATION

NOTES:
1. PENETRATIONS OCCUR IN INTERSTITIAL SLAB SYSTEM ABOVE CEILING. FLOOR PLAN SHOWN FOR REFERENCE ONLY.
2. SEE DETAIL 4/ DE-502 FOR TYPICAL NEW SLAB PENETRATION AND INFILL DETAILS

KEY PLAN

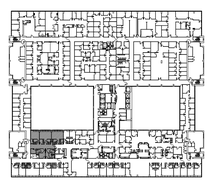

SIXTH FLOOR

GRAPHIC SCALE
0 2' 4' 6' 8' 12'
SCALE: 1/4"=1'-0"

100% SUBMISSION

Scale: 1/4"=1'-0"

Revisions:	Date

CONSULTANTS:

LEO A DALY — PLANNING ARCHITECTURE ENGINEERING INTERIORS
1201 Connecticut Ave NW Washington DC 20036 USA
Tel 202-861-4600 Fax 202-872-8530

ARCHITECT:

MIMAR ARCHITECTS, INC.
Architecture, Engineering, Design/Build
7000 Security Blvd, Suite #320
Baltimore, MD 21244
Phone: 410-944-4900 Fax: 410-499-8044

Drawing Title: PARTIAL SIXTH FLOOR INTERSTITIAL SLAB PENETRATION PLAN - SLEEP LAB

Approved Project Director
APPROVED - BY - NAME
APPROVED - BY - TITLE/RANK
STATION - MANAGEMENT

Project Title: RENOVATE / BACKFILL ONCOLOGY 2C, 3D SLEEP LAB AND MSO

Location: VAMC BALTIMORE, MD.

Date	Checked	Drawn
October 1, 2014	LT	MC

Project Number: 512-14-102

Building Number:

Drawing Number: AE-118

Dwg. 28 of 98

Office of Construction and Facilities Management

Department of Veterans Affairs

VA FORM 08-6231

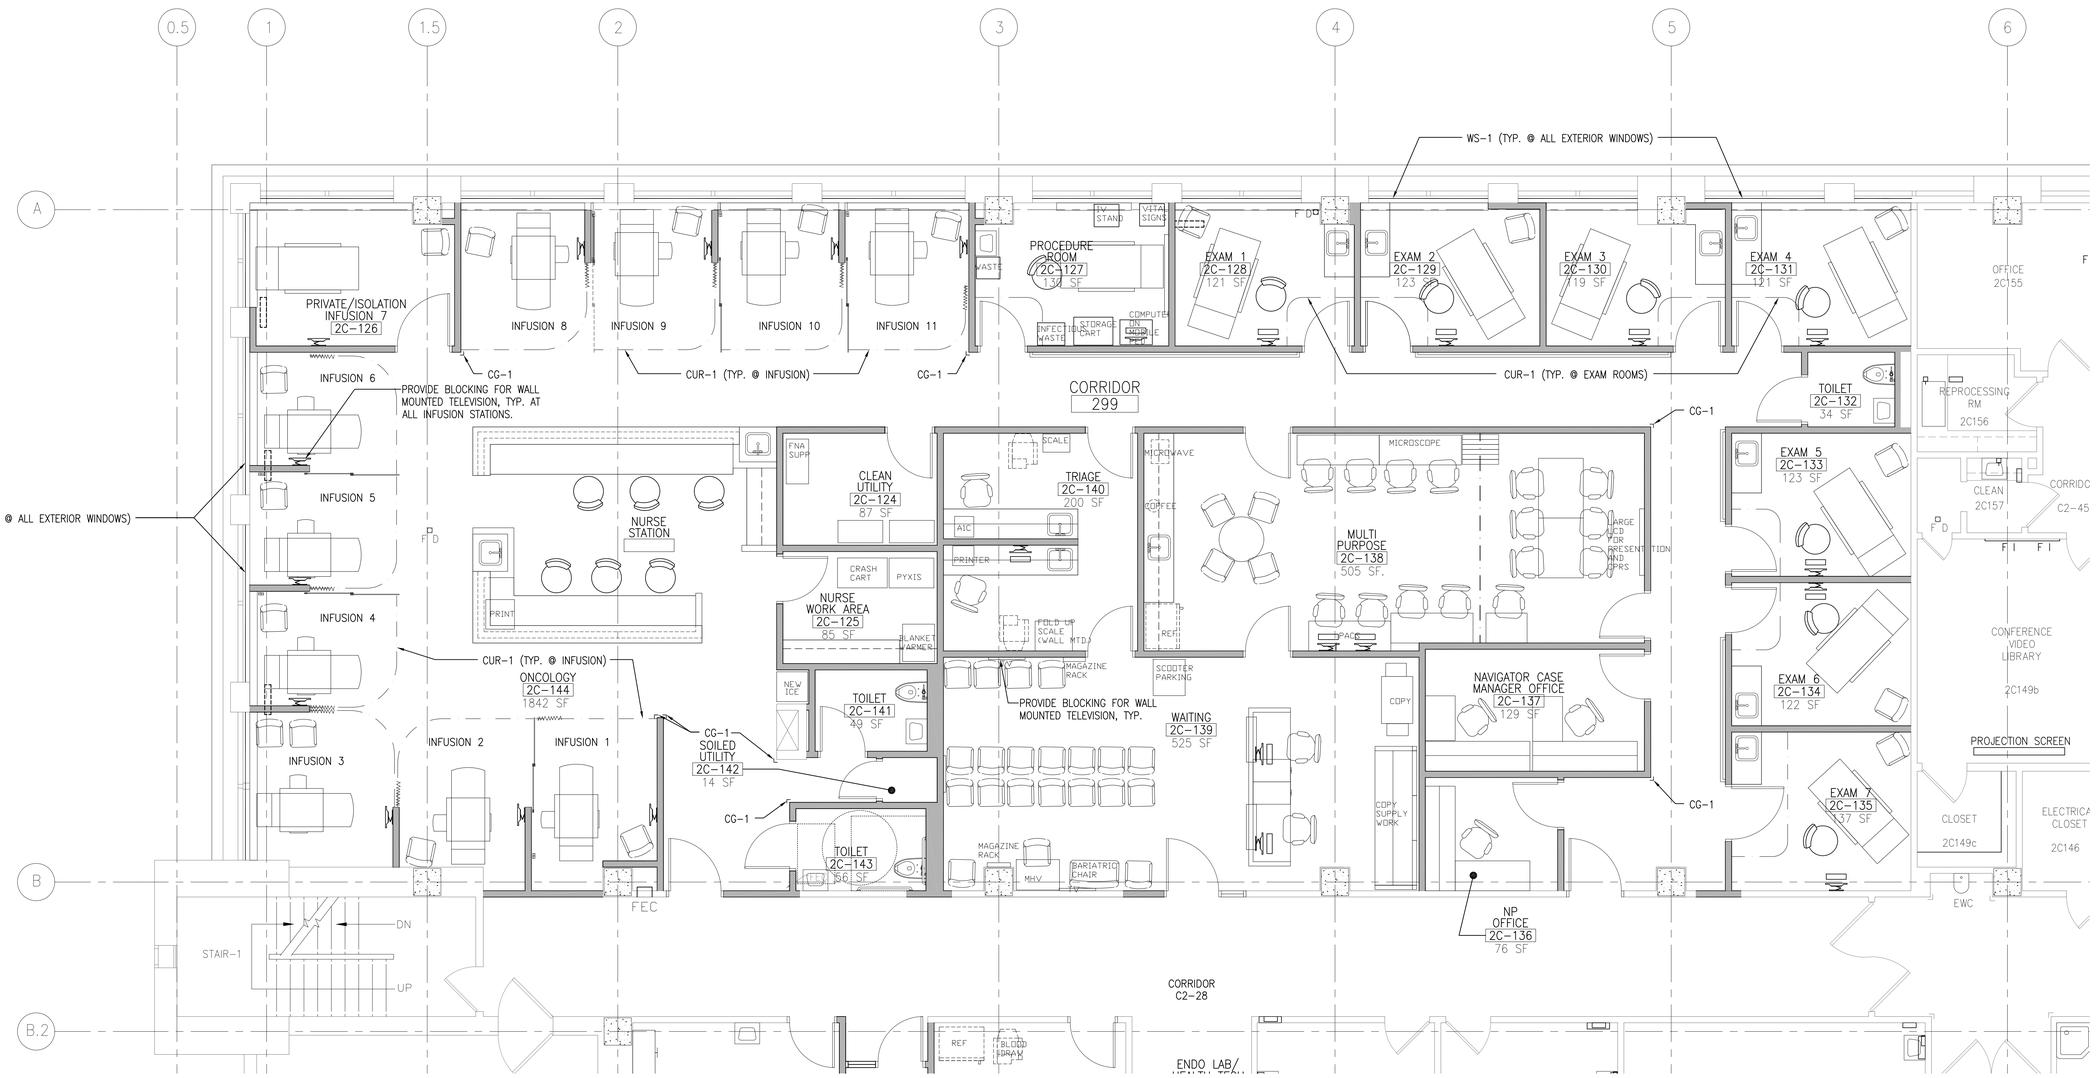

1 AE-121 PARTIAL SECOND FLOOR FFE PLAN - ONCOLOGY / ENDOCRINOLOGY SUITES

SCALE: 1/4"=1'-0"

GRAPHIC SCALE

0 2' 4' 6' 8' 12'

SCALE: 1/4"=1'-0"

FF&E LEGEND	
WS-1	WINDOW SHADE
CUR-1	PRIVACY CURTAIN
CG-1	CORNER GUARD

FF&E NOTES:

1. FURNITURE AND EQUIPMENT ARE NOT IN CONTRACT, U.N.O.

2. FURNITURE AND EQUIPMENT ARE SHOWN FOR REFERENCE AND COORDINATION WITH ARCHITECTURAL, INTERIOR DESIGN AND MECH., ELEC. DISCIPLINES

KEY PLAN

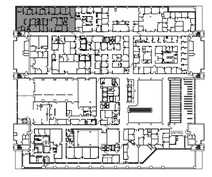

SECOND FLOOR

100% SUBMISSION

Revisions:	Date

CONSULTANTS:

LEO A DALY
PLANNING ARCHITECTURE ENGINEERING INTERIORS
1201 Connecticut Ave NW Washington DC 20036 USA
Tel 202-861-4600 Fax 202-872-8530

ARCHITECT:

MIMAR ARCHITECTS, INC.
Architecture, Engineering, Design/Build
7000 Security Blvd, Suite #320
Baltimore, MD 21244
Phone: 410-944-4900 Fax: 410-499-8044

Drawing Title: PARTIAL SECOND FLOOR FFE PLAN - ONCOLOGY / ENDOCRINOLOGY SUITES

Project Title: RENOVATE / BACKFILL ONCOLOGY 2C, 3D SLEEP LAB AND MSO

Project Number: 512-14-102

Building Number:

Approved: Project Director
APPROVED - BY - NAME
APPROVED - BY - TITLE/RANK
STATION - MANAGEMENT

Location: VAMC BALTIMORE, MD.

Date: October 1, 2014 | Checked: LT | Drawn: MC

Drawing Number: AE-121

Dwg. 29 of 98

Office of Construction and Facilities Management

Department of Veterans Affairs

VA FORM 08-6231

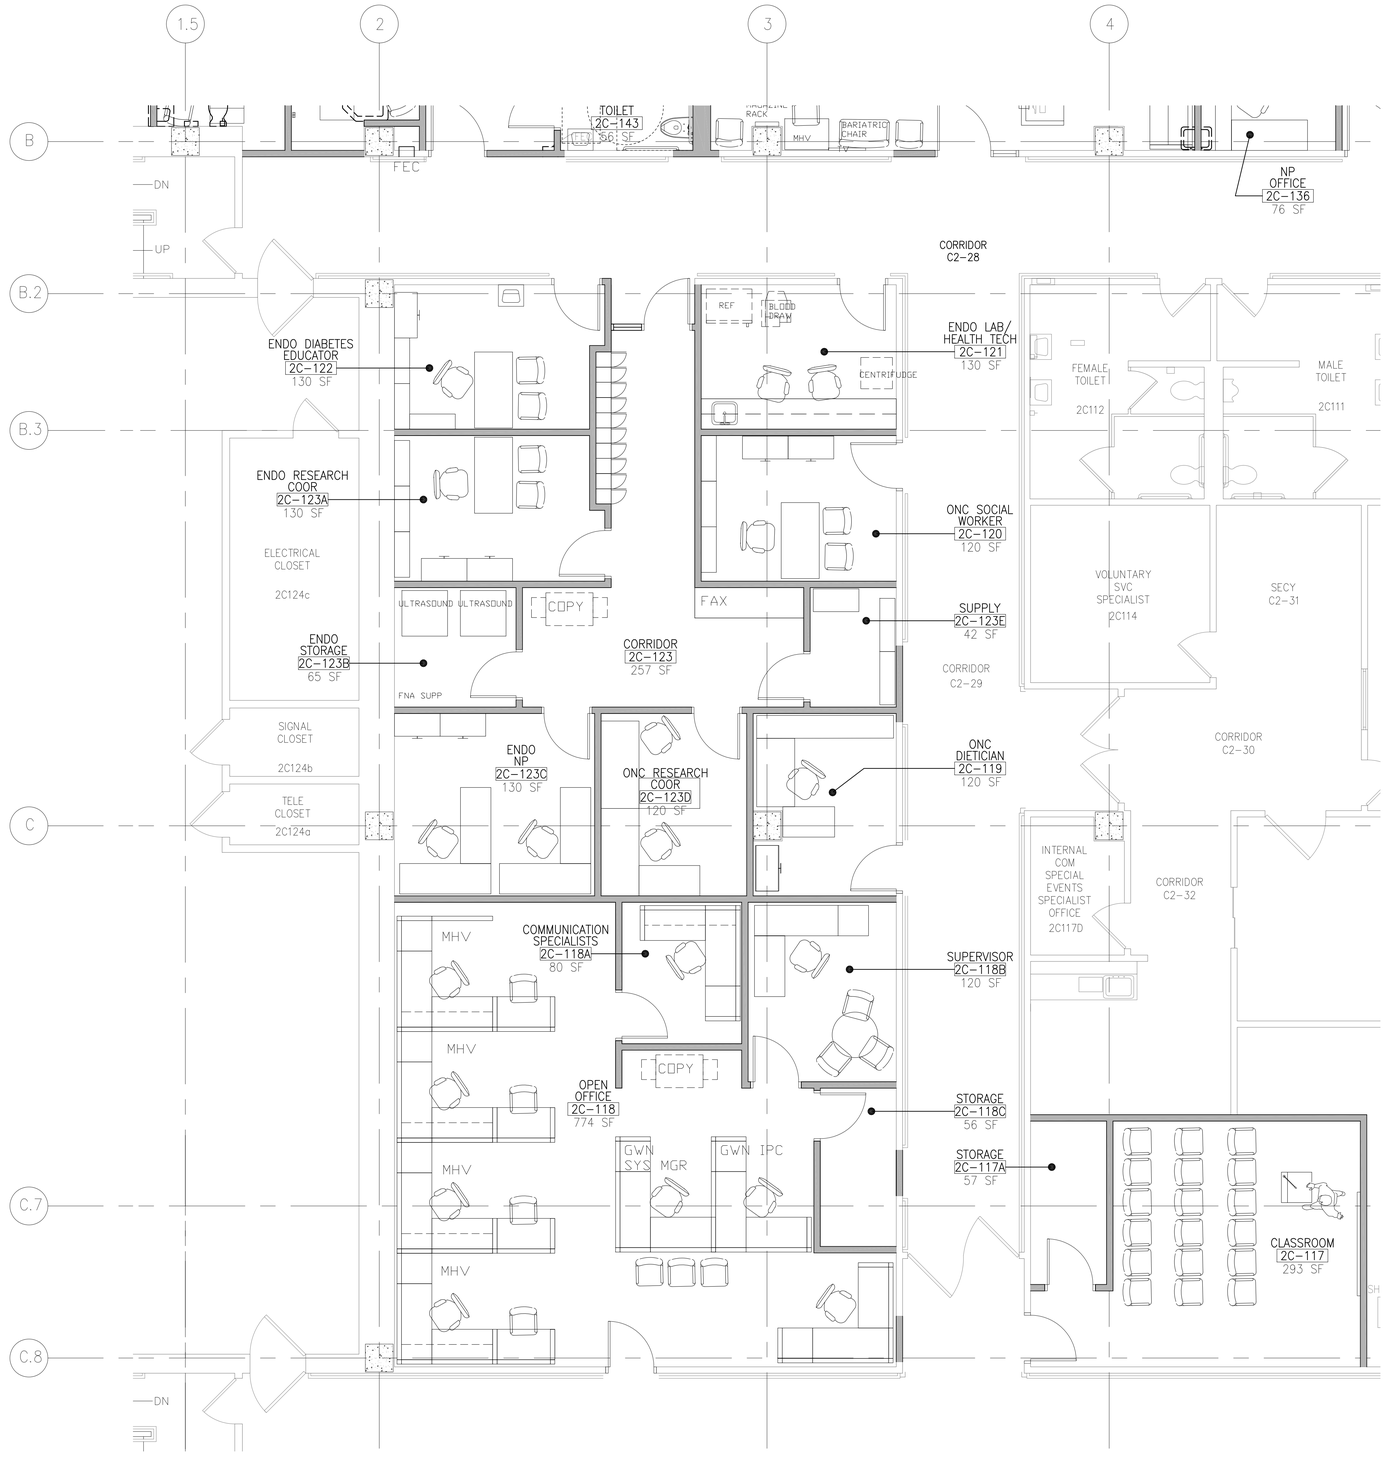

1 AE-122 PARTIAL SECOND FLOOR FFE PLAN - EDUCATION SUITES

SCALE: 1/4"=1'-0"

FF&E NOTES:

1. FURNITURE AND EQUIPMENT ARE NOT IN CONTRACT, U.N.O.

2. FURNITURE AND EQUIPMENT ARE SHOWN FOR REFERENCE AND COORDINATION WITH ARCHITECTURAL, INTERIOR DESIGN AND MECH., ELEC. DISCIPLINES

GRAPHIC SCALE

0 2' 4' 6' 8' 12'

SCALE: 1/4"=1'-0"

KEY PLAN

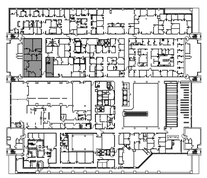

SECOND FLOOR

100% SUBMISSION

Scale: 1/4"=1'-0"

Revisions:	Date

CONSULTANTS:

LEO A DALY
PLANNING ARCHITECTURE ENGINEERING INTERIORS
1201 Connecticut Ave NW Washington DC 20036 USA
Tel 202-861-4600 Fax 202-872-8530

ARCHITECT:

MIMAR ARCHITECTS, INC.
Architecture, Engineering, Design/Build
7000 Security Blvd, Suite #320
Baltimore, MD 21244
Phone: 410-944-4900 Fax: 410-499-8044

Drawing Title: PARTIAL SECOND FLOOR FFE PLAN - EDUCATION SUITES

Approved: Project Director
APPROVED - BY - NAME
APPROVED - BY - TITLE/RANK
STATION - MANAGEMENT

Project Title: RENOVATE / BACKFILL ONCOLOGY 2C, 3D SLEEP LAB AND MSO

Location: VAMC BALTIMORE, MD.

Date	Checked	Drawn
October 1, 2014	LT	MC

Project Number: 512-14-102

Building Number:

Drawing Number: AE-122

Dwg. 30 of 98

Office of Construction and Facilities Management

Department of Veterans Affairs

VA FORM 08-6231

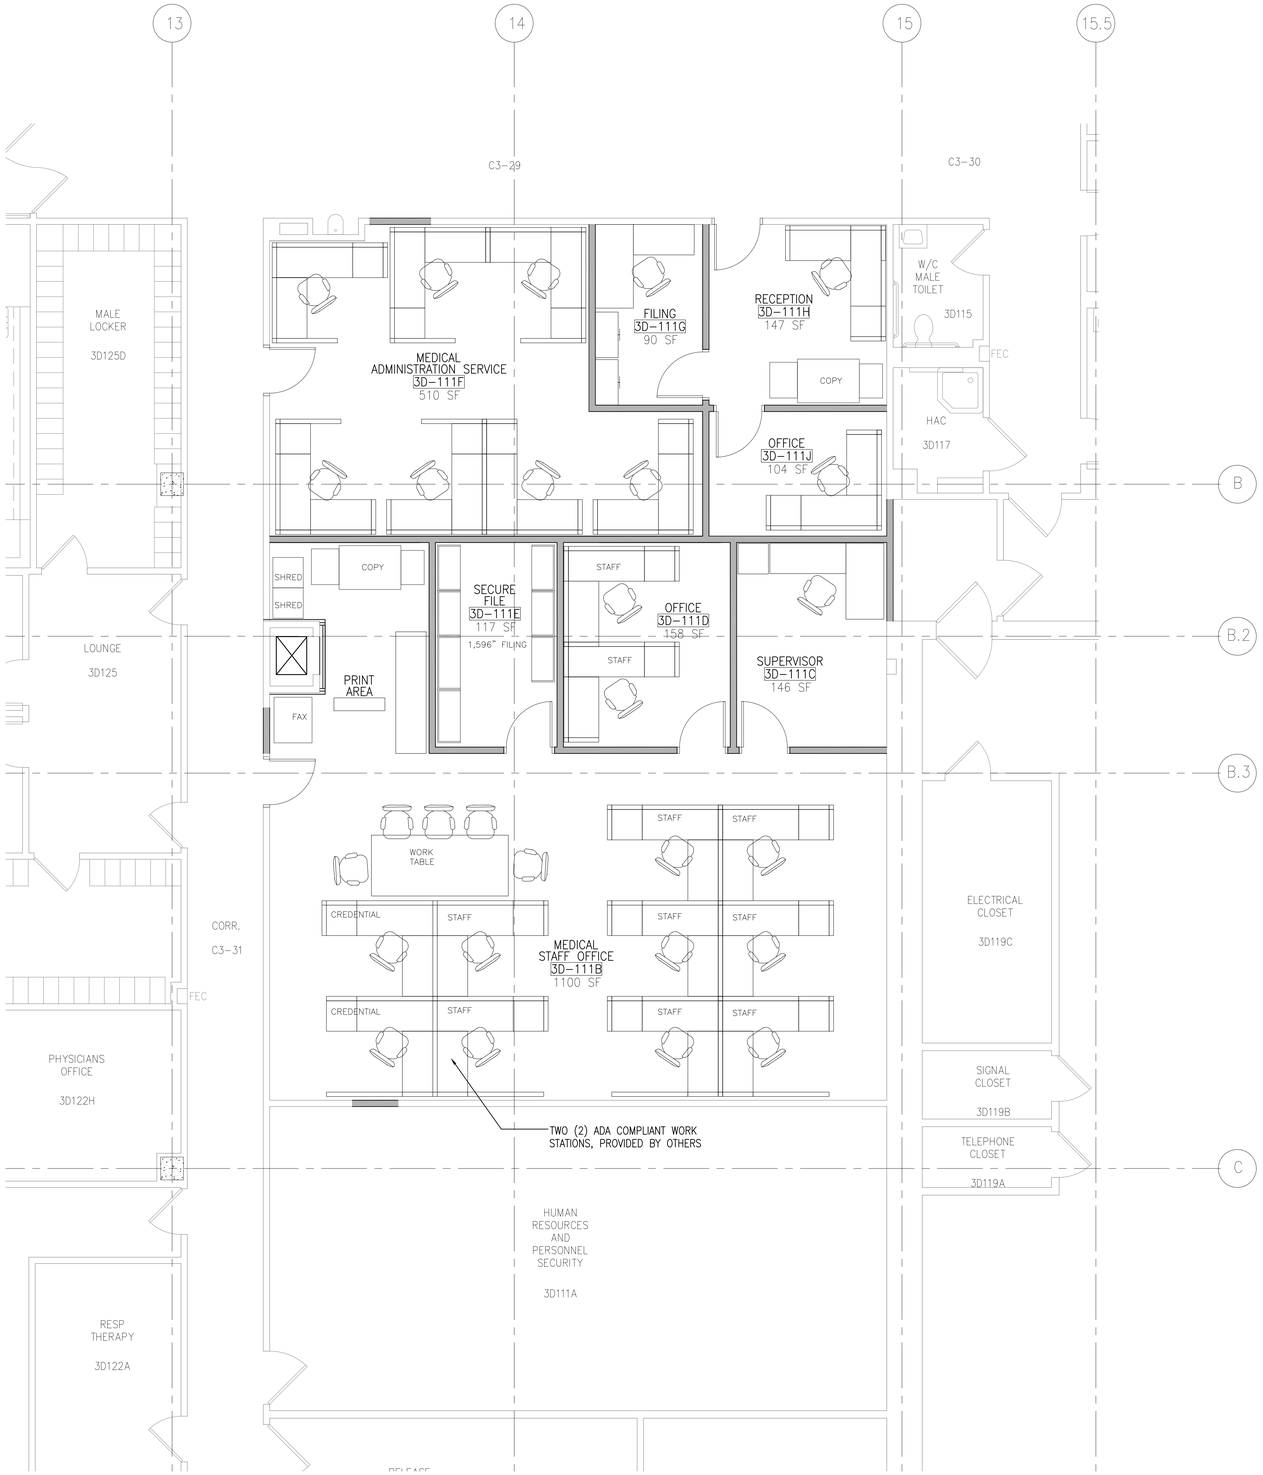

1 AE-123 PARTIAL THIRD FLOOR FFE PLAN - MSO/MAS SUITES

SCALE: 1/4"=1'-0"

FF&E NOTES:

1. FURNITURE AND EQUIPMENT ARE NOT IN CONTRACT, U.N.O.

2. FURNITURE AND EQUIPMENT ARE SHOWN FOR REFERENCE AND COORDINATION WITH ARCHITECTURAL, INTERIOR DESIGN AND MECH., ELEC. DISCIPLINES

GRAPHIC SCALE

0 2' 4' 6' 8' 12'

SCALE: 1/4"=1'-0"

KEY PLAN

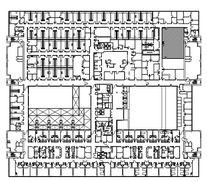

THIRD FLOOR

100% SUBMISSION

Scale: 1/4"=1'-0"

Revisions	Date

CONSULTANTS:

LEO A DALY
PLANNING ARCHITECTURE ENGINEERING INTERIORS
1201 Connecticut Ave NW Washington DC 20036 USA
Tel 202-861-4600 Fax 202-872-8530

ARCHITECT:

MIMAR ARCHITECTS, INC.
Architecture, Engineering, Design/Build
7000 Security Blvd, Suite #320
Baltimore, MD 21244
Phone: 410-944-4900 Fax: 410-499-8044

Drawing Title: PARTIAL THIRD FLOOR FFE PLAN - MSO/MAS SUITES

Approved: Project Director
APPROVED - BY - NAME
APPROVED - BY - TITLE/RANK
STATION - MANAGEMENT

Project Title: RENOVATE / BACKFILL ONCOLOGY 2C, 3D SLEEP LAB AND MSO

Location: VAMC BALTIMORE, MD.

Date	Checked	Drawn
October 1, 2014	LT	MC

Project Number: 512-14-102

Building Number:

Drawing Number: AE-123

Dwg. 31 of 98

Office of Construction and Facilities Management

Department of Veterans Affairs

VA FORM 08-6231

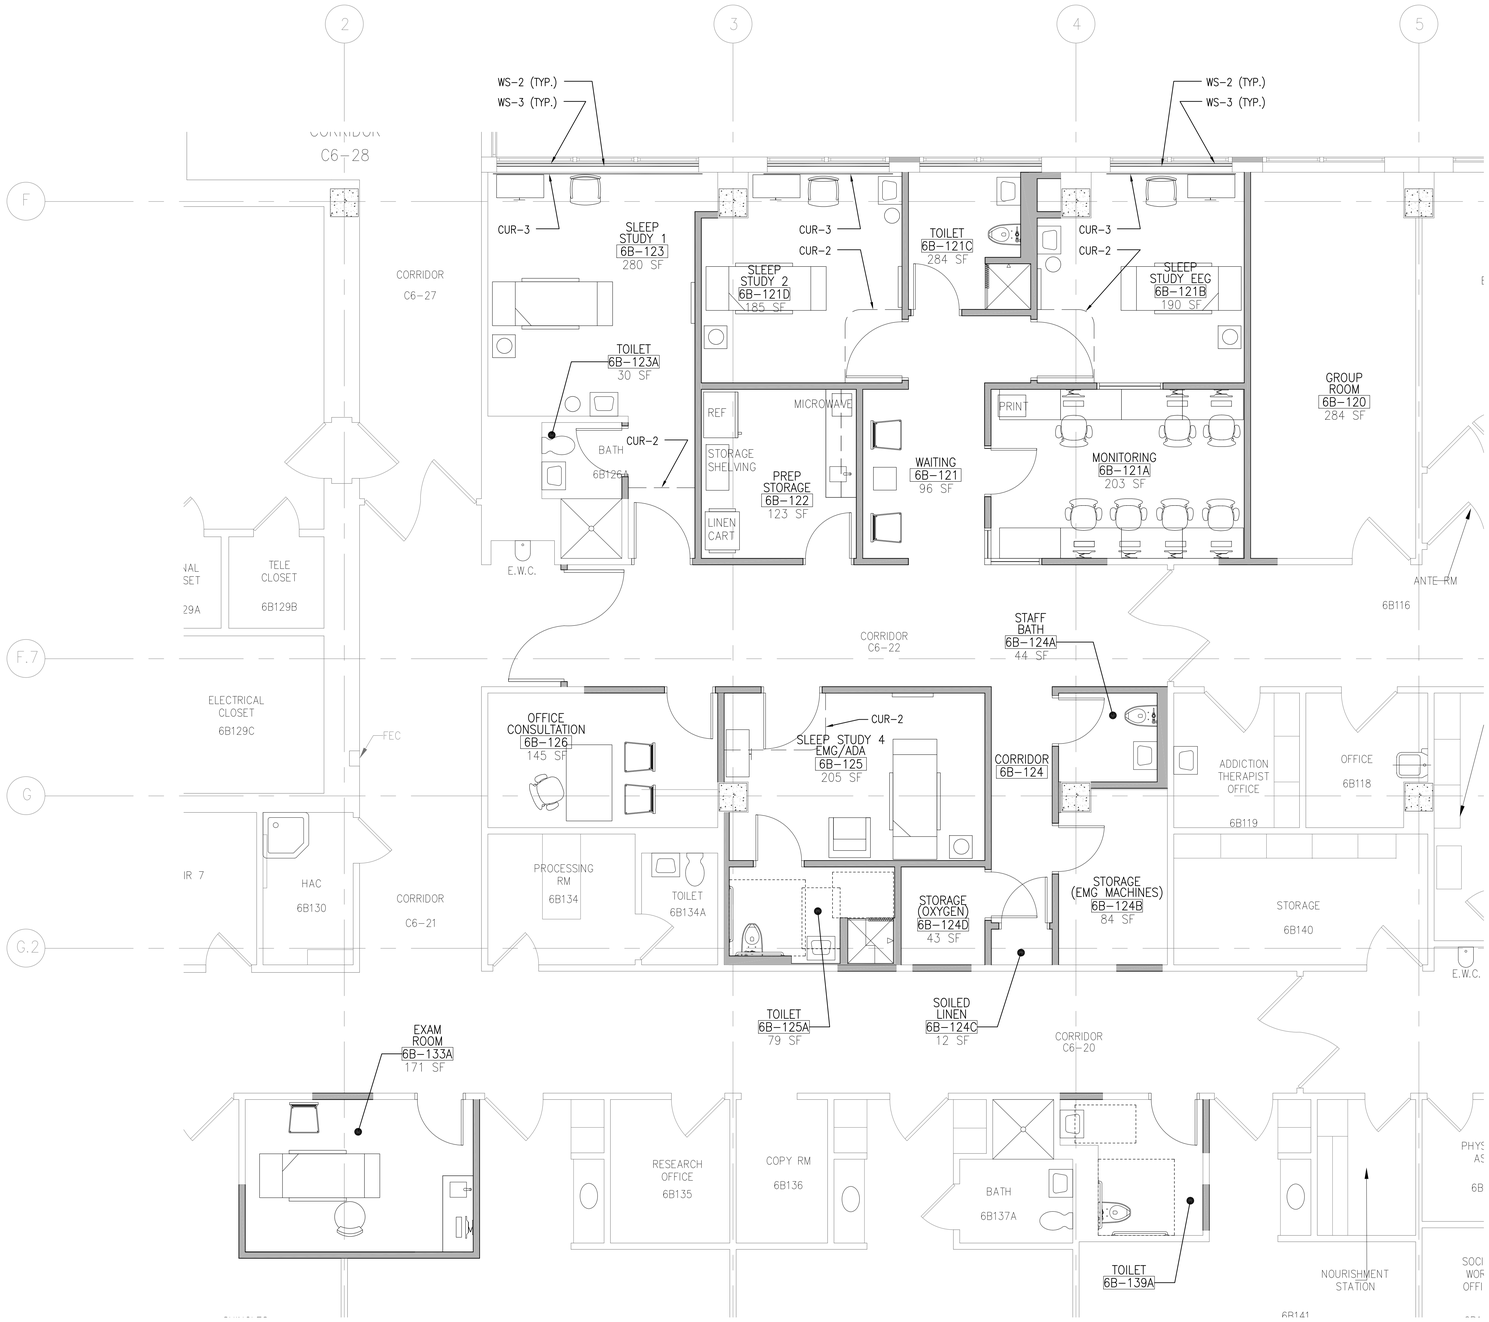

1 AE-124 PARTIAL SIXTH FLOOR FFE PLAN - SLEEP LAB

SCALE: 1/4"=1'-0"

GRAPHIC SCALE

0 2' 4' 6' 8' 12'

SCALE: 1/4"=1'-0"

FF&E LEGEND	
WS-2	WINDOW SHADE
WS-3	WINDOW SHADE (BLACKOUT)
CUR-2	PRIVACY CURTAIN
CUR-3	WINDOW CURTAIN

FF&E NOTES:

1. FURNITURE AND EQUIPMENT ARE NOT IN CONTRACT, U.N.O.

2. FURNITURE AND EQUIPMENT ARE SHOWN FOR REFERENCE AND COORDINATION WITH ARCHITECTURAL, INTERIOR DESIGN AND MECH., ELEC. DISCIPLINES

KEY PLAN

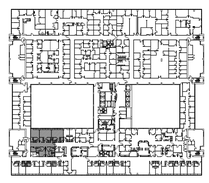

SIXTH FLOOR

100% SUBMISSION

Scale: 1/4"=1'-0"

Revisions:	Date

CONSULTANTS:

LEO A DALY — PLANNING ARCHITECTURE ENGINEERING INTERIORS

1201 Connecticut Ave NW Washington DC 20036 USA
Tel 202-861-4600 Fax 202-872-8530

ARCHITECT:

MIMAR ARCHITECTS, INC.
Architecture, Engineering, Design/Build
7000 Security Blvd, Suite #320
Baltimore, MD 21244
Phone: 410-944-4900 Fax: 410-499-8044

Drawing Title: PARTIAL SIXTH FLOOR FFE PLAN - SLEEP LAB

Project Title: RENOVATE / BACKFILL ONCOLOGY 2C, 3D SLEEP LAB AND MSO

Project Number: 512-14-102

Building Number:

Approved Project Director
APPROVED - BY - NAME
APPROVED - BY - TITLE/RANK
STATION - MANAGEMENT

Location: VAMC BALTIMORE, MD.

Date: October 1, 2014 | Checked: LT | Drawn: MC

Drawing Number: AE-124

Dwg. 32 of 98

Office of Construction and Facilities Management

Department of Veterans Affairs

VA FORM 08-6231

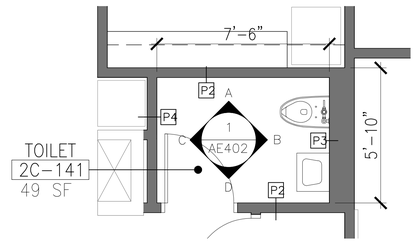

1 AE-401 SECOND FLOOR TOILET ROOM 2C-141
ONCOLOGY / ENDOCRINOLOGY SUITES
SCALE: 3/8"=1'-0"

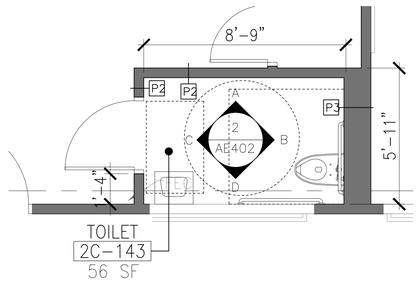

2 AE-401 SECOND FLOOR TOILET ROOM 2C-143
ONCOLOGY / ENDOCRINOLOGY SUITES
SCALE: 3/8"=1'-0"

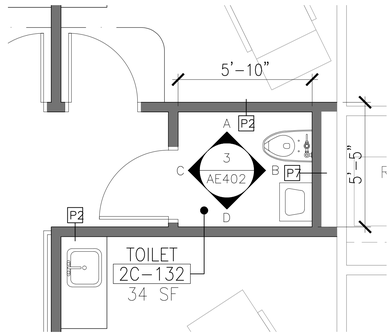

3 AE-401 SECOND FLOOR TOILET ROOM 2C-132
ONCOLOGY / ENDOCRINOLOGY SUITES
SCALE: 3/8"=1'-0"

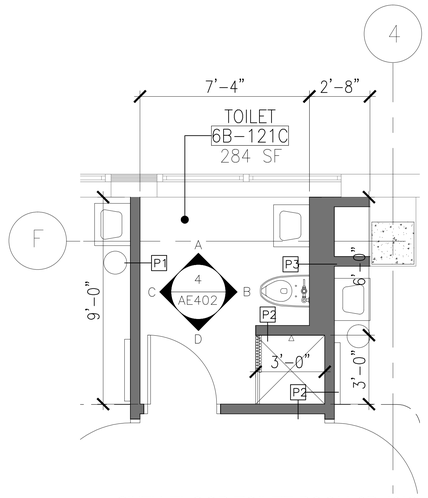

4 AE-401 SIXTH FLOOR TOILET ROOM 6B-121C
SLEEP LAB SUITES
SCALE: 3/8"=1'-0"

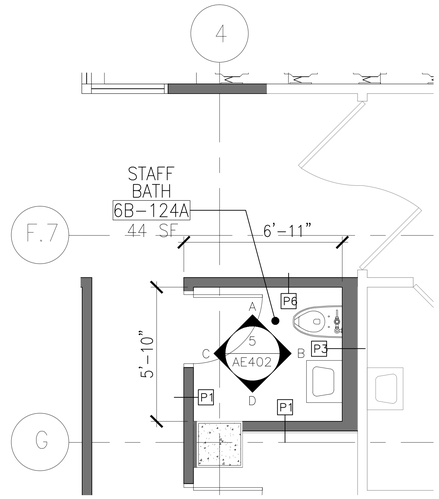

5 AE-401 SIXTH FLOOR TOILET ROOM 6B-124A
SLEEP LAB SUITES
SCALE: 3/8"=1'-0"

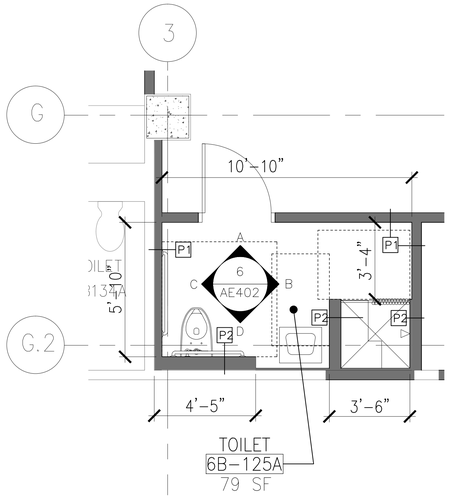

6 AE-401 SIXTH FLOOR TOILET ROOM 6B-125A
SCALE: 3/8"=1'-0"

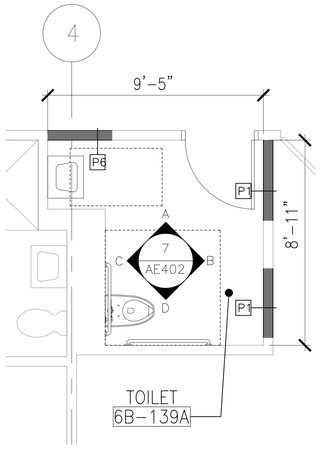

7 AE-401 SIXTH FLOOR TOILET ROOM 6B-139A
SCALE: 3/8"=1'-0"

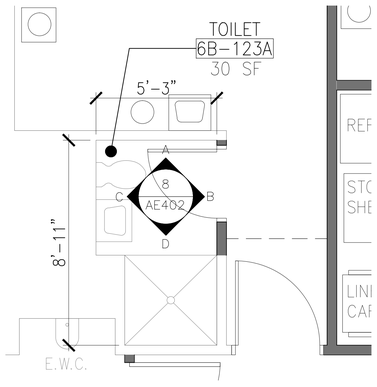

8 AE-401 SIXTH FLOOR TOILET ROOM 6B-123A
SCALE: 3/8"=1'-0"

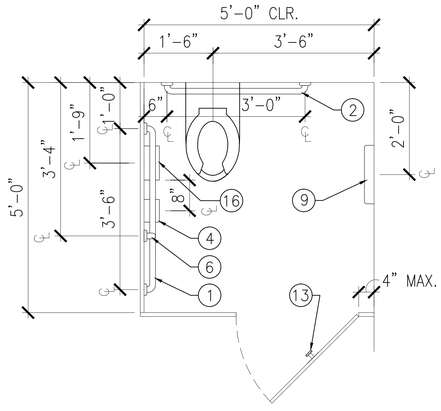

9 AE-401 TYPICAL ACCESSORIES PLAN LAY-OUT
SCALE: 3/4"=1'-0"

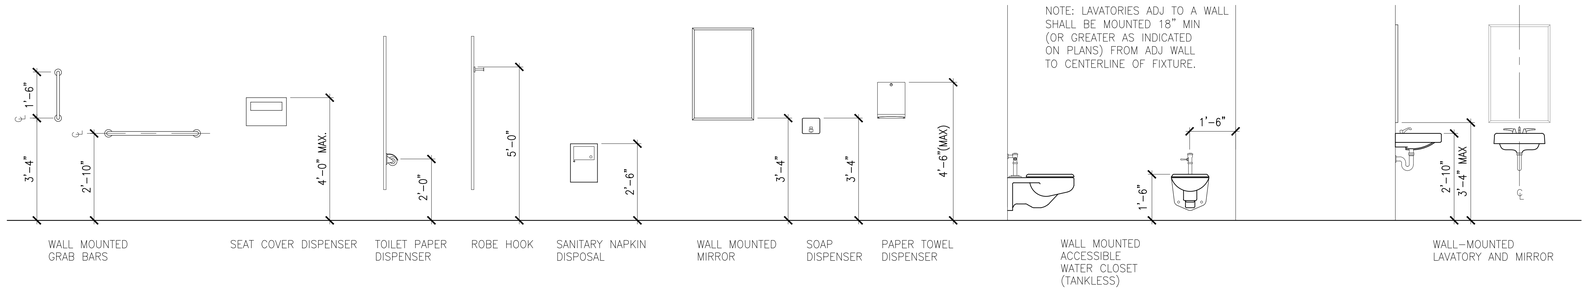

10 AE-401 TYPICAL MOUNTING HEIGHTS
SCALE: 1/2"=1'-0"

GRAPHIC SCALE
0 1' 2' 4' 8'
SCALE: 3/8"=1'-0"
0 1' 2' 4'
SCALE: 3/4"=1'-0"

Revisions	Date

CONSULTANTS:

LEO A DALY
PLANNING ARCHITECTURE ENGINEERING INTERIORS
1201 Connecticut Ave NW Washington DC 20036 USA
Tel 202-861-4600 Fax 202-872-8530

ARCHITECT:

MIMAR ARCHITECTS, INC.
Architecture, Engineering, Design/Build
7000 Security Blvd, Suite #320
Baltimore, MD 21244
Phone: 410-944-4900 Fax: 410-499-8044

Drawing Title: ENLARGED TOILET ROOM PLANS

Approved: Project Director
APPROVED - BY - NAME
APPROVED - BY - TITLE/RANK
STATION - MANAGEMENT

Project Title: RENOVATE / BACKFILL ONCOLOGY 2C, 3D SLEEP LAB AND MSO

Location: VAMC BALTIMORE, MD.

Date	Checked	Drawn
October 1, 2014	LT	MC

100% SUBMISSION

Project Number: 512-14-102

Building Number:

Drawing Number: AE-401

Dwg. 33 of 98

Office of Construction and Facilities Management

Department of Veterans Affairs

VA FORM 08-6231

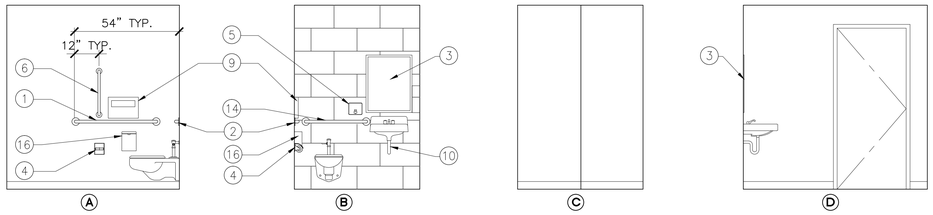

1 AE-402 SECOND FLOOR TOILET ROOM ELEVATIONS ONCOLOGY / ENDOCRINOLOGY SUITES
SCALE: 3/8"=1'-0"

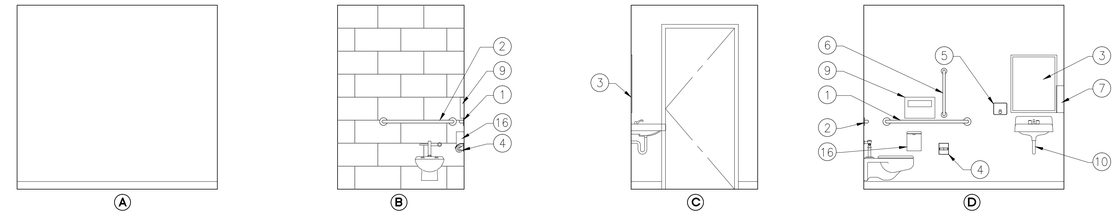

2 AE-402 SECOND FLOOR TOILET ROOM ELEVATIONS ONCOLOGY / ENDOCRINOLOGY SUITES
SCALE: 3/8"=1'-0"

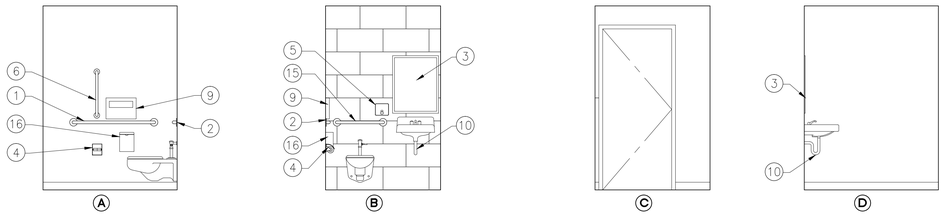

3 AE-402 SECOND FLOOR TOILET ROOM ELEVATIONS ONCOLOGY / ENDOCRINOLOGY SUITES
SCALE: 3/8"=1'-0"

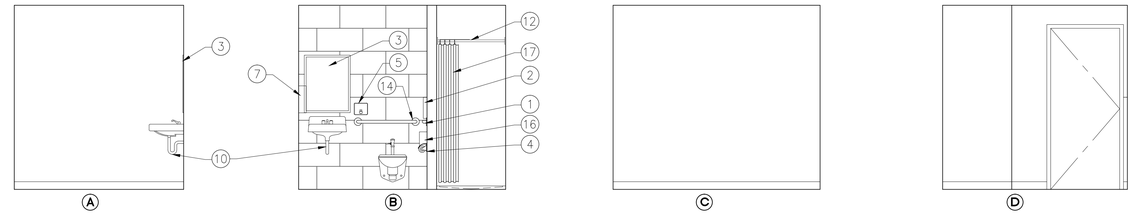

4 AE-402 SIXTH FLOOR TOILET ROOM ELEVATIONS - SLEEP LAB SUITES
SCALE: 3/8"=1'-0"

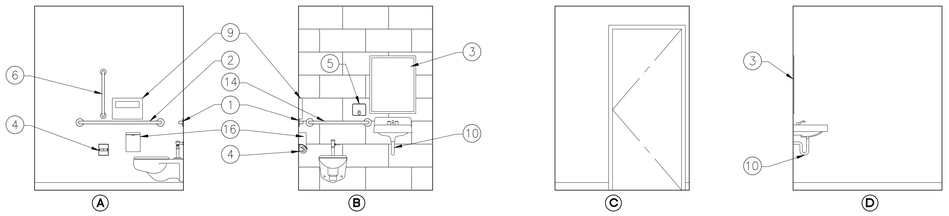

5 AE-402 SIXTH FLOOR TOILET ROOM ELEVATIONS - SLEEP LAB SUITES
SCALE: 3/8"=1'-0"

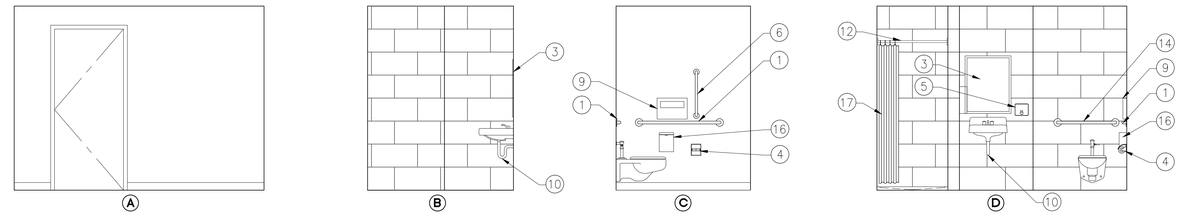

6 AE-402 SIXTH FLOOR TOILET ROOM ELEVATIONS - SLEEP LAB SUITES
SCALE: 3/8"=1'-0"

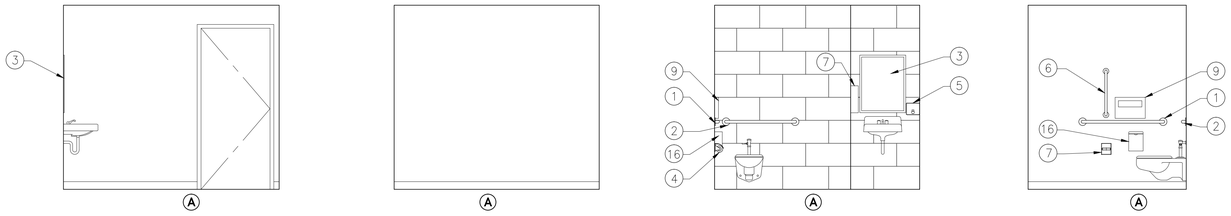

7 AE-402 SIXTH FLOOR TOILET ROOM ELEVATIONS - SLEEP LAB SUITES
SCALE: 3/8"=1'-0"

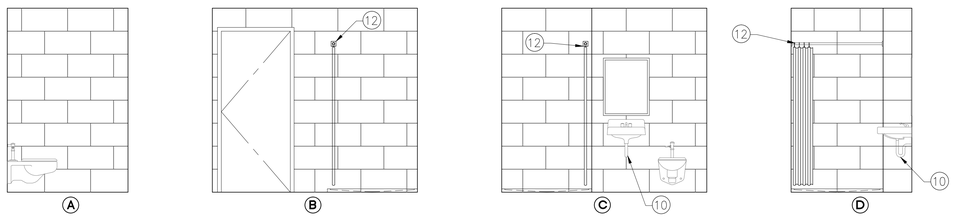

8 AE-402 SIXTH FLOOR TOILET ROOM ELEVATIONS - SLEEP LAB SUITES
SCALE: 3/8"=1'-0"

TOILET ACCESSORY SCHEDULE

ITEM	DESCRIPTION	MFG. MODEL #	REMARKS
1	42" GRAB BAR		
2	36" GRAB BAR		
3	MIRROR W/SS FRAME 24"X36"		
4	TOILET TISSUE DISPENSER		
5	SOAP DISPENSER		
6	VERTICAL GRAB BAR		VERTICAL MOUNTED
7	PAPER TOWEL DISPENSER		
8	WASTE RECEPTACLE		
9	SEAT COVER DISPENSER		
10	INSULATED TRAP PIPES		
11	SOAP DISH		
12	STAINLESS SHOWER CURTAIN STEEL ROD 1" DIA.		
13	ROBE HOOK		
14	30" GRAB BAR		
15	24" GRAB BAR		
16	SANITARY NAPKIN RECEPTICAL		
17	SHOWER CURTAIN AND HOOKS		

NOTE:
SEE SHEET AE-401 FOR ACCESSORIES MOUNTING HEIGHTS AND LAY-OUT

GRAPHIC SCALE
0 1' 2' 4' 8'
SCALE: 3/8"=1'-0"

100% SUBMISSION

Revisions: Date

CONSULTANTS:
LEO A DALY
PLANNING ARCHITECTURE ENGINEERING INTERIORS
1201 Connecticut Ave NW Washington DC 20036 USA
Tel 202-861-4600 Fax 202-872-8530

ARCHITECT:
MIMAR ARCHITECTS, INC.
Architecture, Engineering, Design/Build
7000 Security Blvd, Suite #320
Baltimore, MD 21244
Phone: 410-944-4900 Fax: 410-499-8044

Drawing Title: TOILET ROOM ELEVATIONS

Project Title: RENOVATE / BACKFILL ONCOLOGY 2C, 3D SLEEP LAB AND MSO

Approved: Project Director
APPROVED - BY - NAME
APPROVED - BY - TITLE/RANK
STATION - MANAGEMENT

Location: VAMC BALTIMORE, MD.

Date: October 1, 2014 | Checked: LT | Drawn: MC

Project Number: 512-14-102

Building Number:

Drawing Number: AE-402

Dwg. 34 of 98

Office of Construction and Facilities Management
Department of Veterans Affairs

VA FORM 08-6231