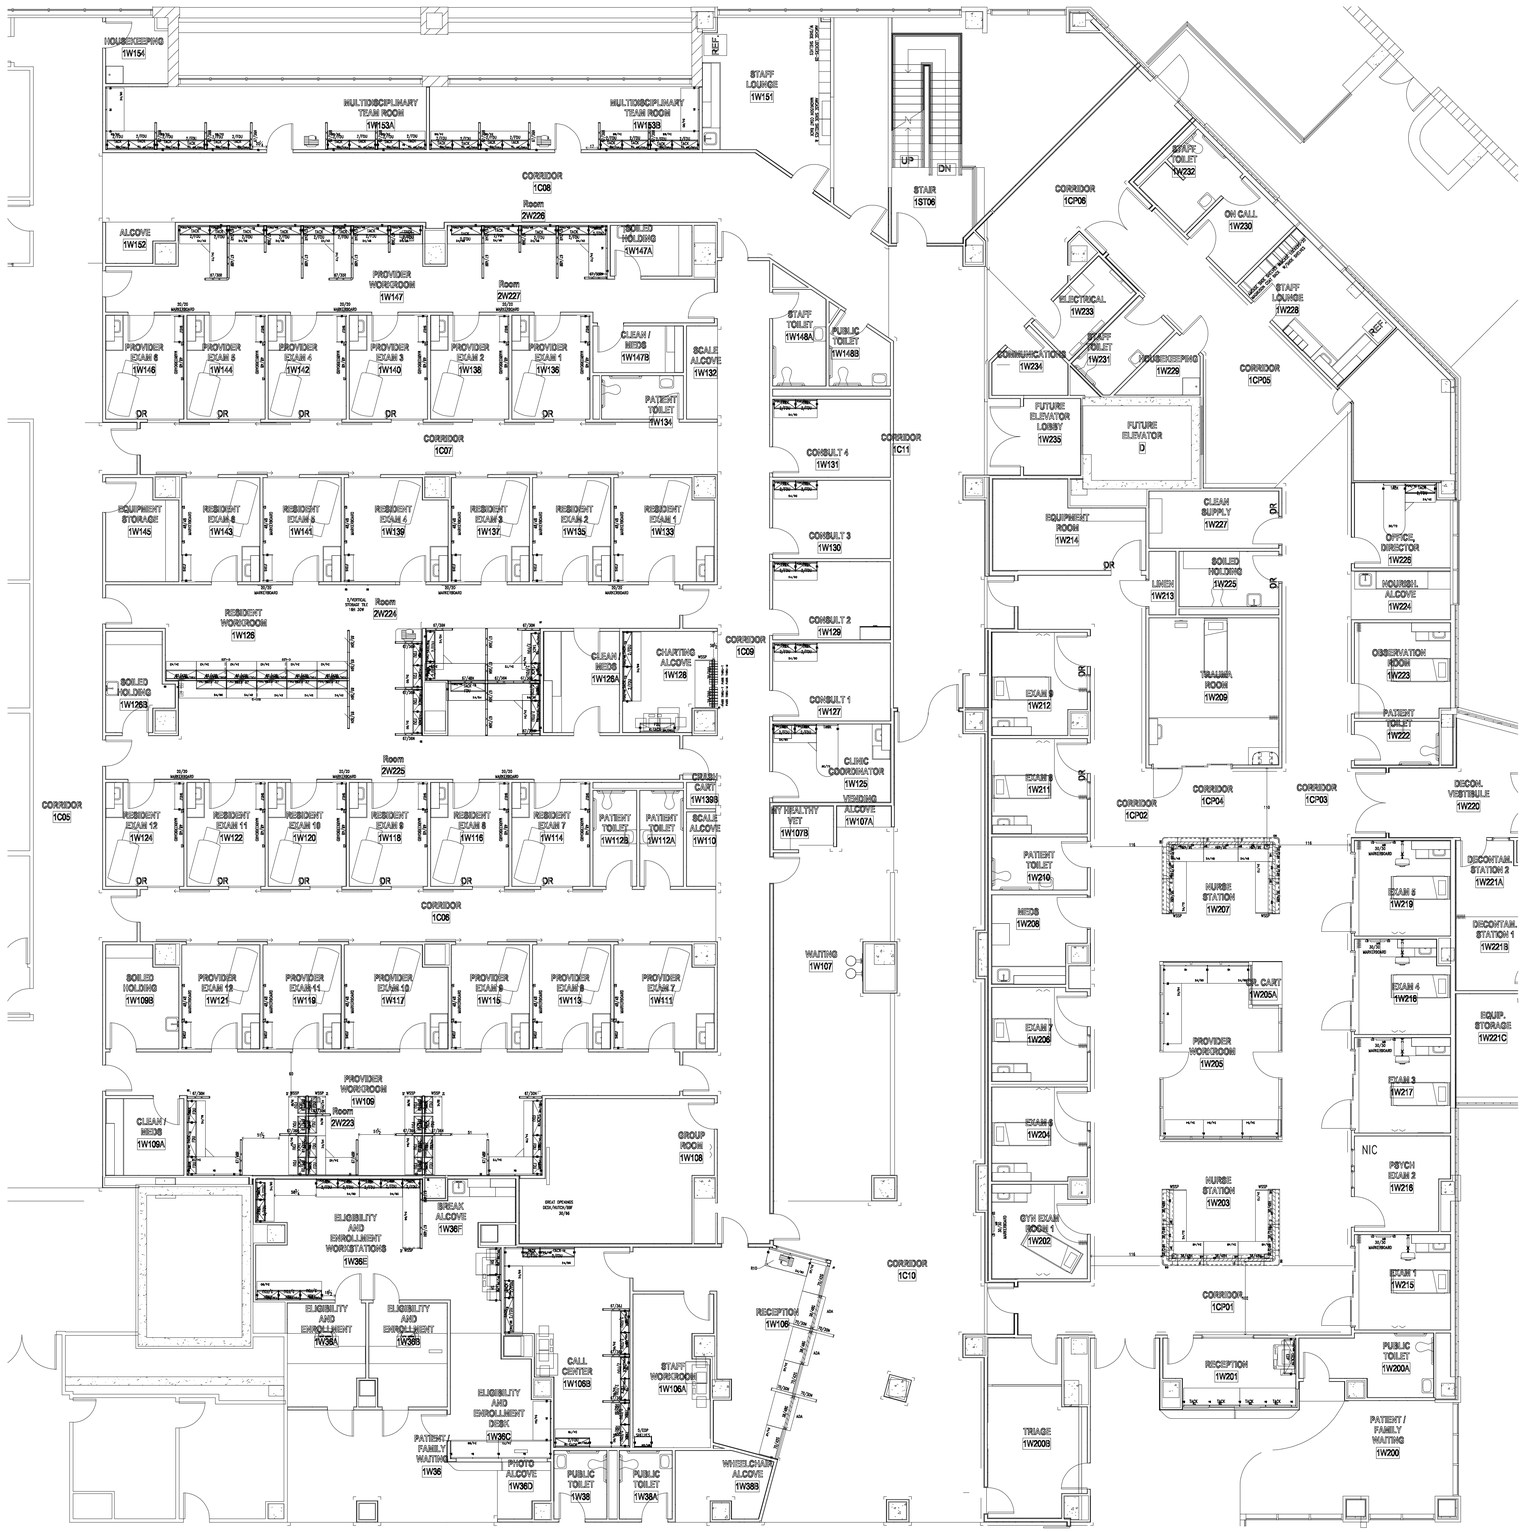

GENERAL NOTES:

- See sheets 1-A8 (Deduct Alternates) and 1-A31 - 1-A35 (Interior Elevations) for Deduct Alternates #3 and #4"

Herman Miller Nurse Station:

Herman Miller modular Ethospace Nurse stations electrical power is to be field installed by electrical contractor . General Contractor is responsible for hiring and securing an electrician for all electrical connections and purchasing the data/phone faceplates that install into the base of our panels. Electrician is responsible for cutting ceiling tiles for any power poles required.

Herman Miller / Amcase Casework:

General Contractor is responsible for purchasing and installing all Wire mold and Fixtures (plumbing, valves, sink units, faucets, and related parts).
Pigott will provide all locker units.
Pigott will provide grommet s .
Pigott will provide all necessary cutouts, if required, for plumbing, sinks, faucets, and access hole for storage upper cabinets for tasklights.

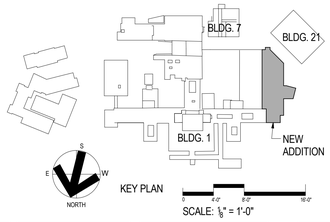

Revisions	Date	Revisions	Date	Revisions	Date

HEERY design

Heery International Inc.
125 South Dubuque Street,
Suite 500,
Iowa City, IA 52240-4003
319.354.4700

project number
11-25503

Drawing Title: PIGOTT FURNISHING PLANS

CONSTRUCTION DOCUMENTS

Project Title: EXPAND BLDG. 1 FOR PACT AMBULATORY CARE & RADIOLOGY

Building No.: BLDG 1 | Checked: NWV | Drawn: RD

Location: ICVA HEALTH CARE SYSTEM

Date: 12/15/2014

Project No.: 636-201

DRAWING NO.: 1-DE1

Office of Facilities

Department of Veterans Affairs

VA FORM 08-6231, FEB. 1983