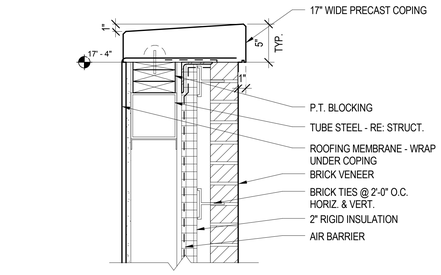

1 TYPICAL PRECAST COPING
1 1/2" = 1'-0"

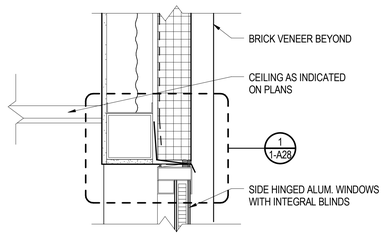

3 WINDOW HEAD AT EFIS
1 1/2" = 1'-0"

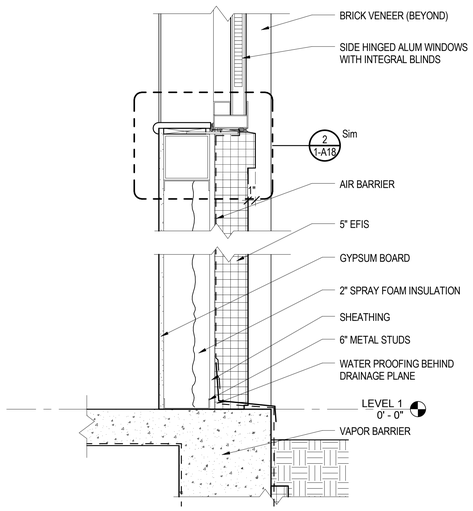

4 TYPICAL SECTION @ EFIS
1 1/2" = 1'-0"

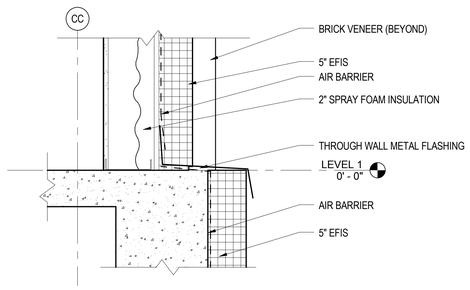

12 TYPICAL BASE @ EFIS
1 1/2" = 1'-0"

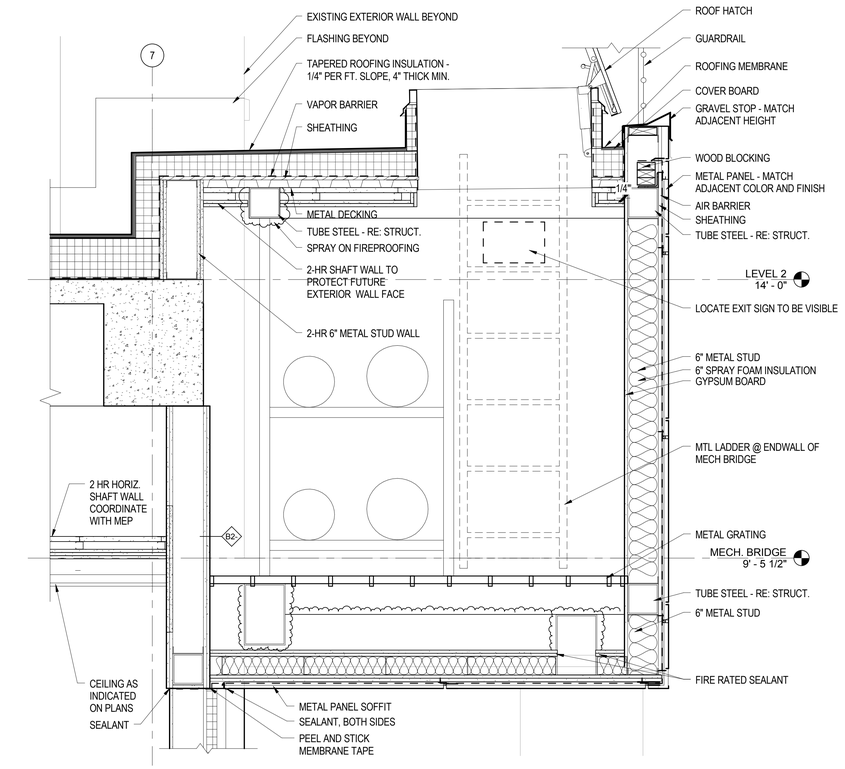

17 SECTION @ MECHANICAL BRIDGE
1" = 1'-0"

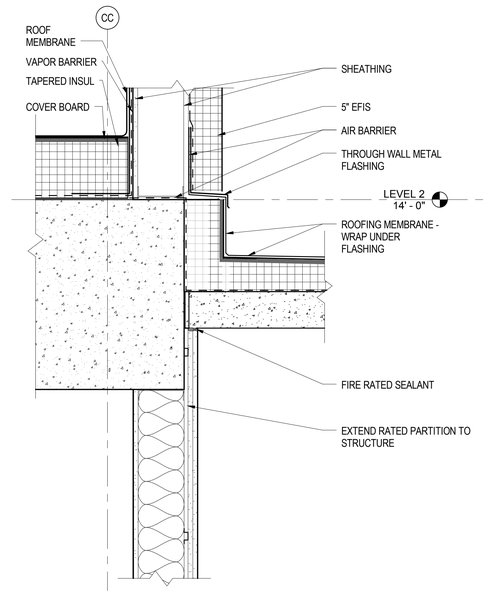

14 CONNECTION @ AMBULANCE GARAGE
1 1/2" = 1'-0"

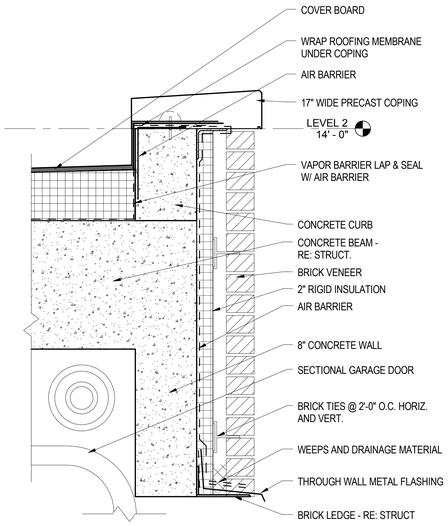

15 AMBULANCE GARAGE DOOR DETAIL
1 1/2" = 1'-0"

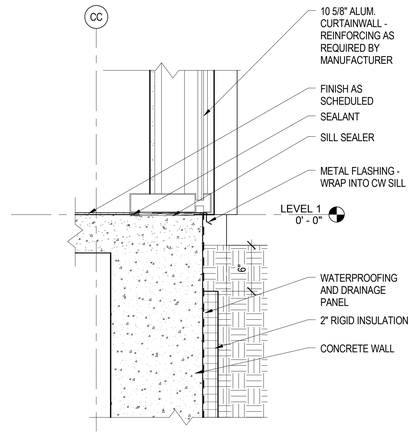

16 TYPICAL CURTAINWALL BASE
1 1/2" = 1'-0"

Revisions	Date	Revisions	Date	Revisions	Date

HEERY design
Heery International Inc.
125 South Dubuque Street,
Suite 500,
Iowa City, IA 52240-4003
319.354.4700

project number
11-25503

Drawing Title
SECTION DETAILS

CONSTRUCTION DOCUMENTS

Project Title
EXPAND BLDG. 1 FOR PACT AMBULATORY CARE, RADIOLOGY

Building No. **BLDG 1** | Checked | Drawn **RD**

Location
ICVA HEALTH CARE SYSTEM

Date
12/15/2014

Project No.
636-201

DRAWING NO.
1-A26

Office of Facilities

Department of Veterans Affairs

VA FORM 08-6231, FEB. 1983

three inches = one foot
one and one-half inches = one foot
one inch = one foot
three-quarters inch = one foot
one-half inch = one foot
three-eighths inch = one foot
one-quarter inch = one foot
one-eighth inch = one foot