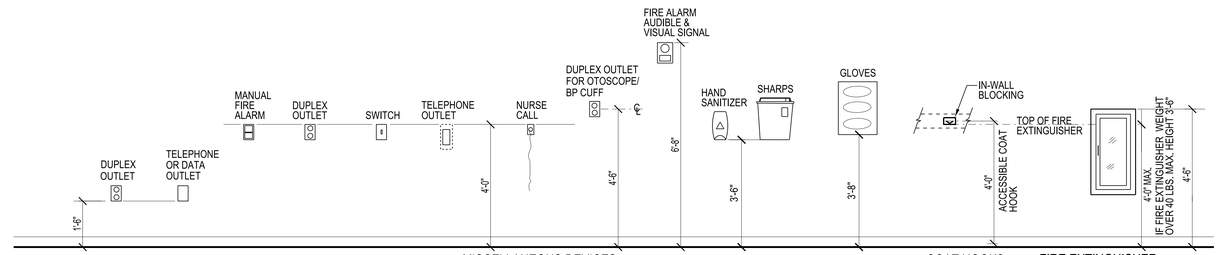

MISCELLANEOUS DEVICES | COAT HOOKS | FIRE EXTINGUISHER CABINET

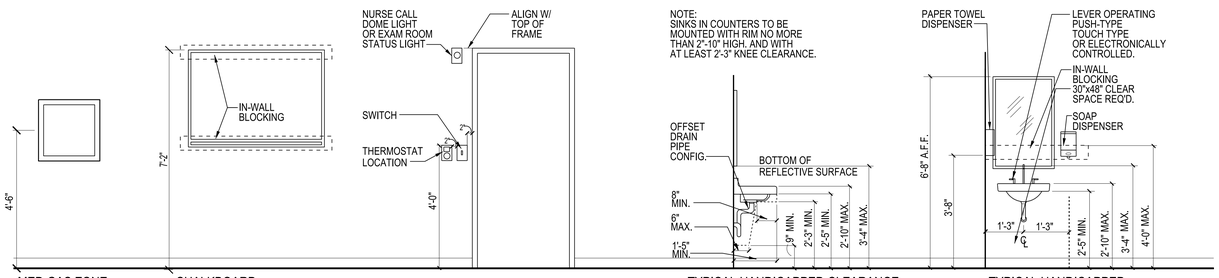

MED GAS ZONE VALVE CABINET / AREA ALARM PANEL | CHALKBOARD, TACKBOARD OR DRY MARKER BOARD | TYPICAL HANDICAPPED CLEARANCE AT LAVATORIES | TYPICAL HANDICAPPED ACCESSIBLE LAVATORY AND MIRROR.

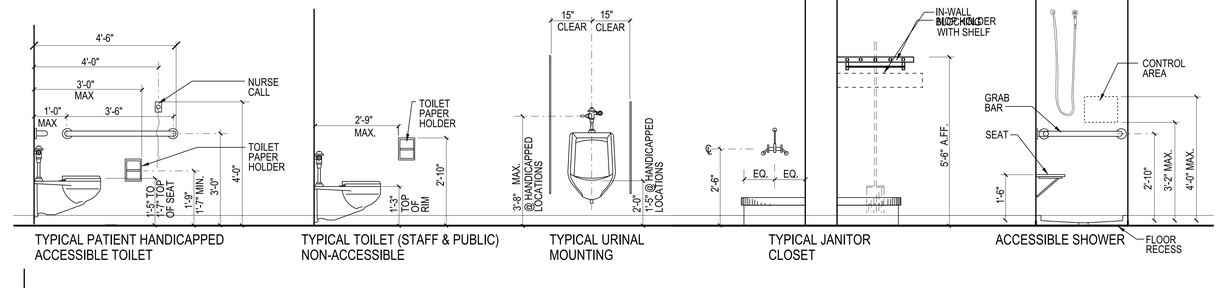

TYPICAL PATIENT HANDICAPPED ACCESSIBLE TOILET | TYPICAL TOILET (STAFF & PUBLIC) NON-ACCESSIBLE | TYPICAL URINAL MOUNTING | TYPICAL JANITOR CLOSET | ACCESSIBLE SHOWER

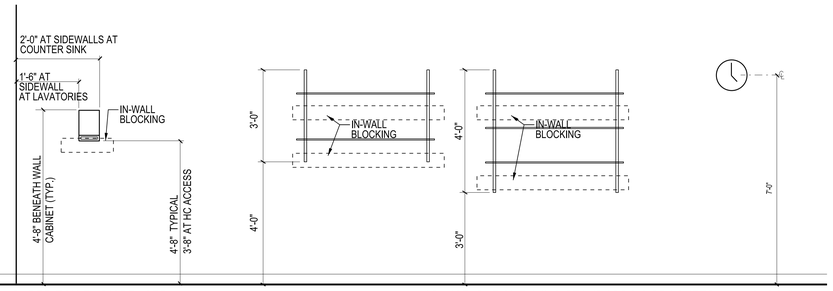

PAPER TOWEL DISPENSER | ADJUSTABLE SHELVING STANDARDS & BRACKETS | CLOCK

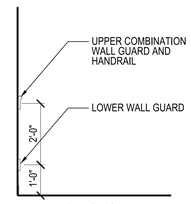

WALL PROTECTION WB-1

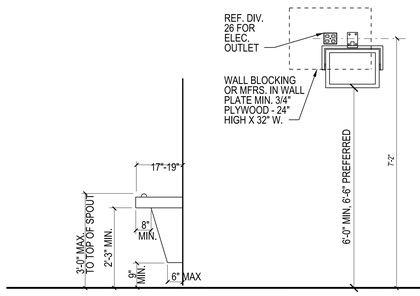

DRINKING FOUNTAIN WHEELCHAIR ACCESSIBLE (CANTILEVERED STYLE) | WALL MOUNTED T.V.

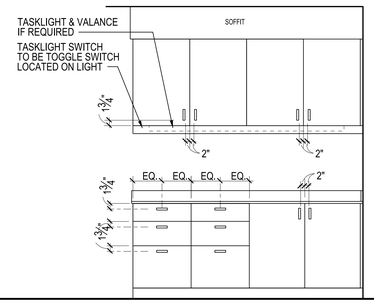

TYPICAL DOOR/DRAWER PULL INFORMATION

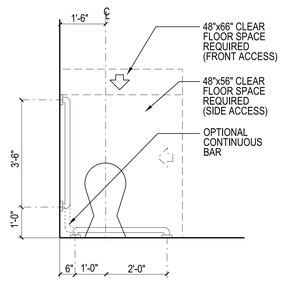

TYPICAL ACCESSIBLE TOILET CODE REQUIRED CLEARANCES

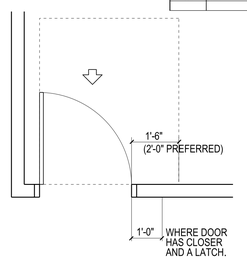

BASIC DOOR APPROACH CODE REQUIRED CLEARANCES

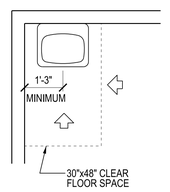

TYPICAL SINK CODE REQUIRED CLEARANCES

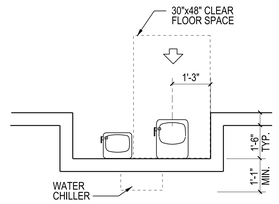

ACCESSIBLE BI-LEVEL WATER COOLER CODE REQUIRED CLEARANCES

EQUIPMENT SCHEDULE

NUMBER	ITEM	SIZE: WIDTH	SIZE: DEPTH	SIZE: HEIGHT	ELECT. REQ.: IN/WALL SUPPORT, CEILING SUPPORT, METAL MASS REQ'D	ELECT. REQ.: NURSE CALL POWER	ELECT. REQ.: EMERGENCY POWER	ELECT. REQ.: VOLTAGE	ELECT. REQ.: PHASE (1 OR 3)	ELECT. REQ.: AMPS	ELECT. REQ.: WATTS	PLUMBING/MECHANICAL REQ.: DATA CONNECT	PLUMBING/MECHANICAL REQ.: COLD WATER	PLUMBING/MECHANICAL REQ.: HOT WATER	PLUMBING/MECHANICAL REQ.: FLUSH VALVE	PLUMBING/MECHANICAL REQ.: WASTE & VENT	PLUMBING/MECHANICAL REQ.: INDIRECT WASTE	PLUMBING/MECHANICAL REQ.: FLOOR DRAIN	PLUMBING/MECHANICAL REQ.: TRAP PRIMER	PLUMBING/MECHANICAL REQ.: FLOOR SINK	PLUMBING/MECHANICAL REQ.: GREASE WASTE	PLUMBING/MECHANICAL REQ.: AIR VENT/EXH	PLUMBING/MECHANICAL REQ.: CANYON	PLUMBING/MECHANICAL REQ.: MEDICAL AIR	PLUMBING/MECHANICAL REQ.: MEDICAL VACUUM	PLUMBING/MECHANICAL REQ.: NITROUS OXIDE	PLUMBING/MECHANICAL REQ.: NITROUS OXIDE	PLUMBING/MECHANICAL REQ.: SCAVENGER VAC
CONTRACTOR FURNISHED, CONTRACTOR INSTALLED																												
100	NOT USED																											
101	NOT USED																											
102	Coat hooks				X																							
103	Shower, fiberglass				X							X	X	X														
104	Grab bar, 1 1/4" dia. S.S. W/C accessible	36"			X																							
105	Grab bar, 1 1/4" dia. S.S. W/C accessible	42"			X																							
106	Backboard Hooks			48"	X																							
107	Mirror, Float Glass with SS f rame	24"	36"		X																							
108	Decon, Shower, wall mounted				X							X	X	X														
109	Water Cooler				X	X						X	X															
110	NOT USED																											
111	NOT USED																											
112	Markerboard / Tackboard	36"		24"	X																							
113	Track, Ceiling Mounted w/ Curtain				X																							
114	NOT USED																											
115	NOT USED																											
116	NOT USED																											
117	White Board, Large	48"		36"	X																							
118	Hopper Sink				X							X	X	X														
119	NOT USED																											
120	NOT USED																											
121	Utility Shelf / Mop Rack	24"	18"	60"	X																							
122	Floor Mounted Mop Sink				X							X	X	X														
123	Door Control Switch						X																					
124	NOT USED																											
125	Casting Sink With Plaster Trap	6.25"	6.25"	10.75"								X	X	X														
126	NOT USED																											
127	Nurse Call Master																											
128	CCTV Monitor																											
129	Systems Furniture - See Deduct Alternates				X	X						X																
130	Specimen Pass-Through Cabinet	11.5"	4.5"	11"																								
OWNER FURNISHED, CONTRACTOR INSTALLED																												
200	Bracket, Flat Screen Television, Wall Mounted, w/ Adjust Arm			72" min.	X	X						X																
201	Waste Disposal Unit, Sharps																											
202	Dispenser, Paper Towel, SS, Surface Mounted				X																							
203	Dispenser, Soap				X																							
204	Dispenser: Hand Gel				?																							
205	NOT USED																											
206	NOT USED																											
207	NOT USED																											
208	Glove dispenser (3 sizes)																											
209	SPD				X																							
210	NOT USED																											
211	NOT USED																											
212	NOT USED																											
213	Digital Messaging Board	46			X		X					X																
214	Dispenser, toilet tissue, 2 roll, surface mtd.				X																							
215	Disposal, Sanitary Napkin, SS, Surface Mounted				X																							
216	NOT USED																											
217	Exam Light, Ceiling Mounted				X		X																					
218	NOT USED																											
219	Wall Mounted Thermometer				X		X																					
220	Dishwasher					X						X	X	X														
221	Duty Station					X																						
OWNER FURNISHED, CONTRACTOR ROUGH-IN, OWNER INSTALLED																												
300	Printer					X						X																
301	Personal computer system					X						X																
302	Patient Bed, Emergency Dept.					X	X																					
303	Omnicell					X						X																
304	Meds Cart with PC						X					X																
305	Undercounter Freezer						X																					
306	Undercounter Refrigerator						X																					
307	Microwave					X																						
308	Coffee maker					X																						
309	Flat Screen TV/ DVD Combination					X	X					X																
310	Monitor, Physiological, Bedside, EKG						X																					
311	Camera, Mounted CCTV					X						X																
312	Refrigerator, 25 Cubic Feet	37	27	84			X																					
313	Ice Machine (Counter Mounted)						X																					
314	Crash Cart, Emergency, Mobile						X																					
315	Patient Lift, Ceiling Mounted, 600 lb			72		X	X																					
316	Bladder Scanner						X																					
317	Wheelchair Scale					X	X																					
318	Patient Lift, Ceiling Mounted, 1,000 lb			72		X	X																					
319	Vitals Cart						X																					
320	Vending Machine																											
321	NOT USED																											
322	NOT USED																											
323	Ice Machine (Floor Mounted)						X						X	X														
324	NOT USED																											
325	Cart Scale						X																					
326	Blanket Warmer						X																					
327	AED, Wall Mounted					X																						
328	NOT USED																											
329	Check-In Kiosk						X					X																
330	Telephone											X																
331	NOT USED																											
332	NOT USED																											
333	Speaker						X					X																
334	Recorder						X					X																
335	NOT USED																											
336	Dashboard, Phillips				X		X					X																
337	Otoscope						X	X																				
338	Blood Pressure Cuff						X	X																				
339	Exam Table	31	59	37			X	X																				
340	Exam Table, Gyn.					X	X	X																				
341	Patient Table, Trauma						X	X																				
342	Telephone											X																
OWNER FURNISHED, OWNER INSTALLED																												
400	Waiting room chairs																											
401	Mobile Shelves																											
402	Filing cabinet																											
403	Computer Cart																											
404	Tables																											
405	Oxygen Storage																											
406	NOT USED																											
407	Hamper, Soiled Linen, Mobile, w/ Lid																											
408	Artwork																											
409	Stand, IV, Adjustable																											
410	Trash Can																											
411	Exam Room Seating																											
412	NOT USED																											
413	NOT USED																											
414	NOT USED																											
415	Altar																											

GENERAL EQUIPMENT PLAN NOTES:

1. ALL COUNTER TOPS TO BE 2'-1" DEEP UNLESS NOTED OTHERWISE.
2. ALL COUNTERTOPS NOT TERMINATING AT A WALL SHALL HAVE A 1" OVERLAP AND A 1" RADIUS ON EXPOSED CORNER.
3. FIELD VERIFY ALL DIMENSIONS AND REPORT DISCREPANCIES TO THE OWNER'S REPRESENTATIVE PRIOR TO INSTALLATION OF EQUIPMENT.
4. SEE DIVISIONS M & E FOR MECHANICAL AND ELECTRICAL REQUIREMENTS FOR ALL EQUIPMENT.
5. CG* DESIGNATES CORNER GUARD TYPE.
6. CONTRACTOR SHALL PROVIDE UTILITIES FOR ALL EQUIPMENT. REFER TO MEP DRAWINGS.
7. FOR EQUIPMENT (XXX) SEE INTERIOR ELEVATIONS.

EQUIPMENT KEY

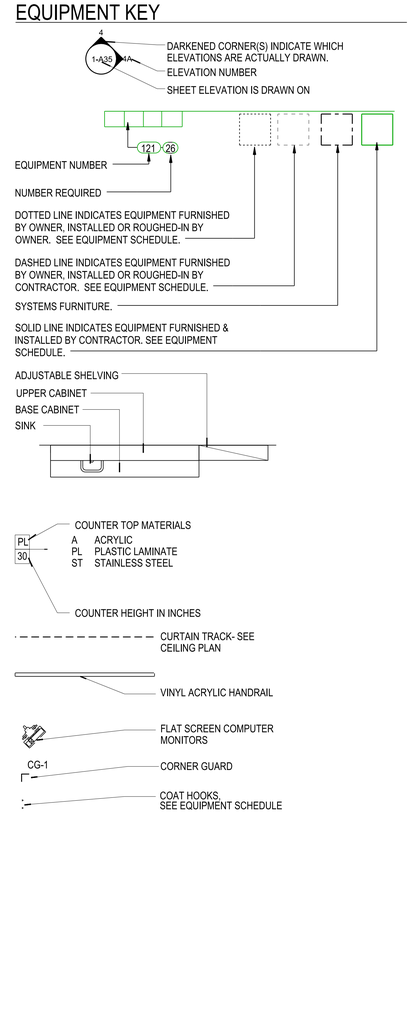

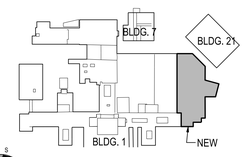

KEY PLAN

SCALE: AS SHOWN

SCALE: ⅛" = 1'-0"

Revisions	Date	Revisions	Date	Revisions	Date

HEERY design
Heery International Inc.
125 South Dubuque Street,
Suite 500,
Iowa City, IA 52240-4003
319.354.4700

project number 11-25503

Drawing Title: **EQUIPMENT LIST / SCHEDULE**

CONSTRUCTION DOCUMENTS

Project Title: **EXPAND BLDG. 1 FOR PACT AMBULATORY CARE & RADIOLOGY**

Location: **ICVA HEALTH CARE SYSTEM**

Date: **12/15/2014**

Project No.: **636-201**

Building No.: **BLDG 1** | Checked: MW | Drawn: **RD**

DRAWING NO.: **1-A31**

Office of Facilities

Department of Veterans Affairs

PROJECT: IC-VAMC-EXPAND BLDG. 1 FOR PACT PROJECT
SHEET TITLE: F:\DOCS\2012\636D0\...CAD\01-A31-102636D0-AC.dgn
PLOTTED BY: MARK WEBER 12/15/2014 PEN_TABLE=HP_PLOT Henry-F.PltPen.pen 30.47AM

VA FORM 08-6231, FEB. 1983