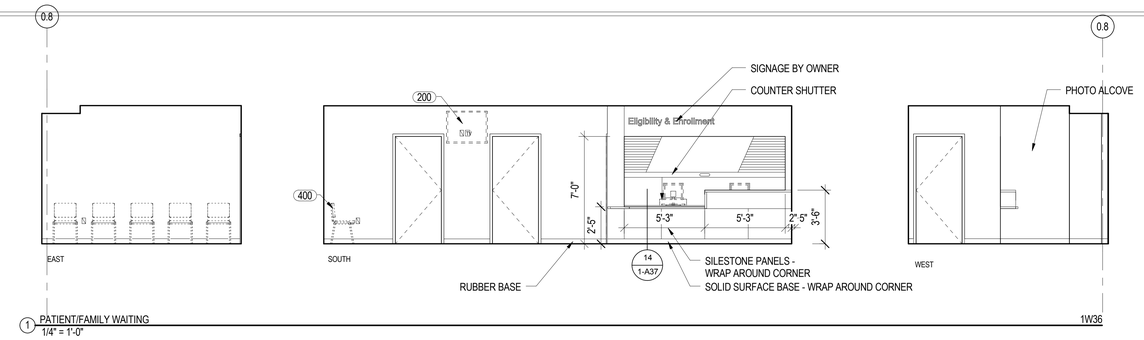

1 PATIENT/FAMILY WAITING
1/4" = 1'-0"
1W36

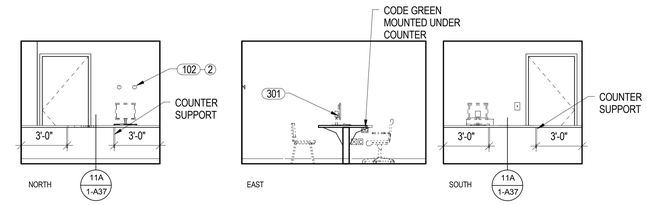

2 ELIGIBILITY AND ENROLLMENT
1/4" = 1'-0"
1W36A
1W36B SIM.

LEGEND

- DUPLEX ELECTRICAL OUTLET
- DUPLEX ELECTRICAL OUTLET EMERGENCY POWER
- DOUBLE DUPLEX ELECTRICAL OUTLET
- DOUBLE DUPLEX ELECTRICAL OULET EMERGENCY POWER
- COMMUNICATIONS
- FIRE REMOTE ANNUNCIATOR
- CABINET LOCK
- CG CODE GREEN
- VISUAL/AUDIBLE FIRE ALARM ANNUNCIATOR
- TELEPHONE
- INTERCOM
- THERMOSTAT
- LIGHT SWITCH
- CABLE HOOK-UP
- NURSE CALL
- LAVATORY EMERGENCY STATION
- STAFF DUTY STATION
- V VOLUME CONTROL

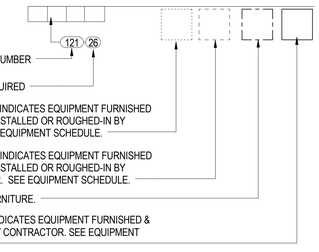

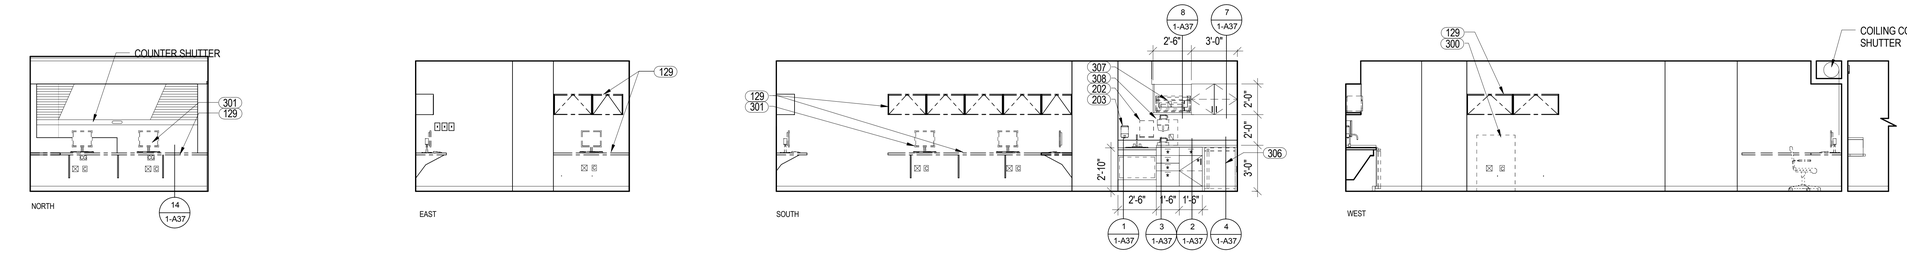

3 ELIGIBILITY & ENROLLMENT WORKSTATIONS/BREAK ALCOVE
1/4" = 1'-0"
1W36C

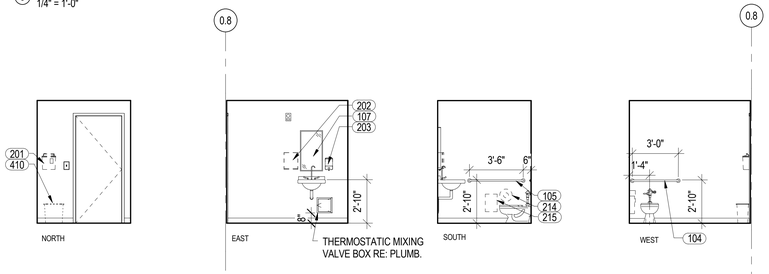

4 TYPICAL PUBLIC TOILET
1/4" = 1'-0"
1W38
1W38A 1W112 1W112A 1W134 1W148 1W148A 1W200A
1W210 1W222 1W231 2W205 2W206 2W210 SIM.

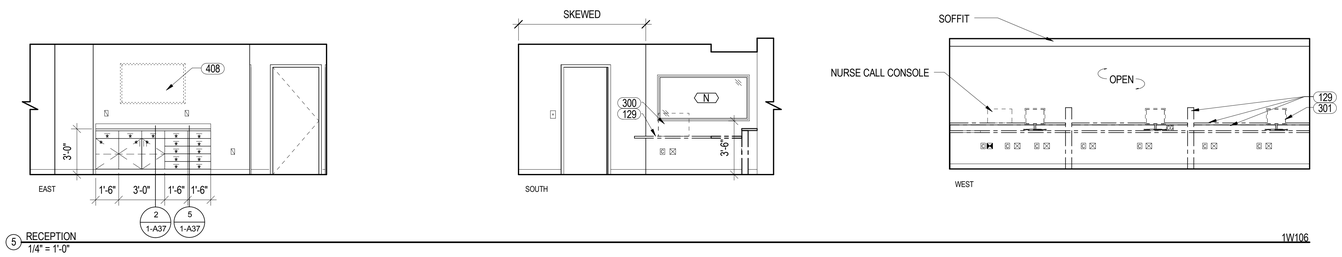

5 RECEPTION
1/4" = 1'-0"
1W106

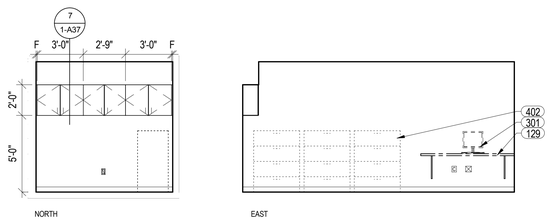

6 STAFF WORKROOM
1/4" = 1'-0"
1W106A

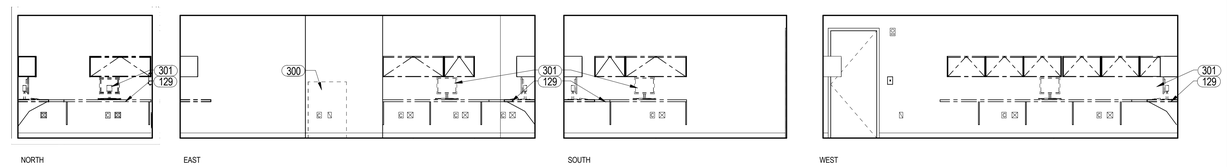

7 CALL CENTER
1/4" = 1'-0"
1W106B

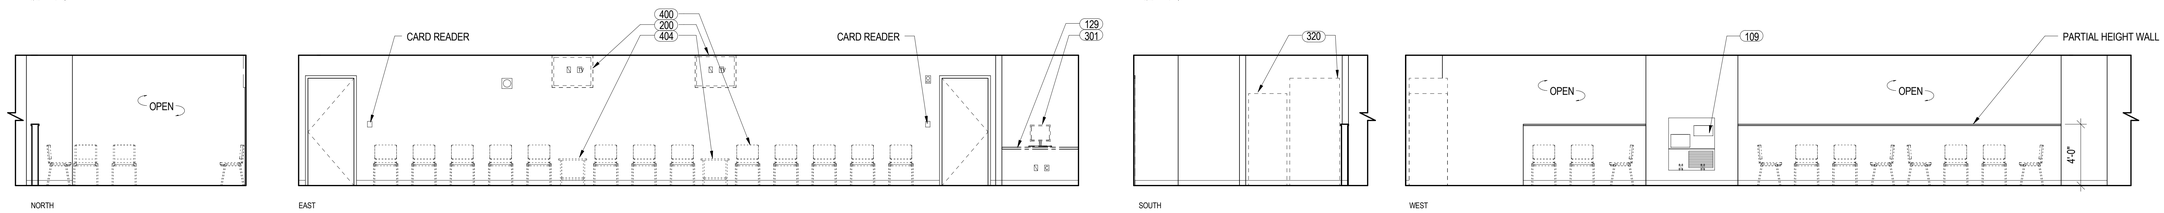

8 WAITING
1/4" = 1'-0"
1W107

Revisions	Date	Revisions	Date	Revisions	Date

HEERY design
Heery International Inc.
125 South Dubuque Street,
Suite 500,
Iowa City, IA 52240-4003
319.354.4700

project number
11-25503

Drawing Title
INTERIOR ELEVATIONS

CONSTRUCTION DOCUMENTS

Project Title
EXPAND BLDG. 1 FOR PACT AMBULATORY CARE, RADIOLOGY

Building No.
BLDG 1

Checked
NW

Drawn
RD

Location
ICVA HEALTH CARE SYSTEM

Date
12/15/2014

Project No.
636-201

DRAWING NO.
1-A32

Office of Facilities

Department of Veterans Affairs

VA FORM 08-6231, FEB. 1983