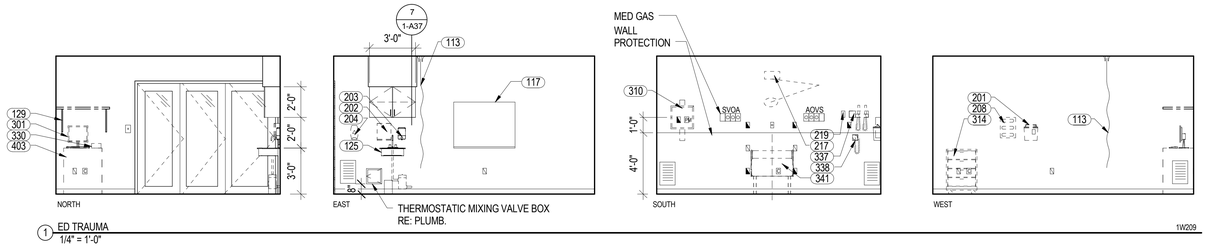

1 ED TRAUMA
1/4" = 1'-0"
1W209

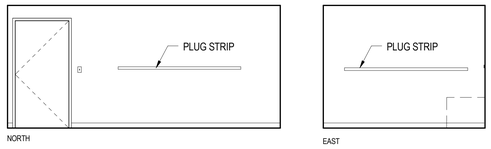

2 ED EQUIPMENT STORAGE
1/4" = 1'-0"
1W214

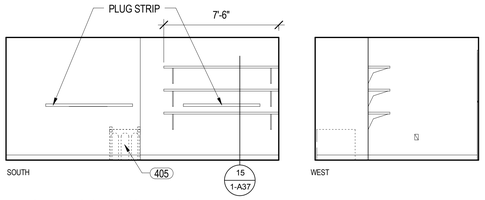

2 ED EQUIPMENT STORAGE (CONTINUED)
1/4" = 1'-0"
1W214

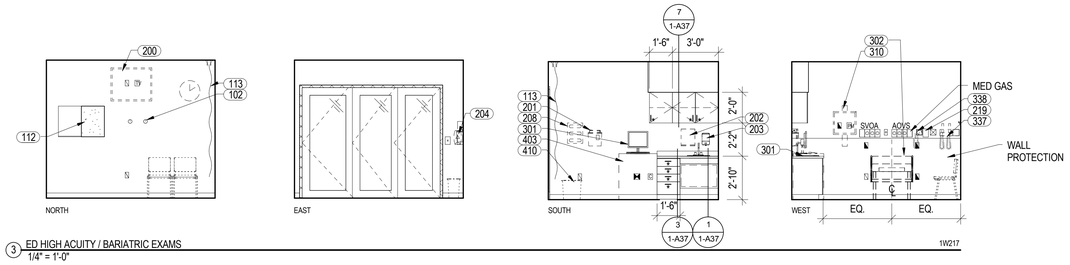

3 ED HIGH ACUITY / BARIATRIC EXAMS
1/4" = 1'-0"
1W217

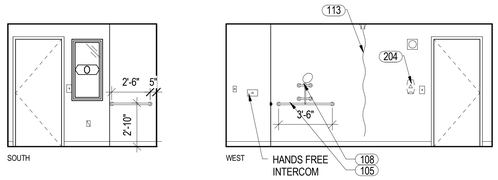

4 DECONTAMINATION
1/4" = 1'-0"
1W221A 1W221B

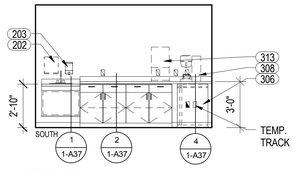

5 ED NOURISH
1/4" = 1'-0"
1W224

6 ED SOILED HOLDING
1/4" = 1'-0"
1W225

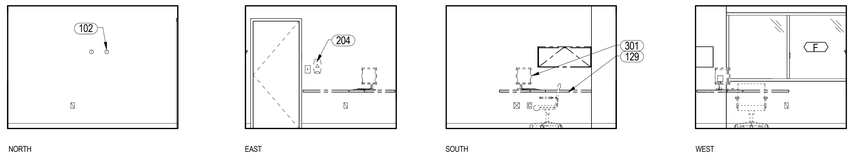

7 ED OFFICE, DIRECTOR
1/4" = 1'-0"
1W226

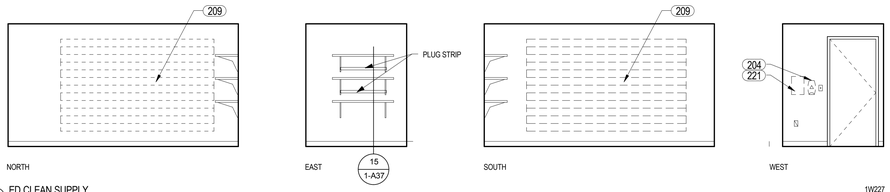

8 ED CLEAN SUPPLY
1/4" = 1'-0"
1W227

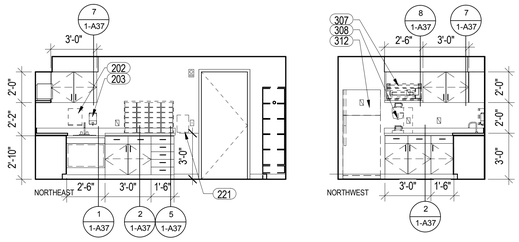

9 ED STAFF LOUNGE
1/4" = 1'-0"
1W228

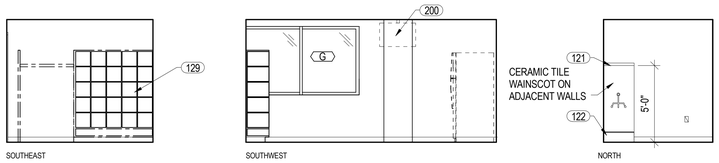

10 ED HOUSEKEEPING
1/4" = 1'-0"
1W229
1W154 SIM.

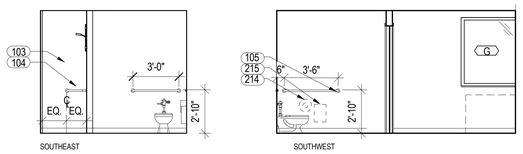

11 ED ON CALL
1/4" = 1'-0"
1W230

LEGEND

- DUPLEX ELECTRICAL OUTLET
- DUPLEX ELECTRICAL OUTLET EMERGENCY POWER
- DOUBLE DUPLEX ELECTRICAL OUTLET
- DOUBLE DUPLEX ELECTRICAL OULET EMERGENCY POWER
- COMMUNICATIONS
- FIRE REMOTE ANNUNCIATOR
- CABINET LOCK
- CODE GREEN
- VISUAL/AUDIBLE FIRE ALARM ANNUNCIATOR
- TELEPHONE
- INTERCOM
- THERMOSTAT
- LIGHT SWITCH
- CABLE HOOK-UP
- NURSE CALL
- LAVATORY EMERGENCY STATION
- STAFF DUTY STATION
- VOLUME CONTROL

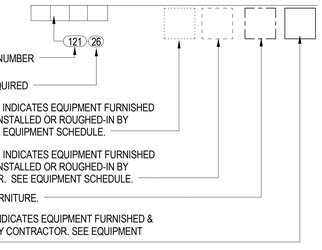

Revisions	Date	Revisions	Date	Revisions	Date

HEERY design

Heery International Inc.
125 South Dubuque Street,
Suite 500,
Iowa City, IA 52240-4003
319.354.4700

project number
11-25503

Drawing Title
INTERIOR ELEVATIONS

CONSTRUCTION DOCUMENTS

Project Title
EXPAND BLDG. 1 FOR PACT AMBULATORY CARE, RADIOLOGY

Building No.
BLDG 1

Checked

Drawn
RD

Location
ICVA HEALTH CARE SYSTEM

Date
12/15/2014

Project No.
636-201

DRAWING NO.
1-A35

Office of Facilities

Department of Veterans Affairs

VA FORM 08-6231, FEB. 1983