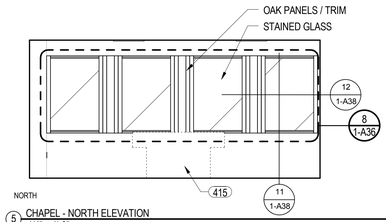

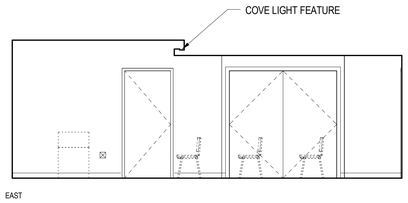

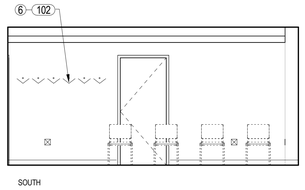

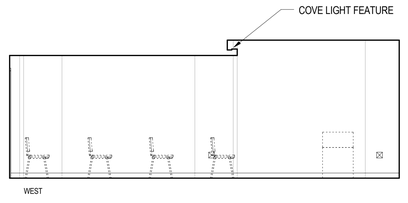

5 CHAPEL - NORTH ELEVATION
1/4" = 1'-0"

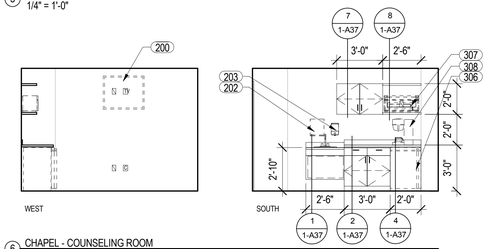

6 CHAPEL - COUNSELING ROOM
1/4" = 1'-0"

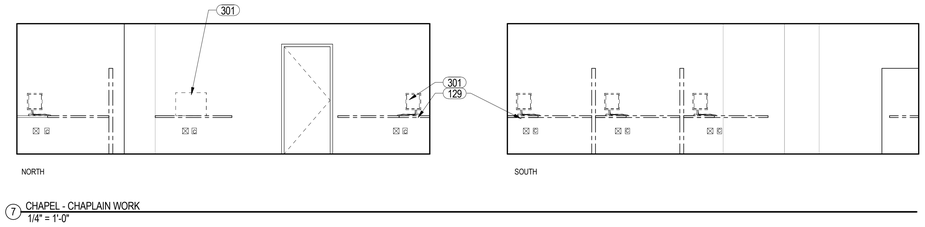

7 CHAPEL - CHAPLAIN WORK
1/4" = 1'-0"

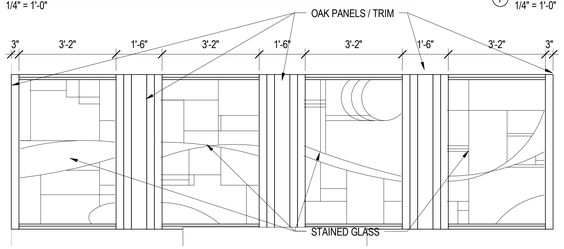

8 ENLARGED ELEVATION OF STAINED GLASS
1/2" = 1'-0"

LEGEND

- DUPLEX ELECTRICAL OUTLET
- DUPLEX ELECTRICAL OUTLET EMERGENCY POWER
- DOUBLE DUPLEX ELECTRICAL OUTLET
- DOUBLE DUPLEX ELECTRICAL OULET EMERGENCY POWER
- C COMMUNICATIONS
- FIRE REMOTE ANNUNCIATOR
- * CABINET LOCK
- CG CODE GREEN
- VISUAL/AUDIBLE FIRE ALARM ANNUNCIATOR
- TELEPHONE
- INTERCOM
- THERMOSTAT
- LIGHT SWITCH
- CABLE HOOK-UP
- NURSE CALL
- LAVATORY EMERGENCY STATION
- STAFF DUTY STATION
- V VOLUME CONTROL

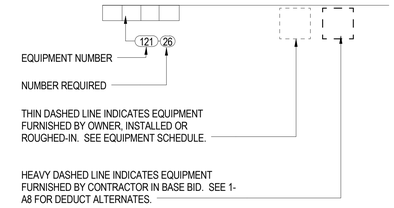

three inches = one foot
one and one-half inches = one foot
one inch = one foot
three-quarters inch = one foot
one-half inch = one foot
three-eighths inch = one foot
one-quarter inch = one foot
one-eighth inch = one foot

Revisions	Date	Revisions	Date	Revisions	Date

HEERY design
Heery International Inc.
125 South Dubuque Street,
Suite 500,
Iowa City, IA 52240-4003
319.354.4700

project number
11-25503

Drawing Title
INTERIOR ELEVATIONS LEVEL 3

CONSTRUCTION DOCUMENTS

Project Title
EXPAND BLDG. 1 FOR PACT AMBULATORY CARE, RADIOLOGY

Building No. BLDG 1 | Checked | Drawn RD

Location
ICVA HEALTH CARE SYSTEM

Date
12/15/2014

Project No.
636-201

DRAWING NO.
1-A36

Office of Facilities

Department of Veterans Affairs

VA FORM 08-6231, FEB. 1983