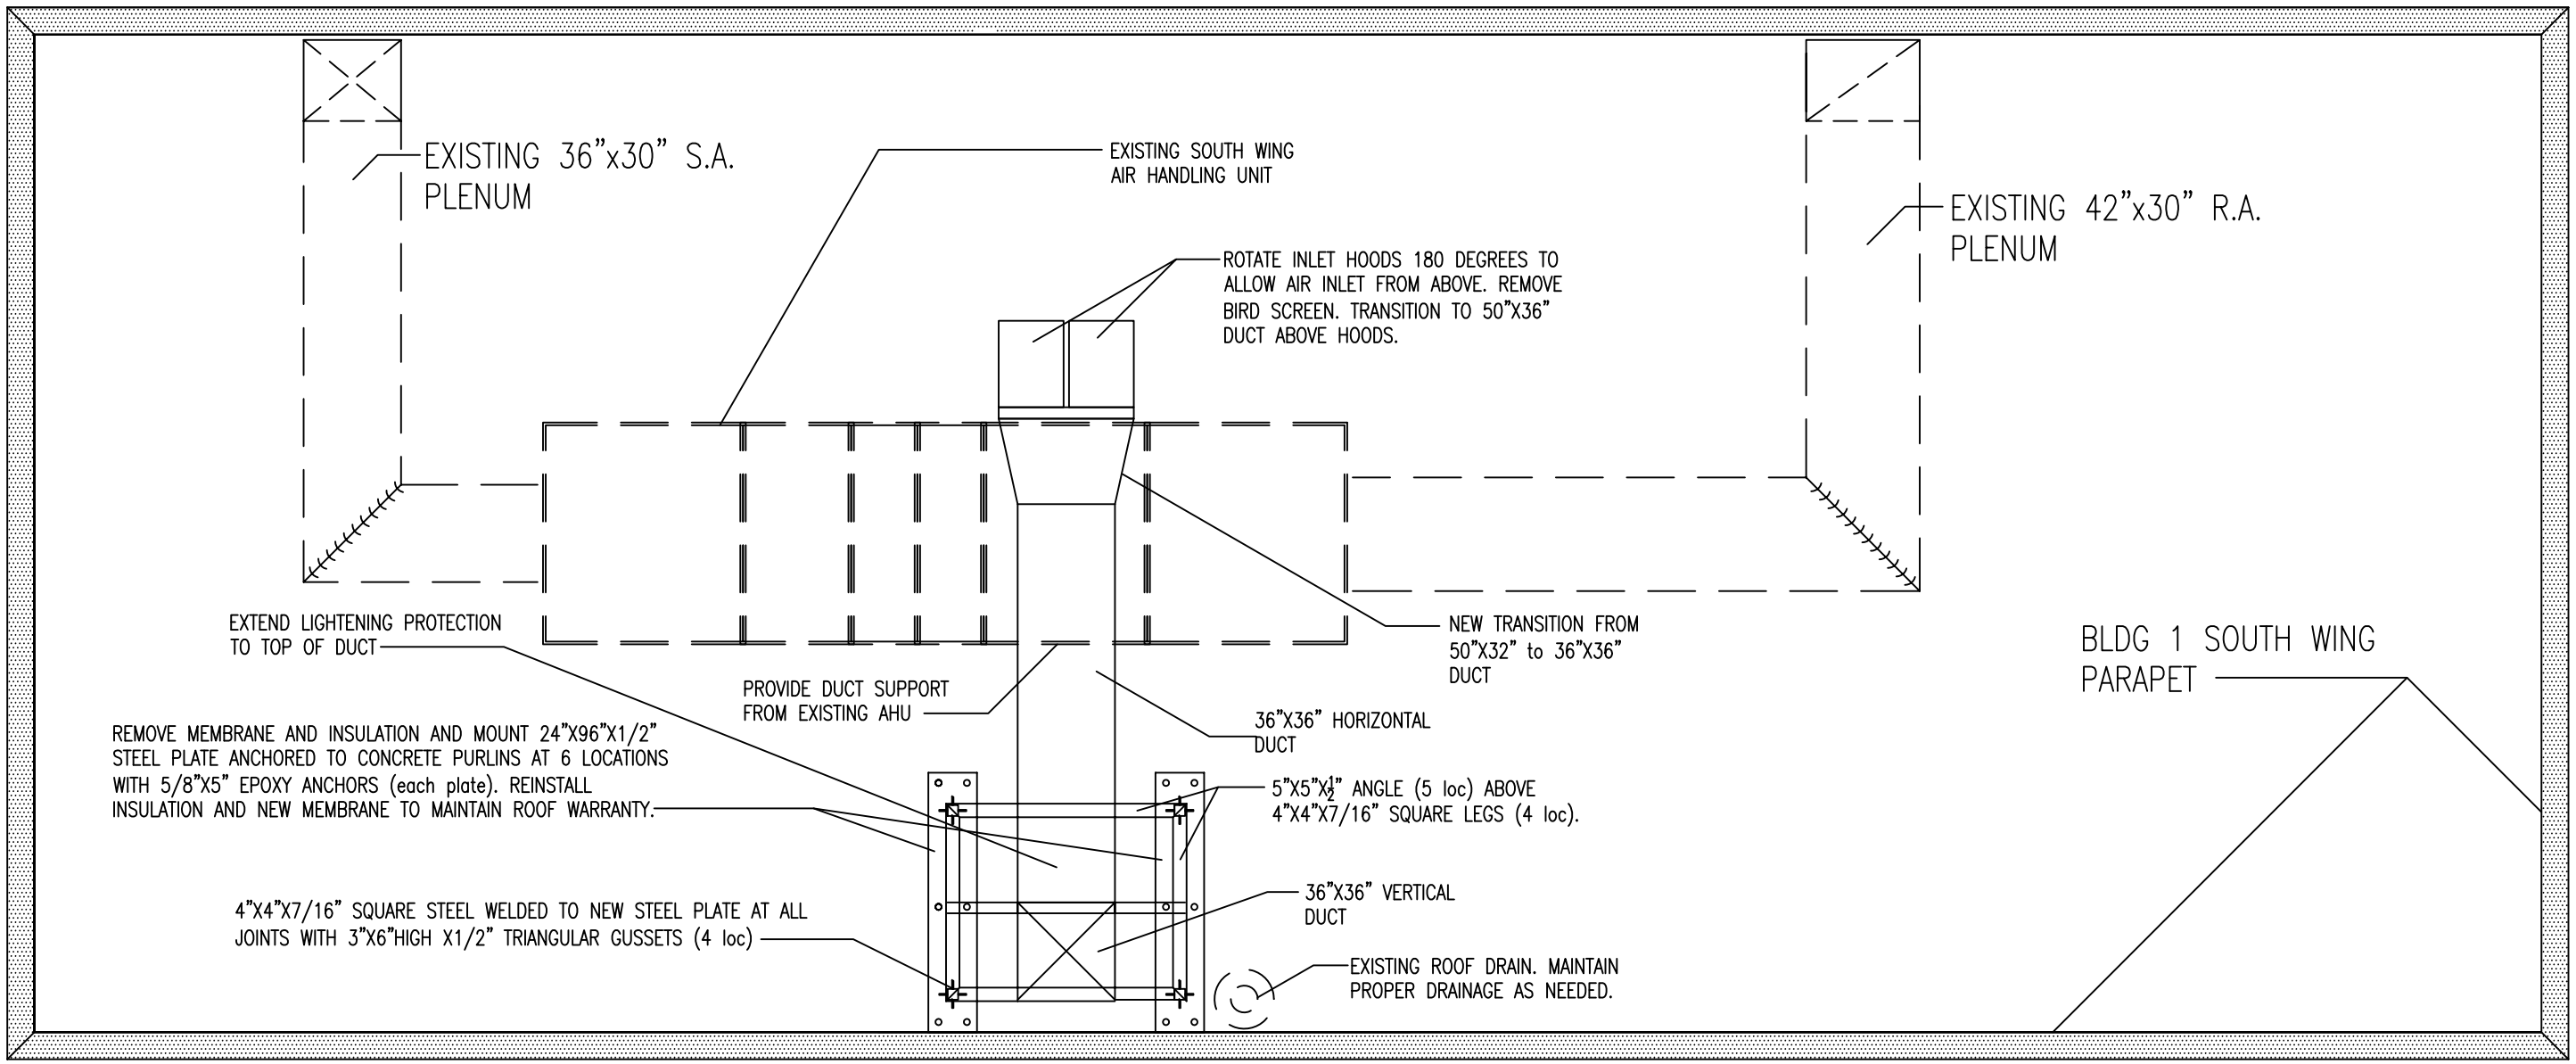

DRAWING 1 (REV 1)

PLAN VIEW – AHU AND NEW INLET DUCT

BLDG 1 SOUTH WING ROOF