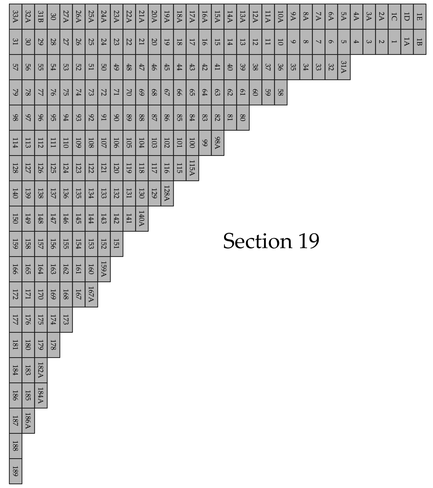

Section 19

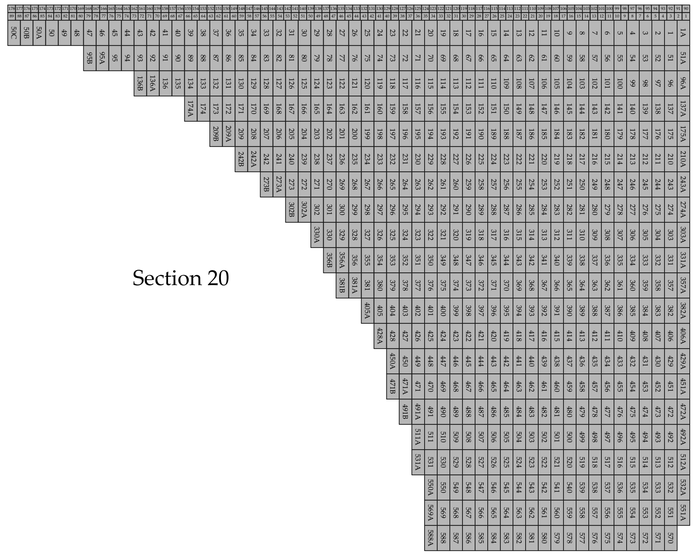

Section 20

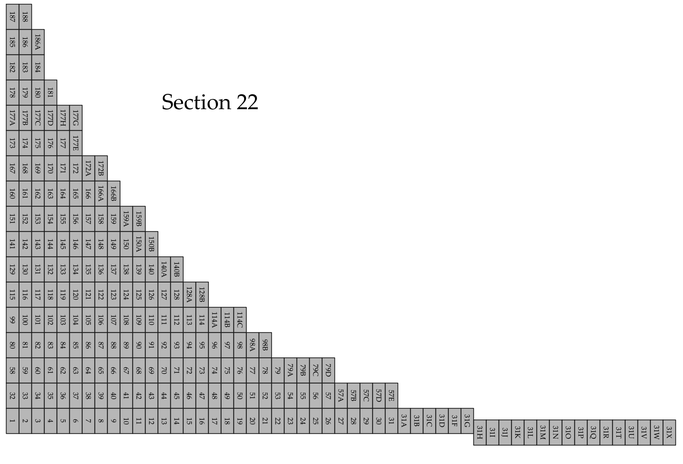

Section 22

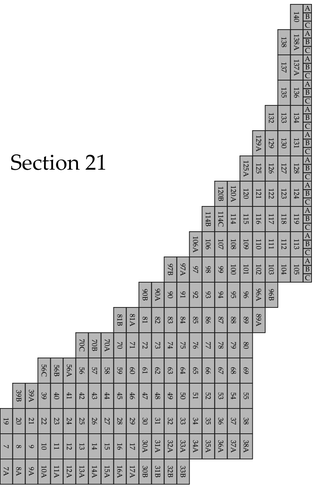

Section 21

Scale : NTS

LEGEND

- AVAILABLE GRAVESITE
- RESERVED / SET ASIDE
- OBSTRUCTED GRAVESITE
- OCCUPIED GRAVESITE
- GRAVES FACE
- GRAVESITE CONTROL MONUMENT

National Cemetery Administration
Memorial Service Network II
Decatur, Georgia 30033

Drawing Title: Sections 19-22 Layout Detail Drawing

Project: Fayettville National Cemetery

Location: Fayettville, AR

Date: 2/19/14

Project No.

Building Number | Checked | Drawn: DCJ

Approved: Area Director

Approved: Cemetery Director

Path: \\Cematla101\share\MSN II Drawings\Fayettville\Updated Layout

Drawing Title: 842LA005 Sections 1-24

Dwg. | Of

Revisions	Date

VA FORM 08-6231, FEB. 1983