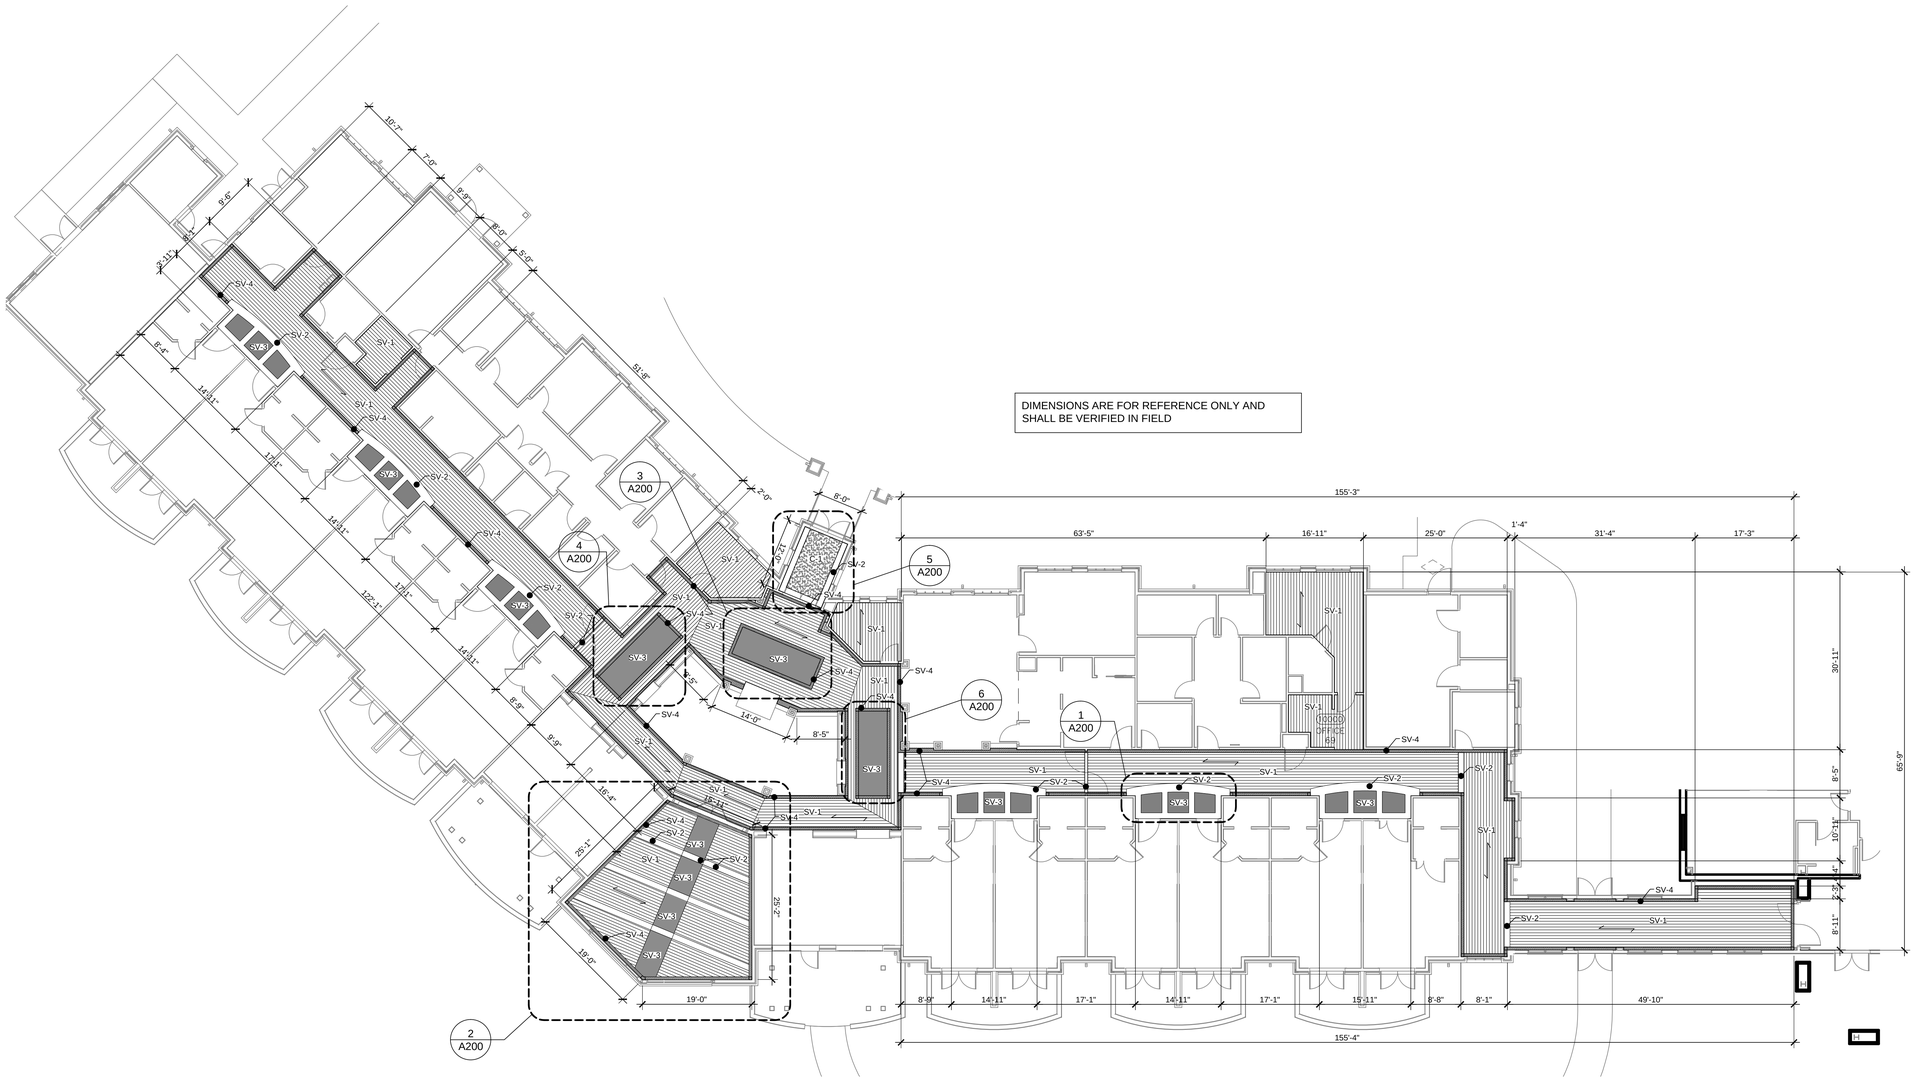


1 OVERALL FINISH PLAN

1/8" = 1'-0"

| | |
|---|---|
| | |
| | |
| | |
| | |
| | |
| | |
| Revision | Date |

RECOMMEND APPROVAL

| | | | |
|---|---|---|---|
| REQUESTER | Date | | |
| CHIEF OF SERVICE | Date | CHIEF OF STAFF | Date |
| ASSOC. DIR. PATIENT CARE SVC. | Date | ASSOC. DIR. for OPERATIONS | Date |
| APPROVAL BY: MEDICAL CENTER DIRECTOR | | | Date |

Drawing Title: OVERALL FINISH PLAN

Approved: Safety Manager/M&O Supervisor

Approved:Chief of Facilities Management Svr.

Project Title: REPLACE BUILDING 43 FLOOR

Building Number: 43 | Checked: GAW | Drawn: GAW

Location: W.G.(Bill) Hefner Medical Center, 1601 Brenner Ave, Salisbury NC 28144

Date: 01.27.2015

Project No.

DRAWING NO. A100

DWG. 2 OF 3

Department of Veterans Affairs