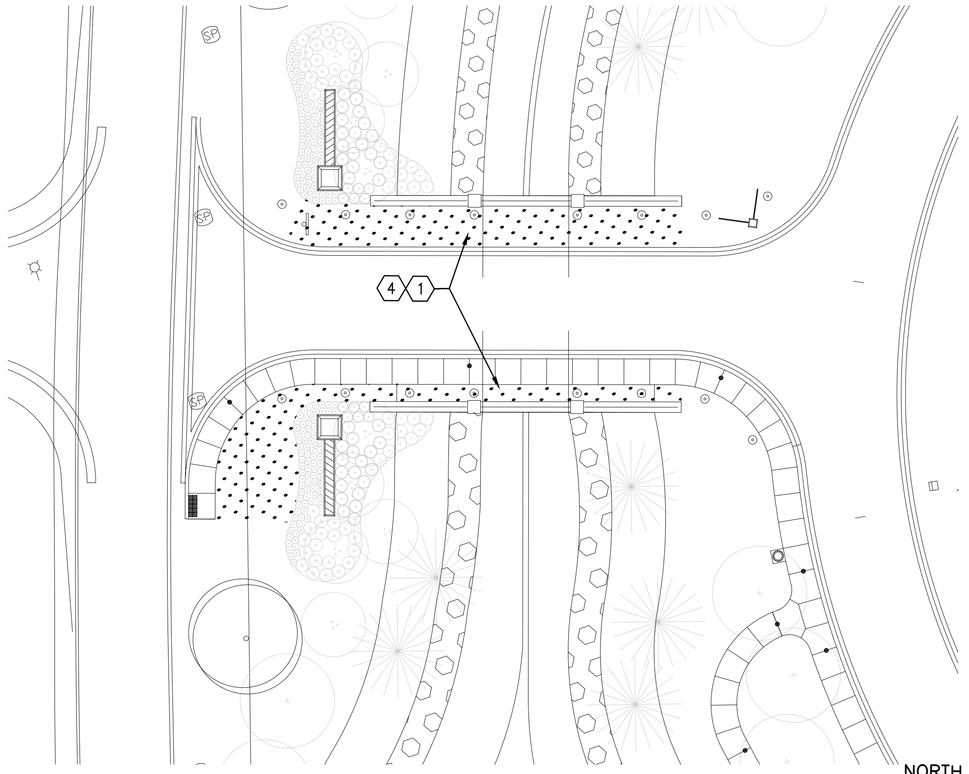

A

PLANTING PLAN AT BRIDGE

SCALE: 1" = 20'

NORTH

PLANTING SCHEDULE

SYMBOL	DESCRIPTION	QUANTITY
	SOD – 60% PERENNIAL RYE / 20% KENTUCKY BLUEGRASS / 20% TALL FESCUE	15,000 SF
	3–INCH DEPTH OF BARK MULCH AROUND ALL TREES IN NEW SOD	2,150 SF
	SHOVEL CUT EDGE TREATMENT	700 LF

KEY NOTES:

1. PROVIDE TURF RENOVATION FOR AREAS INDICATED TO RECEIVE NEW SOD– SEE SPECS.
2. PROVIDE 3" DEPTH OF BARK MULCH AROUND ALL EXISTING TREES. FORM 4–FOOT DIAMETER RING AROUND EXISTING TREES.
3. NEW LAWN BED LINE. PROVIDE SHOVEL CUT EDGE TREATMENT.
4. PROVIDE IMPORTED TOPSOIL OVER BRIDGE TO INCREASE SOIL DEPTH BY 1 TO 2 INCHES. BUILD UP SOIL AGAINST BRIDGE WALL TO PROVIDE 2% SLOPE MIN. AWAY FROM BRIDGE WALLS. SOIL AT ROAD CURB & SIDEWALK SHALL BE 1/2" BELOW TOP OF PAVEMENT. AMEND TOPSOIL OVER BRIDGE WITH SOIL MOISTURE RETENTION POLYMER PER MANUFACTURER'S PRINTED INSTRUCTIONS IN ADDITION TO OTHER AMENDMENTS REQUIRED BY SOIL TEST REPORT. SEE SPECS.

PLANTING NOTES

1. CONTRACTOR TO VERIFY LOCATION OF EXISTING TREES INDICATED TO REMAIN PRIOR TO SOIL PREPARATION. PROTECT ALL TREES AND SHRUBS INDICATED TO REMAIN. COORDINATE WITH THE CONTRACTING OFFICER'S REPRESENTATIVE (COR).
2. EXISTING NON–IRRIGATED ROUGH LAWN TO BE COMPLETELY KILLED OUT PRIOR TO SOIL PREPARATION. APPLY SOIL AMENDMENTS AS INDICATED IN THE SPECIFICATIONS AND TILL TO THOROUGHLY INCORPORATE INTO THE SOIL.
3. IDENTIFY AREAS TO BE SODDED IN FIELD WITH WHITE SURVEYOR'S PAINT OR APPROVED EQUAL. OUTLINE OF SOD BEDS TO BE APPROVED BY COR PRIOR TO SOIL PREPARATION.
4. NEW IRRIGATION SHALL BE INSTALLED AND APPROVED BY THE COR AND BE COMPLETELY OPERATIONAL FROM THE IRRIGATION CONTROLLER PRIOR TO SOD INSTALLATION.
5. THE COR WILL APPROVE SOD DELIVERED TO THE SITE PRIOR TO INSTALLATION. SEE SPECIFICATIONS.
6. QUANTITIES INDICATED ARE FOR THE CONVENIENCE OF THE CONTRACTOR ONLY. CONTRACTOR IS RESPONSIBLE FOR PROVIDING MATERIALS IN QUANTITIES AND LOCATIONS SHOWN ON DRAWINGS.

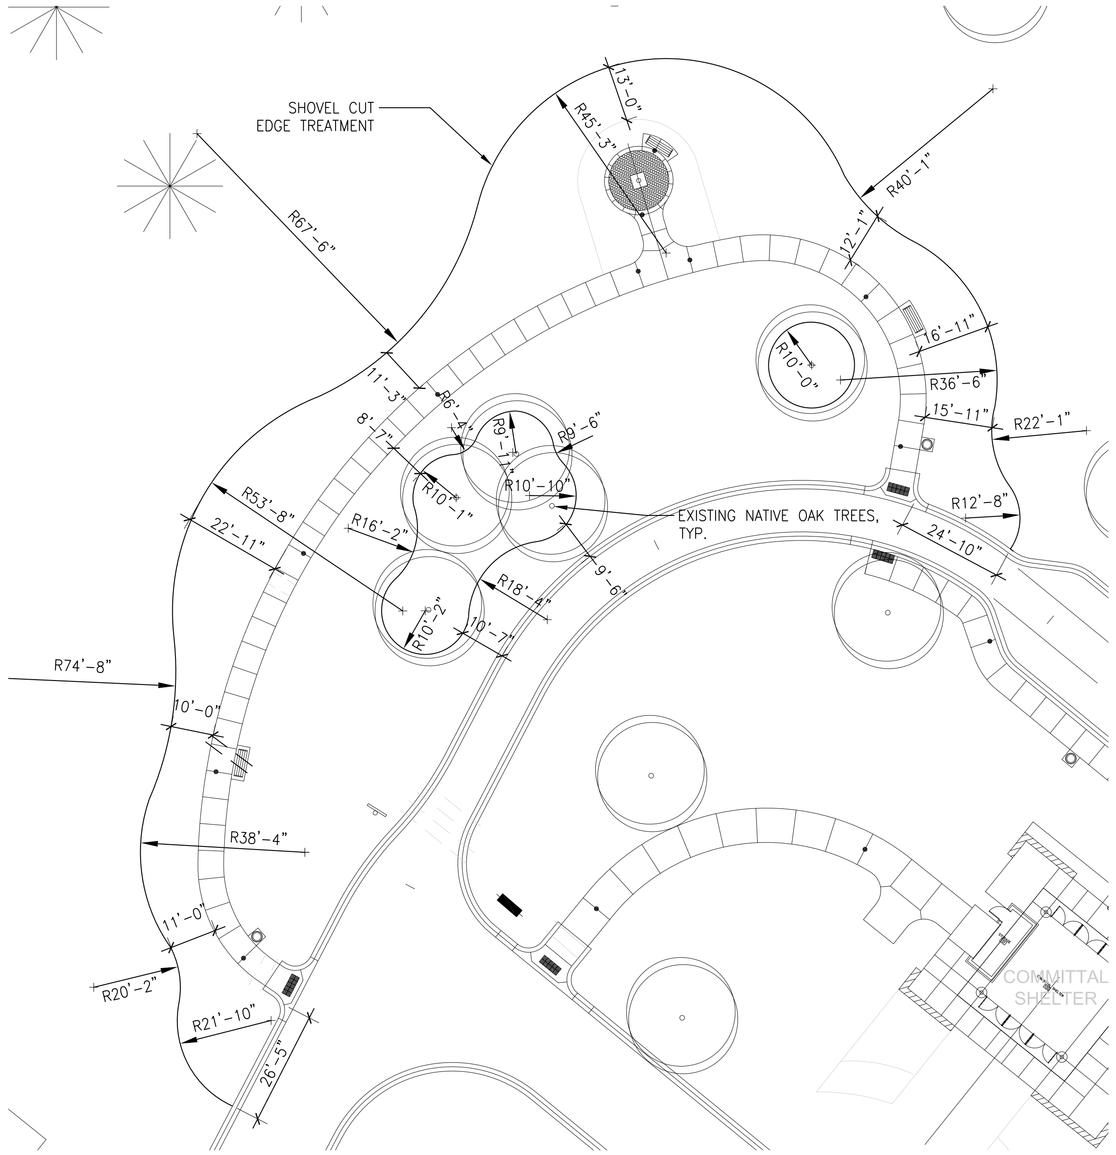

B

TURF EDGE LAYOUT

SCALE: 1" = 20'

NORTH

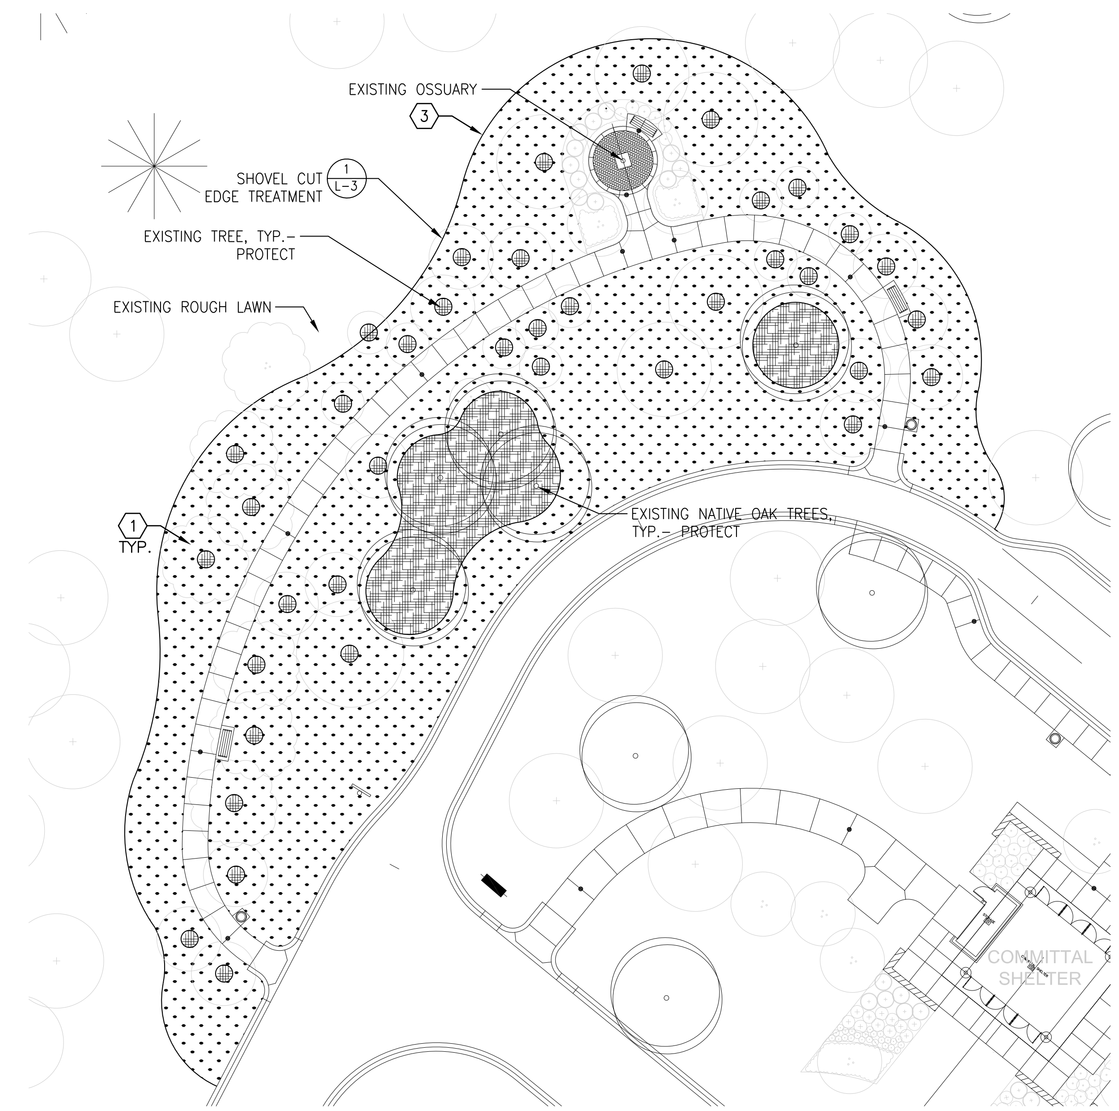

B

PLANTING PLAN AT OSSUARY

SCALE: 1" = 20'

NORTH

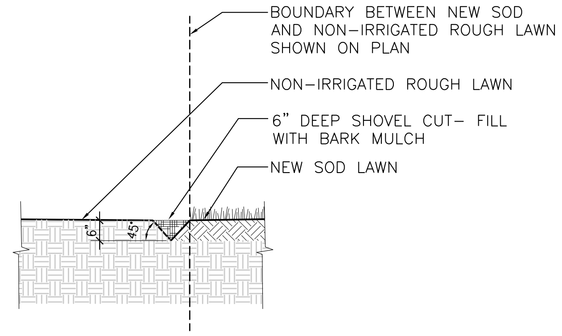

1

SHOVEL CUT EDGE TREATMENT

SCALE: 1" = 1'–0"

SECTION

Revisions	Date

NOTE: SEE AS-BUILT IRRIGATION DRAWINGS FOR ADDITIONAL INFORMATION

Drawing Title: IRRIGATION PLANS

Approved: Project Director

Project Title: Roseburg National Cemetery Landscape Improvements Project

Location: Roseburg National Cemetery, 913 NW Garden Valley Blvd., Roseburg, Oregon 97471

Date: 03-16-2015 | Checked: CS | Drawn: MLG

Project Number: 902-NRM-FY15-007

Job Number:

Drawing Number: L-3

Dwg. 3 of 3

National Cemetery Administration
Memorial Service Network V

Department of Veterans Affairs