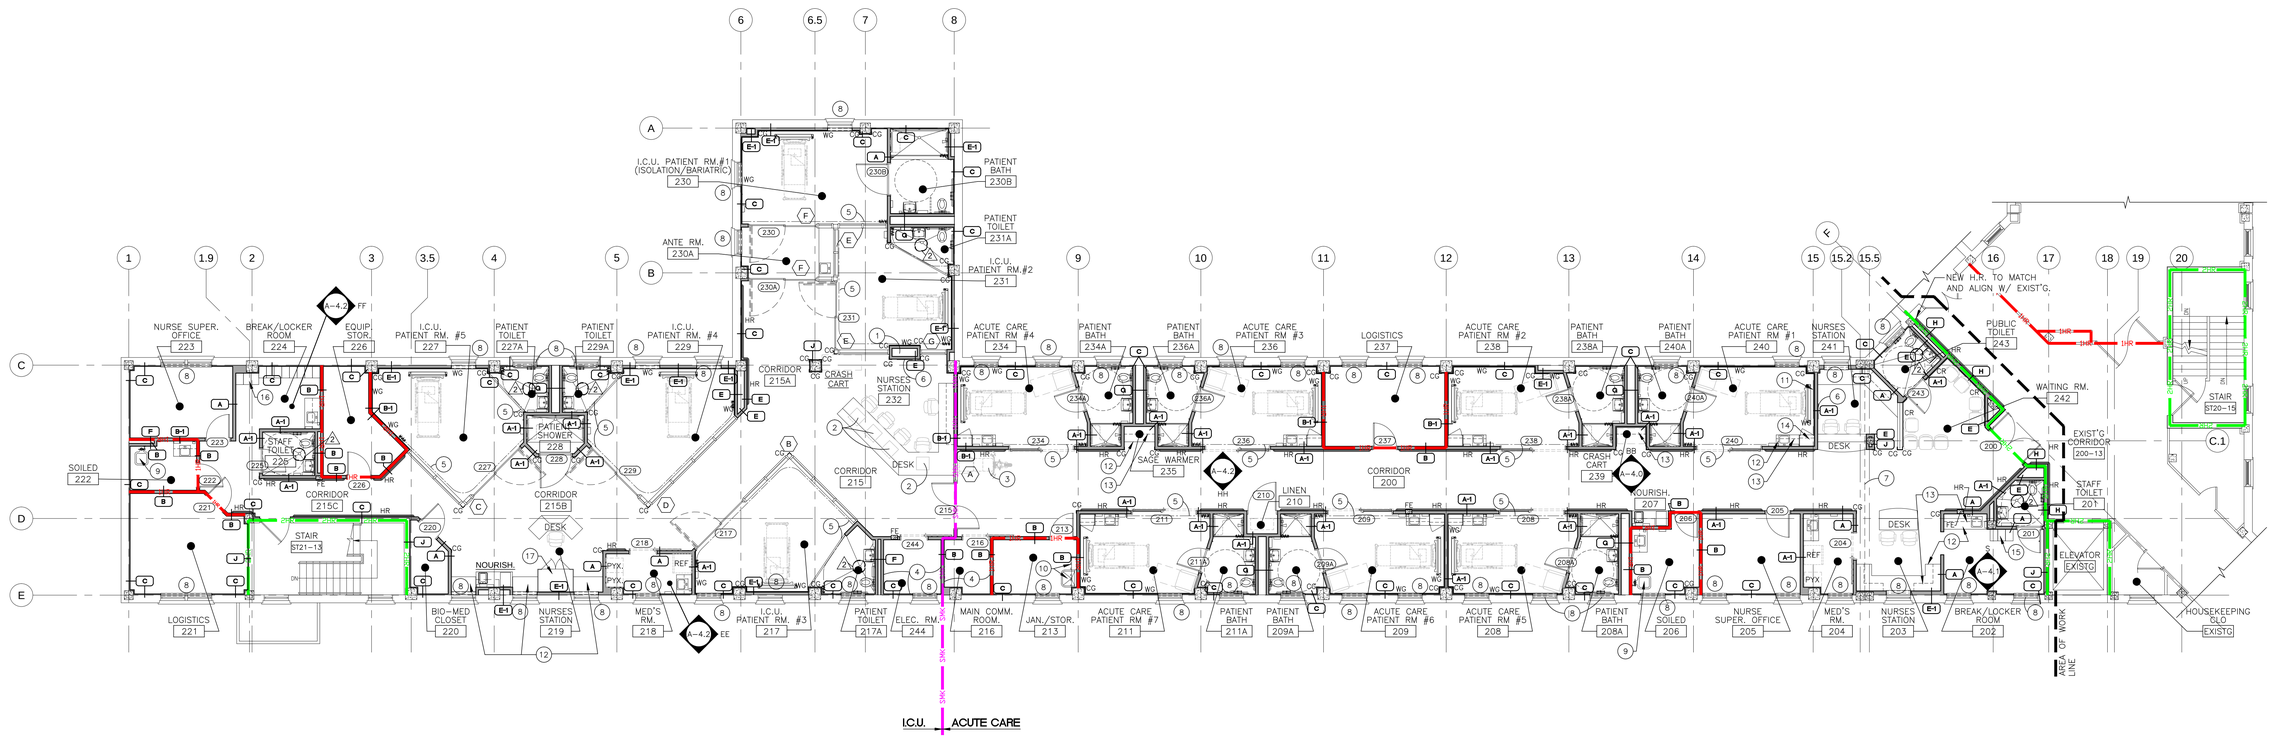

REFERENCED

ARCHITECTURAL SECOND FLOOR PLAN - NEW

1 A-1.1 — 1/8" = 1'-0"

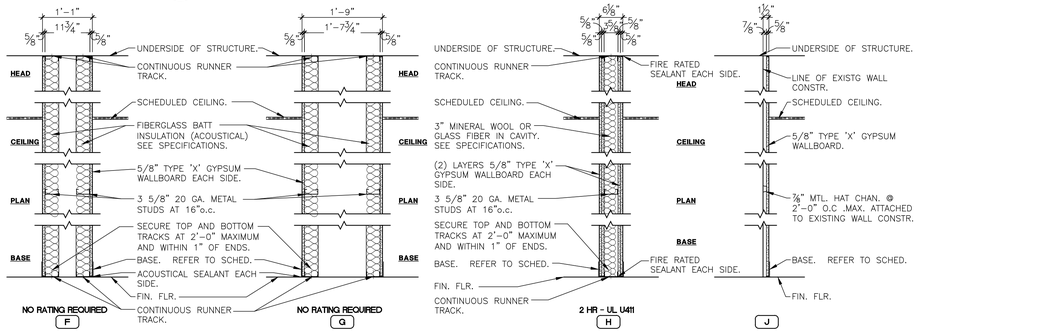

A NO BATT INSULATION
A-1 WITH BATT INSULATION
B NO BATT INSULATION
B-1 WITH BATT INSULATION
D NO BATT INSULATION
D-1 WITH BATT INSULATION
E NO SPRAY FOAM INSULATION
E-1 WITH SPRAY FOAM INSULATION

WALL TYPES

3/4" = 1'-0"

KEYED NOTES

1. FIELD VERIFY CHILLED WATER LOCATION WITH ARCHITECT AND THE VA'S C.O.R. BEFORE CONSTRUCTION OF THE NEW CHASE.
2. RECESSED COMPUTER MONITORS. REFER TO DETAIL ON SHEET A-5.0.
3. MOBILE CRASH CART.
4. INSTALL ¾" PLYWOOD FROM FLOOR TO 8'-0" A.F.F. IN LIEU OF GYPSUM BOARD FOR MOUNTING EQUIP.
5. CEILING MOUNT CURTAIN TRACK. REFER TO DETAIL G/A-1.4
6. MEDICAL GAS ALARM PANEL.
7. BUILDING EXPANSION JOINT. REFER TO DETAILS ON SHEET A-2.1 FOR COVERS.
8. MIRROR WINDOW FILM APPLIED TO INTERIOR GLAZING ON EXISTING EXTERIOR WINDOWS. REFER TO SPECIFICATIONS.
9. BEDPAN WASHER.
10. JANITOR'S SINK WITH UTILITY SHELF ABOVE. SEE UTILITY SHELF 'U' UNDER TYPICAL MOUNTING HEIGHTS ON SHT. A-4.2.
11. MEDICAL HEADBOARD AND BED LOCATOR. TYPICAL IN ALL PATIENT ROOMS. REFER TO INTERIOR ELEVATIONS.
12. BASE CABINET. REFER TO INTERIOR ELEVATIONS.
13. WALL CABINET. REFER TO INTERIOR ELEVATIONS.
14. WARDROBE CABINET. REFER TO INTERIOR ELEVATIONS.
15. HALF HIGH METAL LOCKERS DOUBLE STACKED. (6 TOTAL)
16. HALF HIGH METAL LOCKERS DOUBLE STACKED. (20 TOTAL)
17. FULL HEIGHT STORAGE CABINET. REFER TO INTERIOR ELEVATIONS.

PARTITION TYPE NOTES

PROVIDE SOUND ATTENUATION BATTING (MINIMUM STC 45) WHERE CALLED FOR. REFER TO WALL TYPE DETAILS AND SPECIFICATIONS.

ALL STUD WALLS SHALL BE 3 5/8" METAL STUD UNLESS OTHERWISE NOTED. CONTRACTOR RESPONSIBLE FOR COORDINATING WALL THICKNESS TO ACCOMMODATE MISC. RECESSED ITEMS (IE: ELEC. PANELS, FEC, EQUIPMENT, ETC).

5/8" CEMENTITIOUSE BOARD SHALL BE USED IN LIEU OF 5/8" TYPE 'X' GYPSUM BOARD ON ALL PLUMBING WALLS WITHIN ALL TOILET ROOMS, SHOWER ROOMS, AND SOILED UTILITY ROOMS.

REFER TO ROOM FINISH SCHEDULE FOR WALL FINISHES.

ALL GYPSUM BOARD TO BE ⅝" TYPE 'X' GYPSUM BOARD.

CONTRACTOR IS RESPONSIBLE FOR ALL NECESSARY BLOCKING IN THE WALLS FOR MOUNTING ACCESSORIES AND EQUIPMENT.

WALL PROTECTION NOTES

CORNER GUARD (CG). REFER TO DETAIL ON SHEET A-2.1 CORNER GUARDS SHALL BE INSTALLED ON OUTSIDE CORNERS IN PUBLIC SPACES WHERE HANDRAILS ARE NOT INSTALLED AND SHALL EXTEND FROM THE TOP OF THE SCHEDULED BASE TO UNDERSIDE OF CEILING. RIGID VINYL SHEET (VS).

HANDRAIL (HR). THE TOP OF THE HANDRAIL SHALL BE MOUNTED AT 2'-10" A.F.F. REFER TO DETAIL A/A-2.1, B/A-2.1, C/A-2.1.

CHAIR RAIL (CR) CENTER OF CHAIR RAIL SHALL BE MOUNTED AT 2'-10" A.F.F. REFER TO DETAIL E/A-2.1.

WAINSCOT (WC) TO BE PLYWOOD WHERE CALLED FOR WITH THE EXCEPTION TO THE RESTROOMS. REFER TO DETAIL ON SHEET A-2.1

GENERAL PLAN NOTES

ALL EXISTING CONSTRUCTION WHICH IS DISTURBED DURING NEW CONSTRUCTION SHALL BE REPAIRED AS REQUIRED TO MATCH ADJACENT MATERIALS FOLLOWING COMPLETION OF NEW CONSTRUCTION. THE WORK SITE SHALL REMAIN IN THE SAME, AND/OR IMPROVED CONDITION AS THAT PRIOR TO PROCEEDING WITH CONSTRUCTION.

ALL FLOORS WITH FLOOR DRAINS SHALL SLOPE TO FLOOR DRAINS FOR POSITIVE DRAINAGE. COORDINATE WITH PLUMBING DRAWINGS.

PATCH AND REPAIR EXISTING FLOOR AS REQUIRED AT REMOVED SANITARY LINES.

WHERE EXISTING OPENINGS IN FLOORS REMAIN FROM REMOVAL OR DUCTS, PIPING ETC., FORM AND FILL WITH CONCRETE TO MATCH EXISTING FLOOR ELEVATION. REFER TO DETAILS ON SHEET A-2.0.

FURNISHINGS SUCH AS CHAIRS AND BEDS SHOWN SCREENED OR DASHED ARE NOT PART OF THE CONTRACT.

REFER TO SHEETS A-3.0 AND A-3.1 FOR ENLARGED PLANS AND NOTES FOR PATIENT ROOMS.

APPLY MIRROR WINDOW FILM TO INTERIOR GLAZING OF ALL EXISTING EXTERIOR WINDOWS. REFER TO SPECIFICATIONS FOR FILM INFORMATION AND MANUFACTURE.

ALL EXISTING EXTERIOR WINDOWS TO RECEIVE NEW FABRIC WINDOW SHADES. REFER TO SPECS.

PLAN LEGEND

- AREA OF RENOVATION
- EXISTING WALL TO REMAIN.
- EXISTING DOOR, FRAME, AND HARDWARE TO REMAIN.
- NEW WALL CONSTRUCTION
- NEW DOOR, FRAME, AND HARDWARE

STATE OF GEORGIA — JAMES K. DEANE — CERTIFICATE NO. 17170 — REGISTERED ARCHITECT

FIRE AND SMOKE WALL LEGEND

1HR 1HR 1HR 1HR	FIRE WALL–1HR
2HR 2HR 2HR 2HR	FIRE WALL–2HR
SMK SMK SMK SMK	SMOKE WALL–1HR

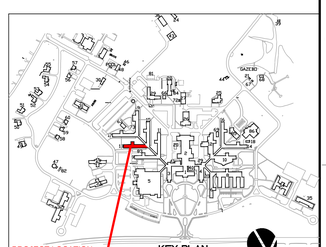

KEY PLAN N.T.S.

REFERENCED

CONSTRUCTION DOCUMENTS - 100% SUBMISSION

Revisions	Date
1 REVIEW REVISIONS	02/25/15
2 ADDENDUM ISSUE	03/19/15

ARCHITECT AND CONSULTANTS:

DEANE + STROLLO, LLC
718 Virginia Drive
Orlando, FL. 32803
T: (407) 423-5355 F: (407) 422-5994

MOSES & ASSOCIATES
2209 NW 40th Ter. Ste. A
Gainesville, FL. 32605
T: (352) 372-1911 F: (352) 372-0186

DEPARTMENT OF VETERAN AFFAIRS
ENGINEERING SERVICE
ENGINEERING PLANNING AND ANALYSIS

Approved:
Engineering Asst. Chief
Engineering Maint. And Oper.
Engineering Equipment Manager
Engineering Health & Safety
Engineering Planning & Analysis
C.O.R.

Drawing Title: SECOND FLOOR PLAN - ARCHITECTURAL
Project Title: RENOVATE 13B FOR ACUTE CARE AND INTENSIVE CARE UNIT
Approved: Chief, Engineering Service: –
Approved: Service Director: –
Building Number: 13B
Checked: JS,KS
Drawn: GC
Location: 1826 VETERANS BLVD. - DUBLIN, GA 31021
Date: JANUARY 30, 2015
Project No.: 557-14-105
DRAWING NO.: A-1.1R
Dwg. 6 OF 60

Engineering Service — VA U.S. Department of Veterans Affairs

VA FORM 08-6231, DEC 1989