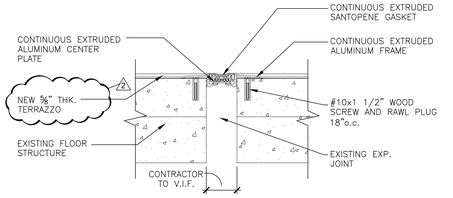

N A-2.1 **FLR. EXP. JOINT COVER DTL.** 3" = 1'-0"

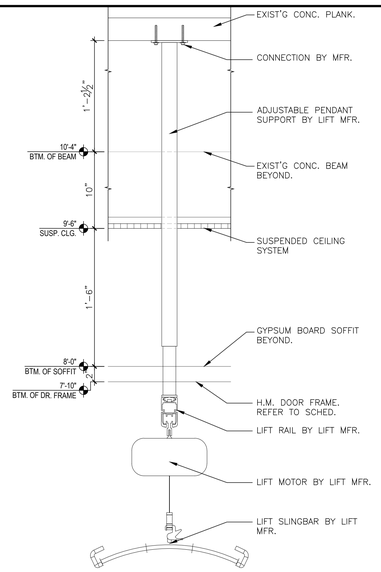

P A-2.1 **PATIENT LIFT MOUNT DTL.** 1 1/2" = 1'-0"

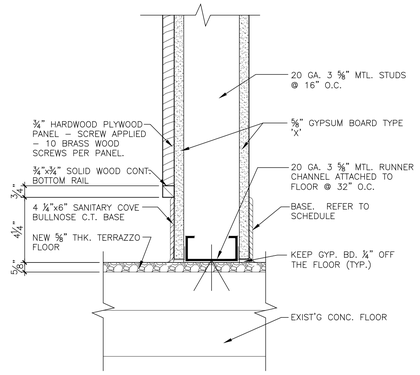

Q A-2.1 **C.T. BASE DTL.** 3" = 1'-0"

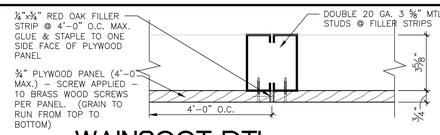

S A-2.1 **WAINSCOT DTL.** 3" = 1'-0"

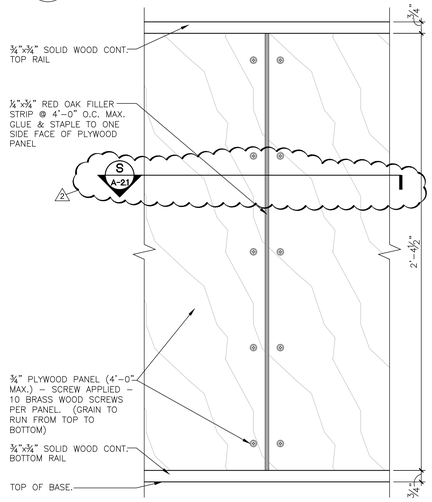

R A-2.1 **WAINSCOT DTL.** 3" = 1'-0"

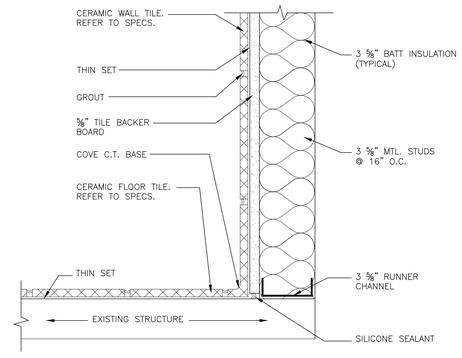

H A-2.1 **CERAMIC TILE FLR TO WALL DTL.** 3" = 1'-0"

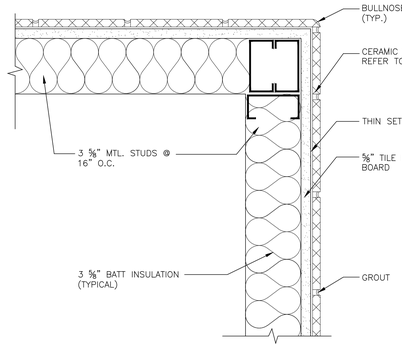

J A-2.1 **OUTSIDE CORNER BULLNOSE CERAMIC TILE DTL.** 3" = 1'-0"

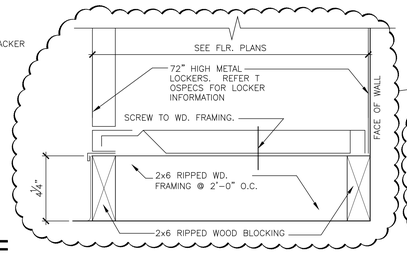

K A-2.1 **LOCKER BASE DTL.** 3" = 1'-0"

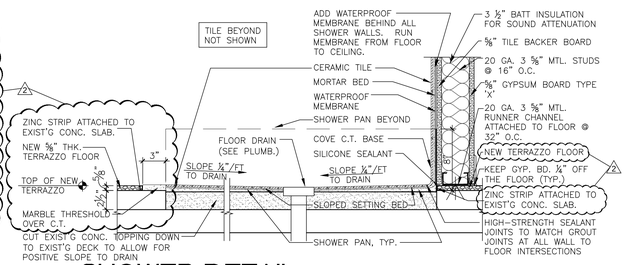

L A-2.1 **SHOWER DETAIL** 1 1/2" = 1'-0"

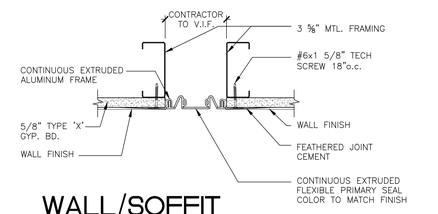

M A-2.1 **WALL/SOFFIT EXP. JOINT COVER DTL.** 3" = 1'-0"

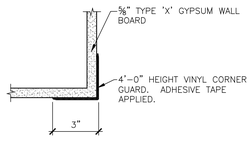

G A-2.1 **CORNER GUARD DTL.** 3" = 1'-0"

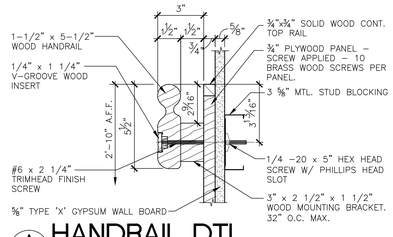

A A-2.1 **HANDRAIL DTL.** 3" = 1'-0"

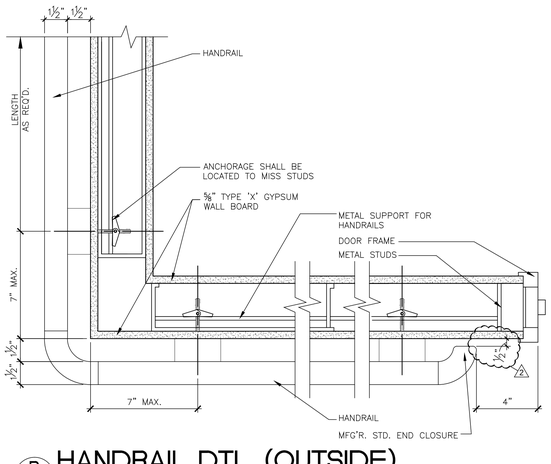

B A-2.1 **HANDRAIL DTL. (OUTSIDE)** 3" = 1'-0"

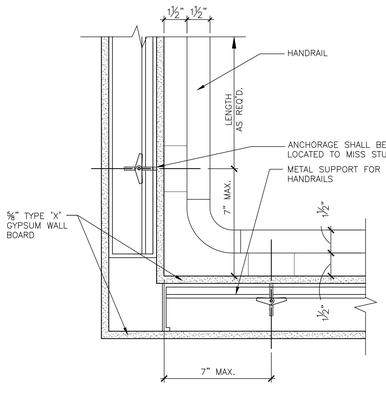

C A-2.1 **HANDRAIL DTL. (INSIDE)** 3" = 1'-0"

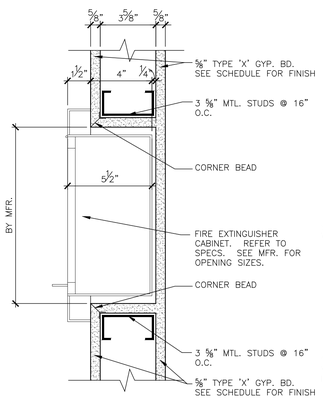

D A-2.1 **FIRE EXT. CAB DTL.** 3" = 1'-0"

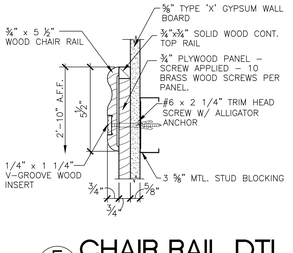

E A-2.1 **CHAIR RAIL DTL.** 3" = 1'-0"

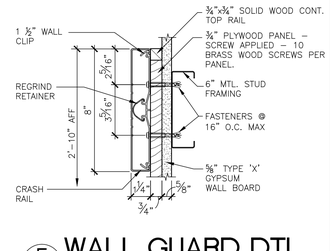

F A-2.1 **WALL GUARD DTL.** 3" = 1'-0"

CONSTRUCTION DOCUMENTS - 100% SUBMISSION

Revisions	Date
1 REVIEW REVISIONS	02/25/15
2 ADDENDUM ISSUE	03/19/15

ARCHITECT AND CONSULTANTS:

DEANE + STROLLO, LLC
718 Virginia Drive
Orlando, FL. 32803
T: (407) 423-5355 F: (407) 422-5994

MOSES & ASSOCIATES
2209 NW 40th Ter. Ste. A
Gainesville, FL. 32605
T: (352) 372-1911 F: (352) 372-0186

DEPARTMENT OF VETERAN AFFAIRS
ENGINEERING SERVICE
ENGINEERING PLANNING AND ANALYSIS

Approved:
Engineering Asst. Chief
Engineering Maint. And Oper.
Engineering Equipment Manager
Engineering Health & Safety
Engineering Planning & Analysis
C.O.R.

Drawing Title: SECTIONS AND DETAILS
Project Title: RENOVATE 13B FOR ACUTE CARE AND INTENSIVE CARE UNIT
Date: JANUARY 30, 2015
Project No.: 557-14-105
Approved: Chief, Engineering Service: –
Building Number: 13B
Checked: JS,KS
Drawn: GC
DRAWING NO.: A-2.1R
Approved: Service Director: –
Location: 1826 VETERANS BLVD. - DUBLIN, GA 31021
Dwg. 11 Of 60

Engineering Service
VA U.S. Department of Veterans Affairs

VA FORM 08-6231, DEC 1989