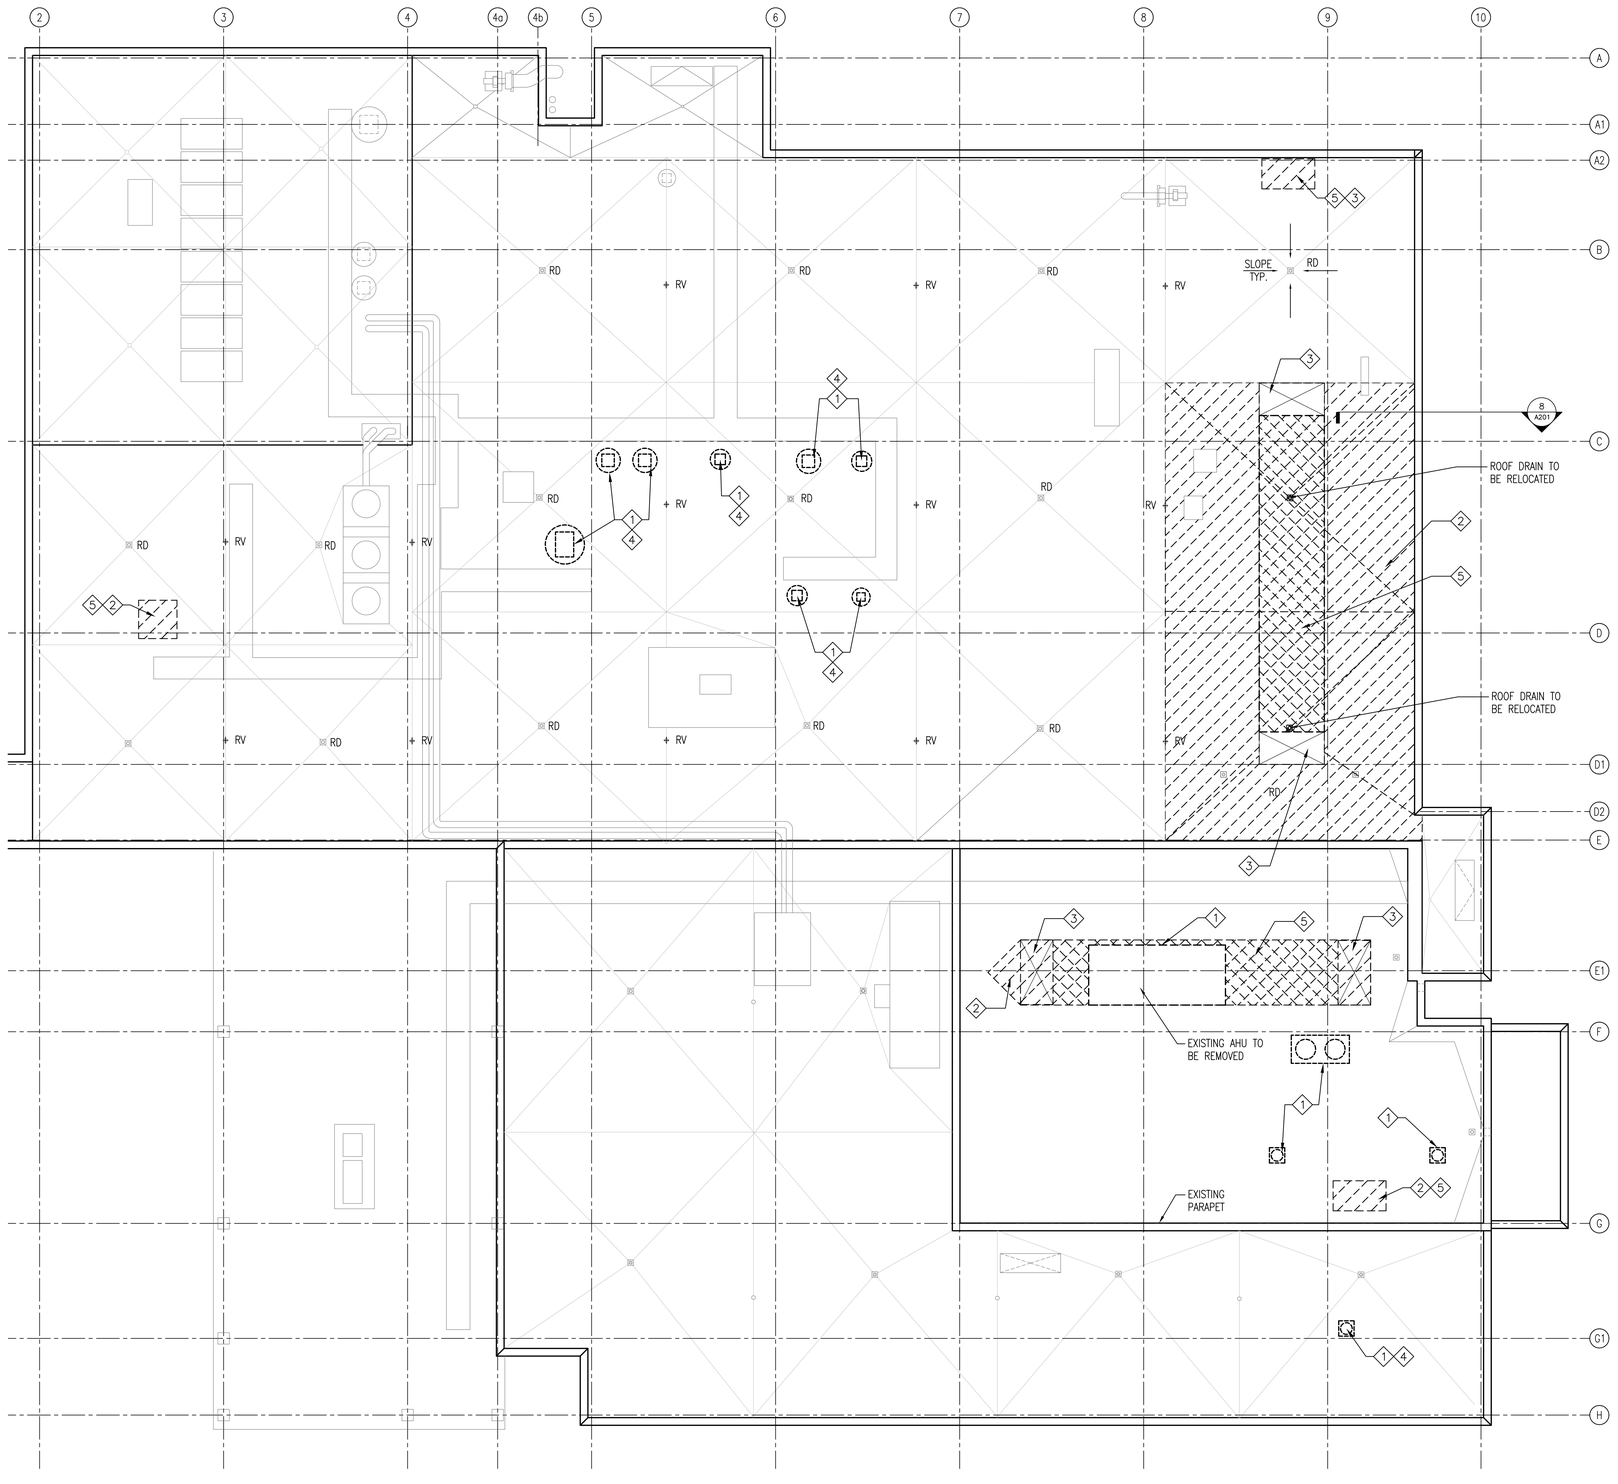

1 AD131 ROOF DEMOLITION PLAN
1/8" = 1'-0"

GENERAL DEMOLITION NOTES

1. SEE MECHANICAL, ELECTRICAL, PLUMBING, AND FIRE PROTECTION DRAWINGS FOR DEMOLITION OF MECHANICAL, ELECTRICAL, PLUMBING, AND FIRE PROTECTION ITEMS AND SYSTEMS.
2. CONTRACTOR SHALL REFER TO HAZARDOUS MATERIAL ABATEMENT PLAN PRIOR TO PERFORMING ARCHITECTURAL OR MECHANICAL RENOVATION OR DEMOLITION WORK TO DETERMINE IF ASBESTOS, LEAD, PCBS, BATTERIES, OR MERCURY IN FLUORESCENT BULBS WILL BE DISTURBED. ABATEMENT CONTRACTOR SHALL REMOVE ALL HAZARDOUS MATERIALS PRIOR TO GENERAL ARCHITECTURAL AND MECHANICAL RENOVATION AND DEMOLITION WORK.
3. ANY EXISTING SIGNAGE REMOVED SHALL BE TURNED OVER TO COR.

ROOF DEMOLITION KEY PLAN NOTES

1. SEE MECHANICAL & PLUMBING DRAWINGS FOR EXTENT OF DEMOLITION OF EXISTING MECHANICAL & PLUMBING EQUIPMENT.
2. INDICATES AREA OF DEMOLITION OF EXISTING MEMBRANE ROOFING FOR INSTALLATION OF NEW MEMBRANE ROOFING AND ADDITIONAL ROOF INSULATION AS SHOWN ON DRAWING SHEET A131.
3. PROVIDE OPENING IN EXISTING ROOF AS DETAILED FOR INSTALLATION OF NEW HVAC DUCTS. SEE MECHANICAL DRAWINGS FOR DUCT SIZE. LOCATION OF DUCTS SHOWN IN THE DRAWINGS IS DIAGRAMMATIC TO INDICATE DESIGN INTENT ONLY. ACTUAL LOCATION OF OPENINGS SHOULD BE FIELD VERIFIED BY CONTRACTOR AND DUCT SHOP DRAWINGS REVIEWED AND APPROVED BEFORE ANY DEMOLITION WORK IS BEGUN. OPENINGS SHOULD NOT REQUIRE CUTTING OF CONCRETE JOISTS OR BRIDGING BETWEEN JOISTS. IF EXISTING CONDITIONS REQUIRE CUTTING OR REMOVAL OF ANYTHING OTHER THAN THE EXISTING CONCRETE SLAB AND CONCRETE TOPPING, NOTIFY COR IMMEDIATELY. COORDINATE WITH STRUCTURAL DRAWINGS.
4. EXISTING CURB CONSTRUCTION TO REMAIN. SEE DETAIL 4/A504.
5. INDICATES AREA OF EXISTING MEMBRANE ROOFING AND ROOF INSULATION TO BE REMOVED FOR INSTALLATION OF NEW MECHANICAL EQUIPMENT.

DEMOLITION PLAN LEGEND

- EXISTING CONSTRUCTION TO REMAIN
- EXISTING CONSTRUCTION TO BE REMOVED
- # DEMOLITION KEY NOTE
- RD EXISTING ROOF DRAIN
- RV EXISTING RIDGE VENT
- AREA OF EXISTING MEMBRANE DEMOLITION

KEY PLAN
N.T.S.

0' 4' 8' 16' 24'
SCALE: 1/8"=1'-0"

PLAN NORTH

FINAL SUBMITTAL

CONSULTANTS:

ALAN JACKSON TOLAND REGISTERED ARCHITECT No. 8509 NORTH CAROLINA ATLANTA, GEORGIA

ARCHITECT:
TOLAND MIZELL MOLNAR
435 Spence Drive
Salisbury, NC 28144
704.762.9652

Drawing Title: ROOF DEMOLITION PLAN
Approved: Project Director

Project Title: RENOVATE / EXPAND SURGICAL SUITE
Location: FAYETTEVILLE, NC
Date: 08-22-2014 Checked: Drawn:

Project Number: 565-13-105
Building Number: 1
Drawing Number: AD131
Dwg. XX of

OFFICE OF CONSTRUCTION AND FACILITIES MANAGEMENT
Department of Veterans Affairs

Revisions: Date

VA FORM 08-6231

Plotted By:
Plotted Date: October 10, 2014 - 10:39am