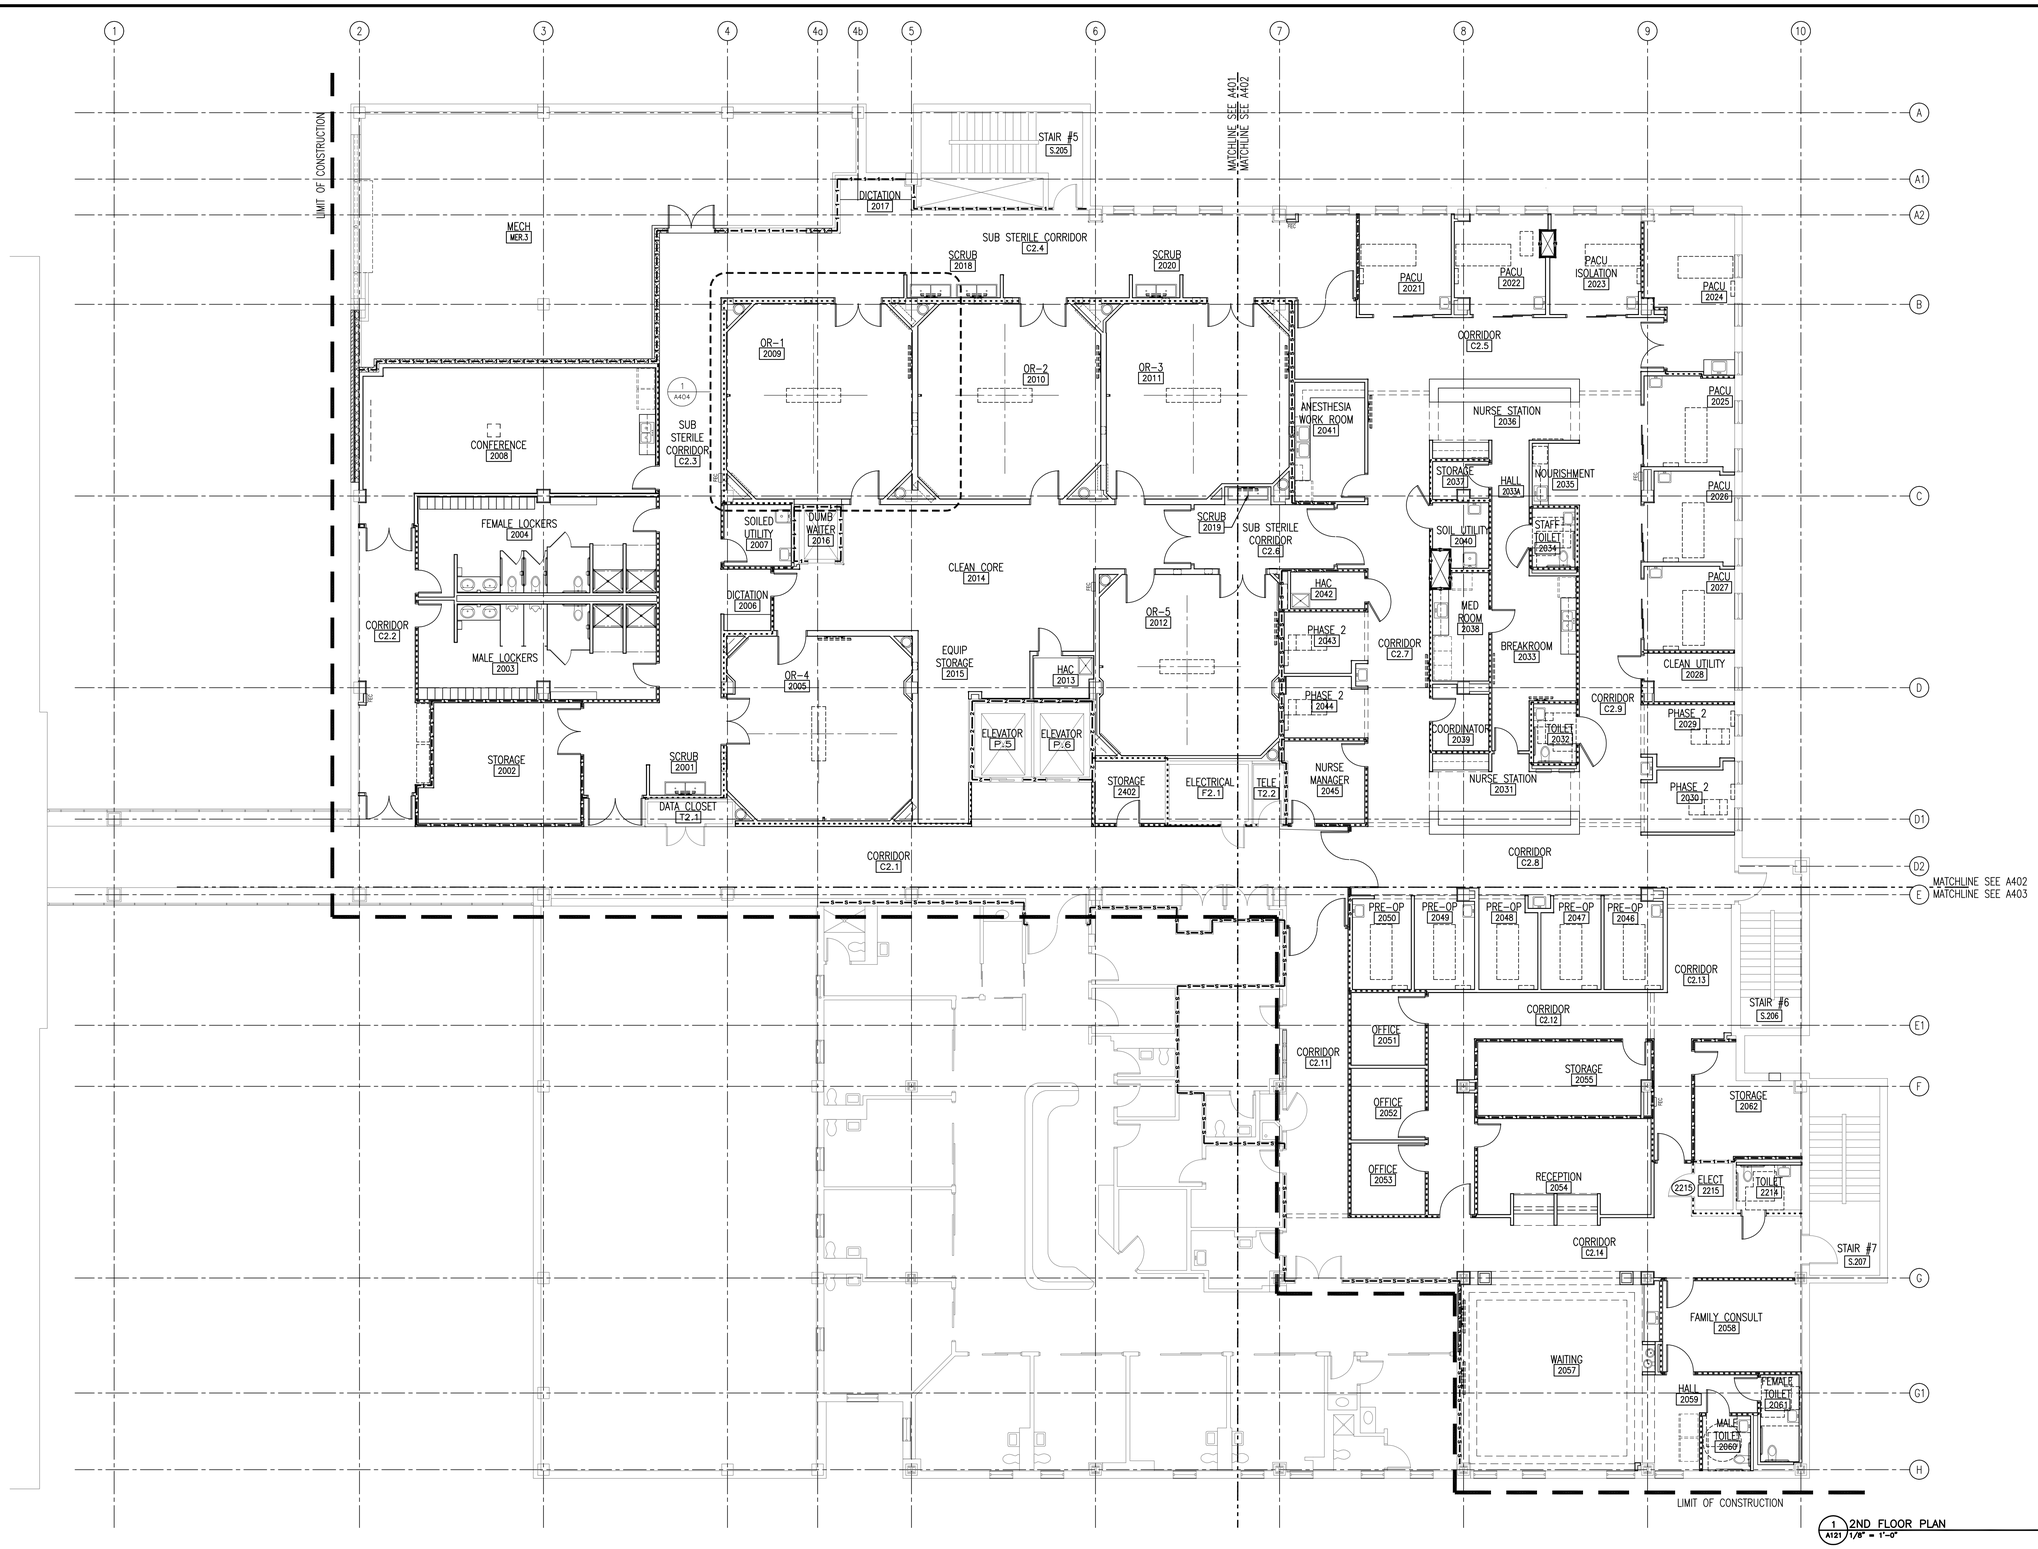

1 A121 2ND FLOOR PLAN
1/8" = 1'-0"

KEY PLAN
N.T.S.

0' 4' 8' 16' 24'
SCALE: 1/8"=1'-0"
PLAN NORTH

FINAL SUBMITTAL

Revisions:	Date

CONSULTANTS:

ALAN JACKSON TOLAND REGISTERED ARCHITECT No. 8509 NORTH CAROLINA ATLANTA GEORGIA

ARCHITECT:
TOLAND MIZELL MOLNAR
435 Spence Drive
Salisbury, NC 28144
704.762.9652

Drawing Title: SECOND FLOOR PLAN

Approved: Project Director

Project Title: RENOVATE / EXPAND SURGICAL SUITE

Location: FAYETTEVILLE, NC

Date: 08-22-2014 | Checked: | Drawn:

Project Number: 565-13-105

Building Number: 1

Drawing Number: A121

Dwg. XX of

OFFICE OF CONSTRUCTION AND FACILITIES MANAGEMENT

Department of Veterans Affairs

VA FORM 08-6231

Drawing File: L:\Projects\565-13-105 Fayetteville VAMC Expand Surgical Suite\Drawings\Working Drawings\565-13-105 A121.dwg
Plotted By: Odom
Plotted Date: Sep 10, 2014 - 10:46am