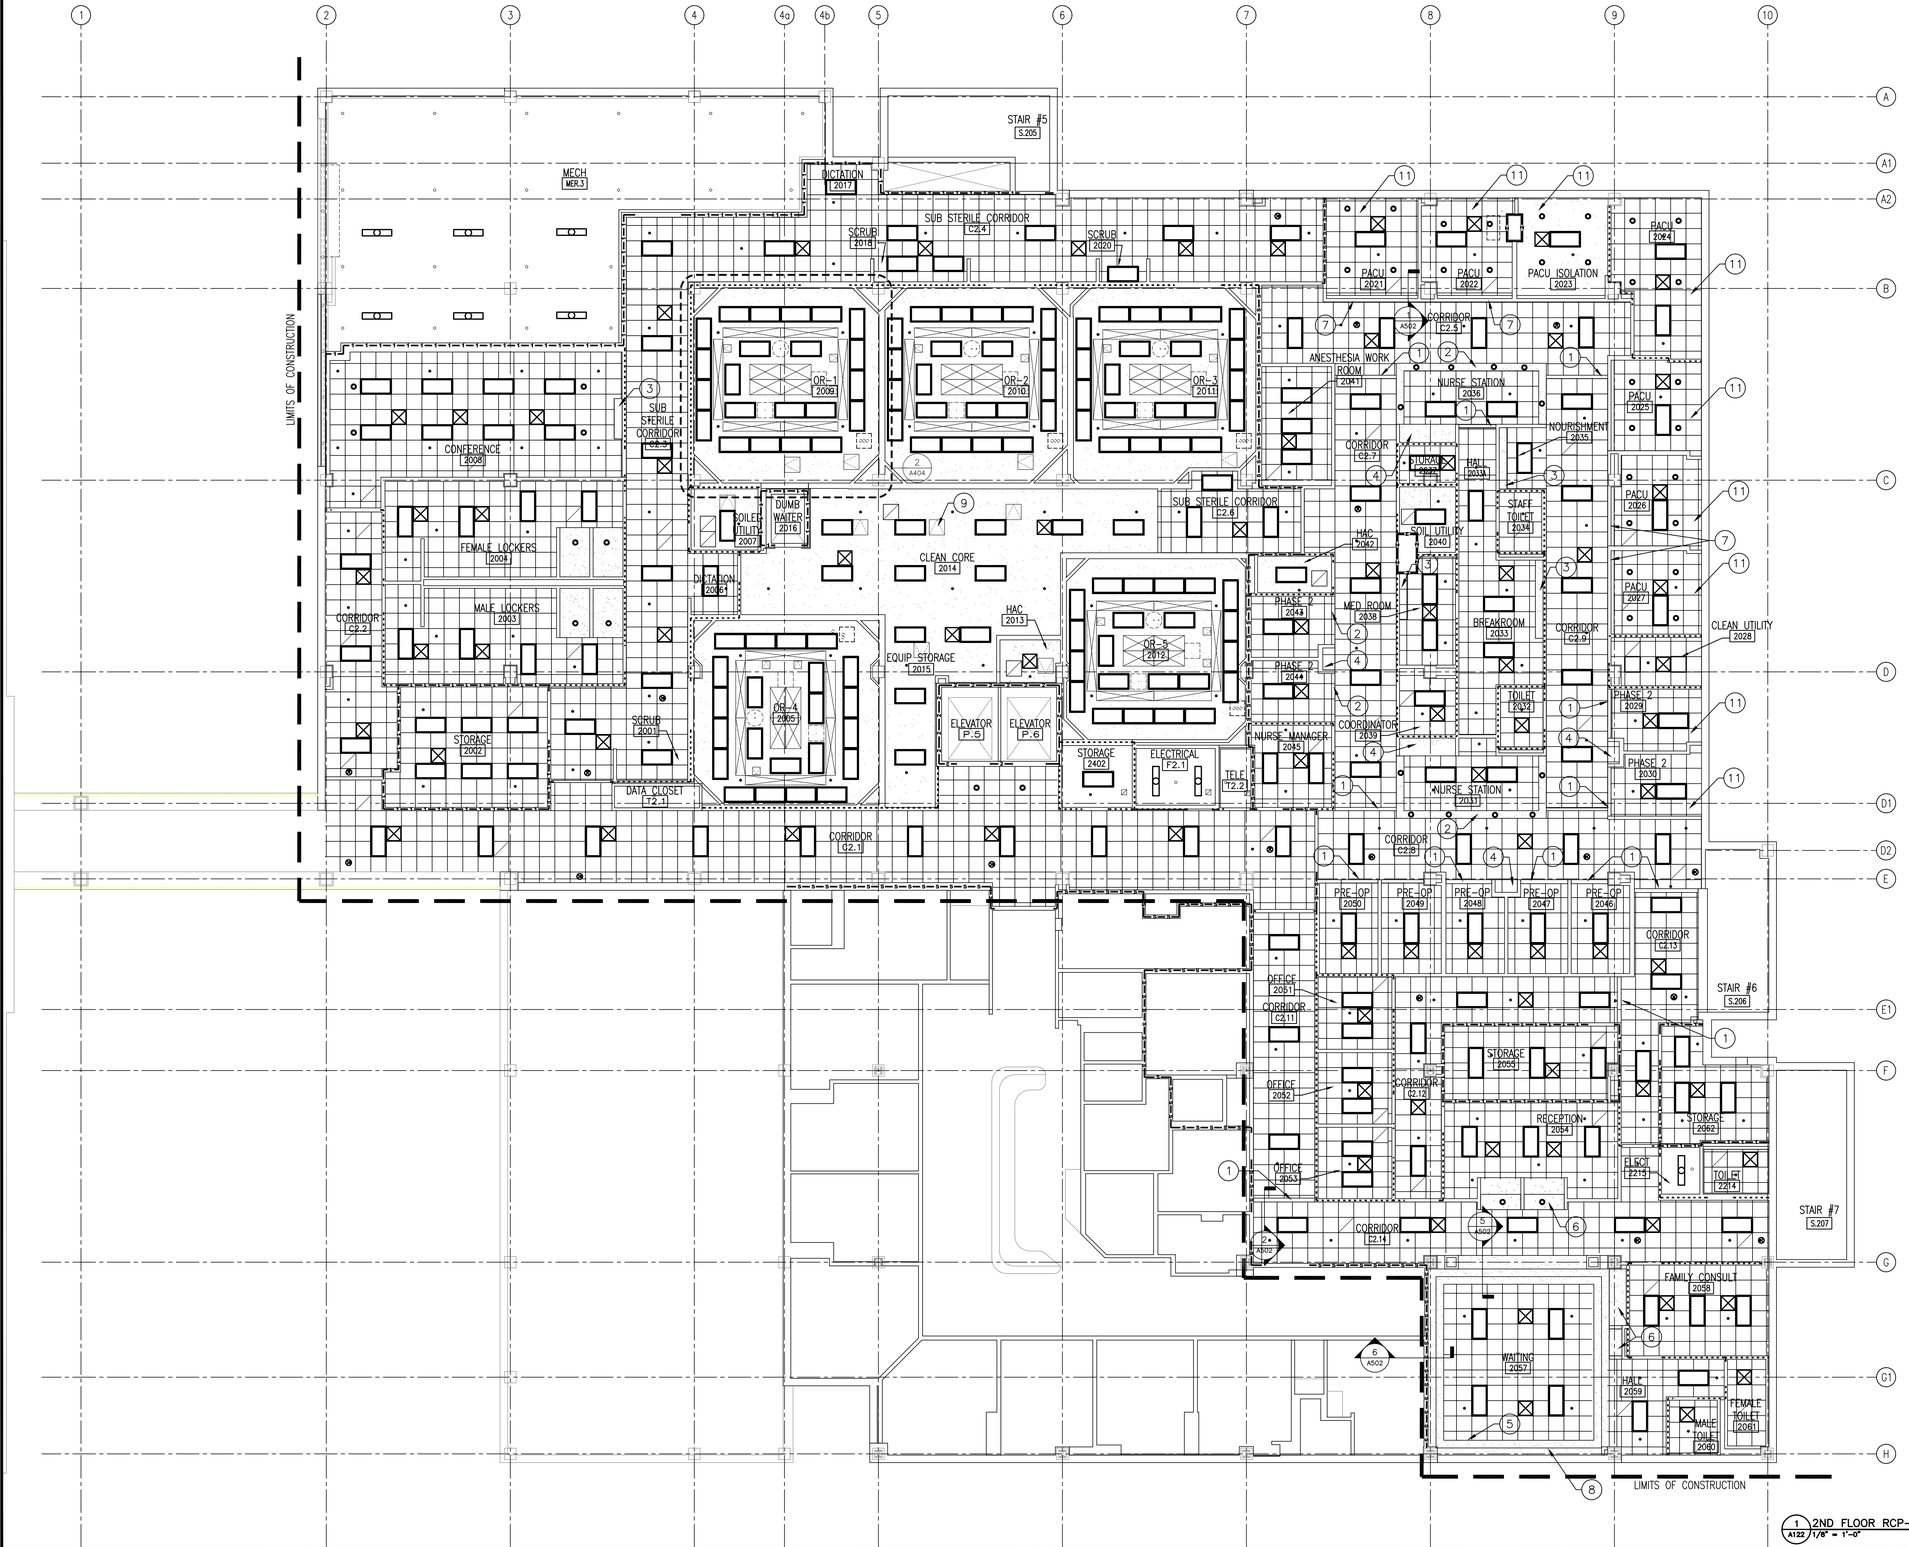

1 A122 2ND FLOOR RCP–NEW WORK 1/8" = 1'-0"

SECOND FLOOR RCP KEY NOTES

1. GYP. BOARD BULKHEAD BOTTOM ELEVATION 2" BELOW LOWEST ADJACENT CEILING. SEE 2/A502.
2. GYP. BOARD BULKHEAD AT 7'-0" AFF. SEE 4/A502.
3. GYP. BOARD BULKHEAD AT WALL CABINET. SEE 3/A502.
4. GYP. BOARD BULKHEAD SOFFIT AT 7'-0" AFF.
5. EDGE OF LIGHT COVE.
6. GYP. BOARD SOFFIT AT 8'-0" AFF.
7. 10" WIDE BULKHEAD OVER DOOR. SEE 1/A502.
8. FACE OF WALL ABOVE LIGHT COVE.
9. 24x24 CEILING ACCESS PANEL. SEE MECHANICAL AND PLUMBING DRAWINGS.
10. CEILING ACCESS PANEL. SEE MECHANICAL AND PLUMBING DRAWINGS.
11. PATIENT LIFT SYSTEM TO BE FURNISHED AND INSTALLED BY OTHERS. CONTRACTOR TO COORDINATE WITH COR BEFORE INSTALLATION OF HVAC DUCTS, PIPING AND SPRINKLER PIPING.

REFLECTED CEILING PLAN LEGEND

- LINEAR LED LIGHT FIXTURE
- DOWNLIGHT – SEE ELECTRICAL
- EXIT SIGN WITH DIRECTION ARROW(S)
- SPRINKLER HEAD – SEE FIRE PROTECTION
- UPRIGHT SPRINKLER HEAD – SEE FIRE PROTECTION
- SUPPLY / RETURN GRILLE – SEE MECHANICAL
- LINEAR DIFFUSER
- ACCESS PANEL
- ACOUSTICAL TILE (AT) GRID
- NEW GYP BD CEILING/SOFFIT
- TRACK FOR PATIENT LIFT (BY OTHERS)
- CUBICLE CURTAIN TRACK

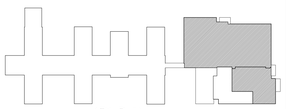

KEY PLAN
N.T.S.

0' 4' 8' 16' 24'
SCALE: 1/8"=1'-0"

PLAN NORTH

FINAL SUBMITTAL

Revisions:	Date

CONSULTANTS:

ALAN JACKSON TOLAND REGISTERED ARCHITECT No. 8509 NORTH CAROLINA ATLANTA, GEORGIA

ARCHITECT:

TOLAND MIZELL MOLNAR
435 Spence Drive
Salisbury, NC 28144
704.762.9652

Drawing Title: SECOND FLOOR RCP

Approved: Project Director

Project Title: RENOVATE / EXPAND SURGICAL SUITE

Location: FAYETTEVILLE, NC

Date: 08-22-2014 | Checked: | Drawn:

Project Number: 565-13-105

Building Number: 1

Drawing Number: A122

Dwg. XX of

OFFICE OF CONSTRUCTION AND FACILITIES MANAGEMENT

Department of Veterans Affairs

VA FORM 08-6231