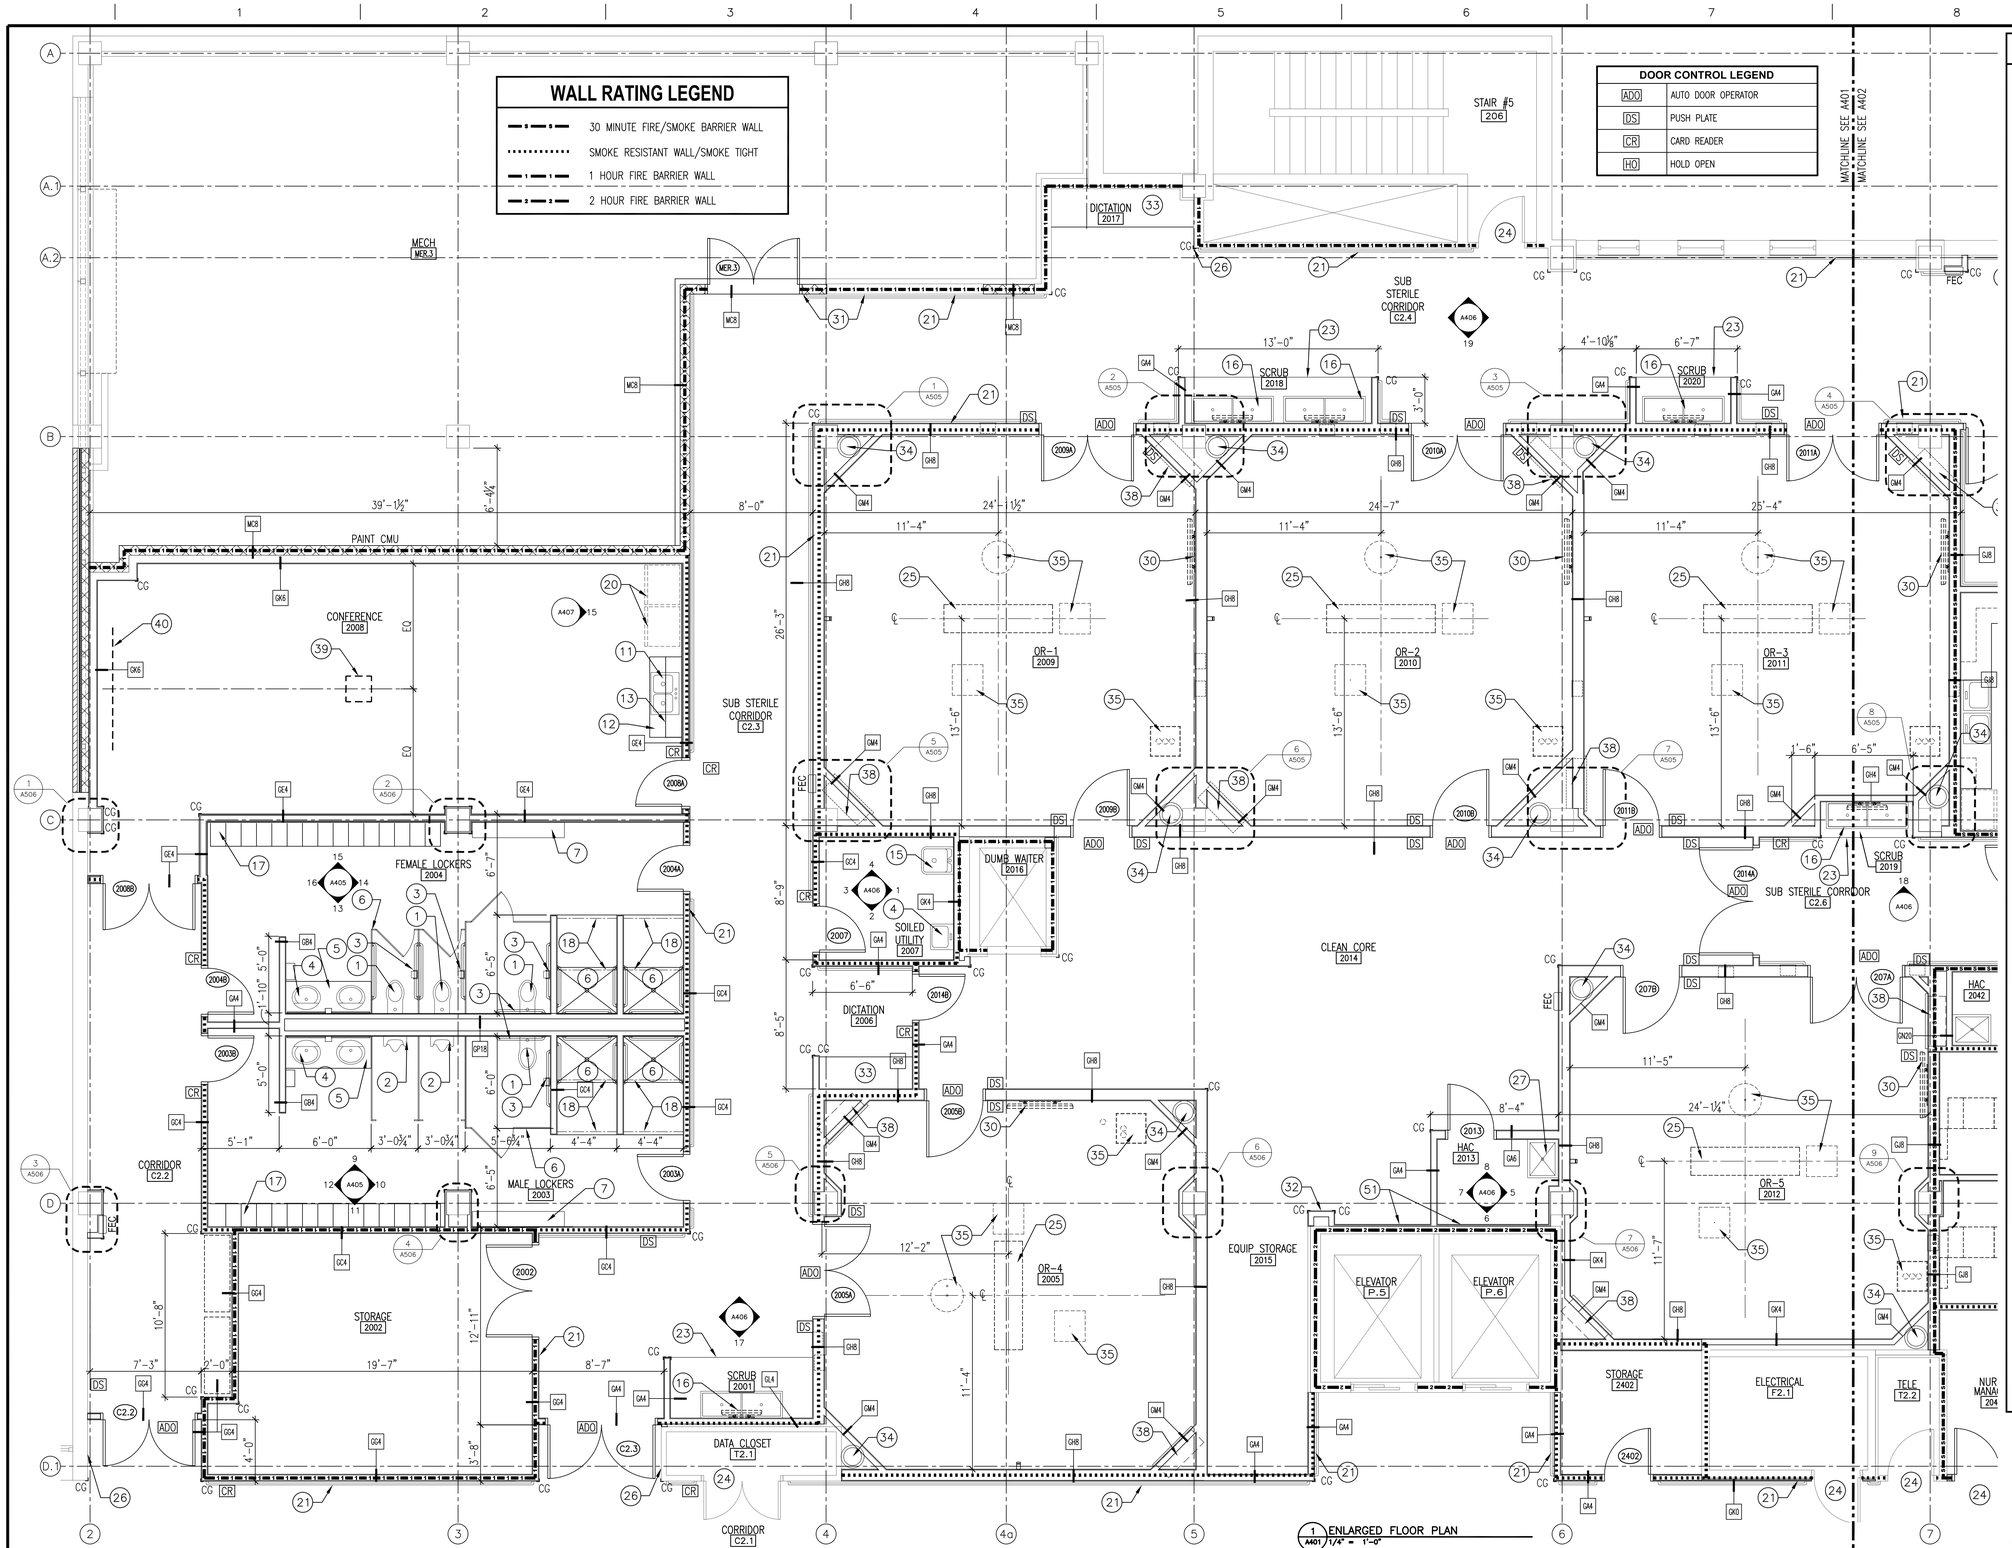

SECOND FLOOR PLAN KEY NOTES

1. WATER CLOSET.
2. URINAL.
3. GRAB BAR.
4. LAVATORY.
5. LAVATORY COUNTER.
6. TOILET PARTITIONS.
7. LOCKER BENCH.
8. SINK, SINGLE BOWL.
9. VENDING MACHINES BY OTHERS.
10. ELECTRIC WATER COOLER.
11. STAINLESS STEEL SINK, DOUBLE BOWL.
12. BASE CABINETS.
13. WALL CABINETS.
14. CUBICLE CURTAIN TRACK ABOVE.
15. CLINICAL SERVICE SINK.
16. SCRUB SINK. REFER TO PLUMBING DWG.
17. LOCKERS.
18. SHOWER CURTAIN ROD
19. ALIGN FINISH SURFACES.
20. REFRIGERATOR. FURNISHED AND INSTALLED BY VA.
21. CRASHRAIL AT 14" AFF. AND HANDRAIL/WALL GUARD AT 36" AFF.
22. MODIFY EXISTING OPENING FOR NEW DOOR AND FRAME.
23. MARBLE SADDLE.
24. CLEAN EXISTING DOOR INDICATED TO REMAIN. REPAINT FRAME AND REFINISH DOOR ON CORRIDOR SIDE.
25. OR TABLE FURNISHED AND INSTALLED BY VA.
26. WHERE EXISTING PARTITION ABUTTING EXISTING WALL TO REMAIN IS REMOVED, REPAIR REMAINING EXISTING WALL TO MATCH ADJACENT SURFACES AND PAINT.
27. SERVICE SINK
28. UNDER COUNTER. REFRIGERATOR, VA FURNISHED, CONTRACTOR INSTALLED
29. WHITE BOARD, DRY ERASE 48"Wx36"H.
30. TV/MONITOR & WALL MOUNTING BRACKET BY OTHERS. PROVIDE BLOCKING IN WALL.
31. ALIGN NEW WALL WITH FACE OF WINDOW JAMB.
32. FUR AROUND PIPING WITH 5/8" GYP. BD. ON 4" METAL STUDS AT 16" O.C.
33. CHARTING COUNTER.
34. MECHANICAL DUCTS. REFER TO MECHANICAL DWGS.
35. LIGHT/EQUIP. BOOM MOUNTING PLATES ABOVE – SEE A/405.
36. FUTURE ELECTRONIC PATIENT STATUS BOARD BY OTHERS. PROVIDE BLOCKING IN WALL 48"W X 36"H. BOTTOM ELEVATION AT 48" AFF.
37. FUTURE ROOM STATUS BOARD BY OTHERS. PROVIDE BLOCKING IN WALL 48"W X 36"H. BOTTOM ELEVATION AT 48" AFF.
38. ISOLATION PANEL – SEE ELECTRICAL DRAWINGS.
39. CEILING MOUNTED OVERHEAD PROJECTOR. MOUNT AND PROJECTOR BY VA. PROVIDE STEEL ANGLE SUPPORT AND MOUNTING PLATE.
40. 96" WIDE, ELECTRONICALLY OPERATED, RECESSED, PROJECTOR SCREEN.
41. PATIENT BED SERVICE WALL.
42. PATIENT GURNEY BY OTHERS.
43. RECLINER CHAIR BY OTHERS.
44. ALIGN NEW PARTITION WITH FACE OF EXISTING.
45. GYP. BOARD BULKHEAD AT 8'-0" AFF.
46. FUTURE PATIENT LIFT.
47. AUTOMATED MEDICATION DISPENSING SYSTEM FURNISHED AND INSTALLED BY VA.
48. NURSE STATION CABINETS.
49. MED GAS ALARM PANELS – SEE PLUMBING DRAWINGS.
50. IV TRACK ABOVE.
51. 5/8" GWB ON 7/8"METAL FURRING CHANNELS TO 4" ABOVE CEILING. APPLIED TO EXISTING COLUMN/WALL SURFACE.

MATCHLINE SEE A402
MATCHLINE SEE A403

Revisions:	Date

CONSULTANTS:

ALAN JACKSON TOLAND REGISTERED ARCHITECT NC 8509 NORTH CAROLINA ATLANTA GEORGIA

ARCHITECT:

TOLAND MIZELL MOLNAR

435 Spence Drive
Salisbury, NC 28144
704.762.9652

Drawing Title: ENLARGED FLOOR PLAN-OPERATING ROOMS

Approved: Project Director

Project Title: RENOVATE / EXPAND SURGICAL SUITE

Location: FAYETTEVILLE, NC

Date: 08-22-2014 | Checked: | Drawn:

Project Number: 565-13-105

Building Number: 1

Drawing Number: A401

Dwg. XX of

FINAL SUBMITTAL

OFFICE OF CONSTRUCTION AND FACILITIES MANAGEMENT

Department of Veterans Affairs

VA FORM 08-6231

Drawing File: L:\Projects\565-13-105 Renovate Expand Surgical Suite Fayetteville NC\Drawings\Architectural\A401 ENLARGED FLOOR PLAN-OPERATING ROOMS.dwg
Plotted by: Dean M.
Plot Date: Sep 10, 2014 – 10:57am