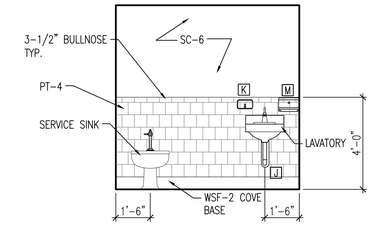

1 A406 SOILED UTILITY RM 2007 – SOUTH WALL
3/8" = 1'-0"

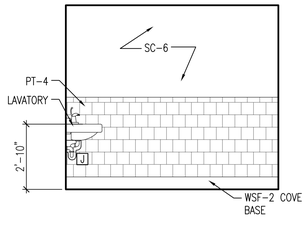

2 A406 SOILED UTILITY RM 2007 – WEST WALL
3/8" = 1'-0"

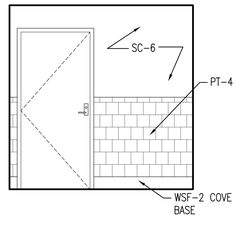

3 A406 SOILED UTILITY RM 2007 –NORTH WALL
3/8" = 1'-0"

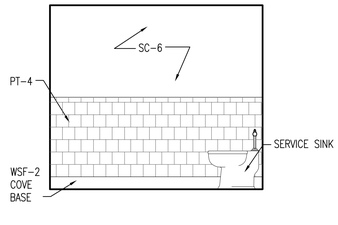

4 A406 SOILED UTILITY RM 2007 – EAST WALL
3/8" = 1'-0"

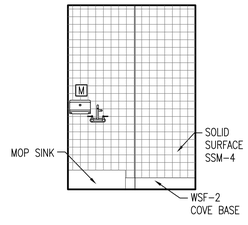

5 A406 HAC RM 2013 – SOUTH WALL
3/8" = 1'-0"

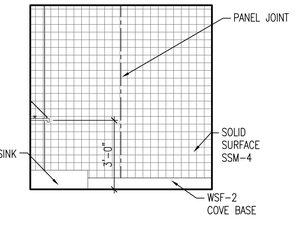

6 A406 HAC RM 2013 – WEST WALL
3/8" = 1'-0"

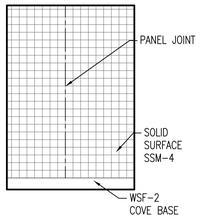

7 A406 HAC RM 2013 – NORTH WALL
3/8" = 1'-0"

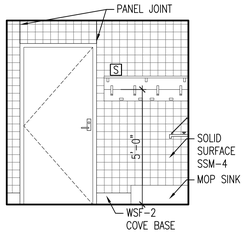

8 A406 HAC RM 2013 – EAST WALL
3/8" = 1'-0"

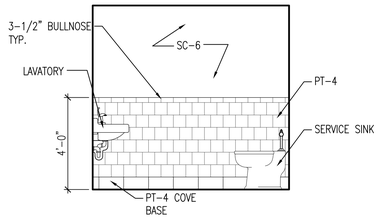

9 A406 SOILED UTILITY RM 2040 – SOUTH WALL
3/8" = 1'-0"

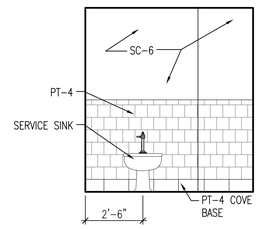

10 A406 SOILED UTILITY RM 2040 – WEST WALL
3/8" = 1'-0"

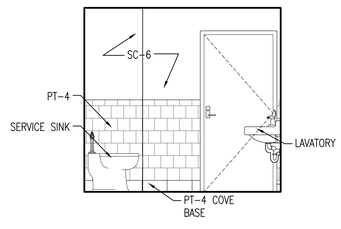

11 A406 SOILED UTILITY RM 2040 – NORTH WALL
3/8" = 1'-0"

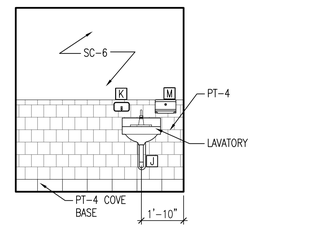

12 A406 SOILED UTILITY RM 2040 – EAST WALL
3/8" = 1'-0"

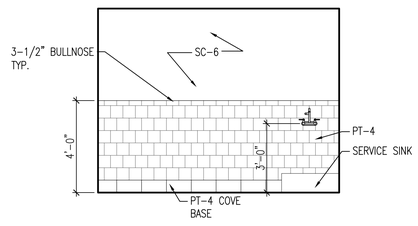

13 A406 HAC RM 2042 – WEST WALL
3/8" = 1'-0"

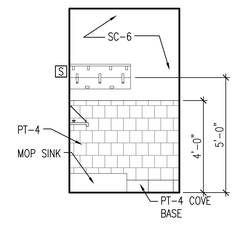

14 A406 HAC RM 2042 – NORTH WALL
3/8" = 1'-0"

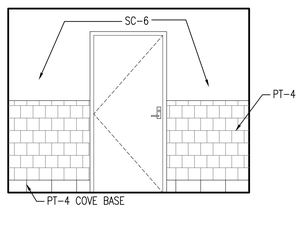

15 A406 HAC RM 2042 – EAST WALL
3/8" = 1'-0"

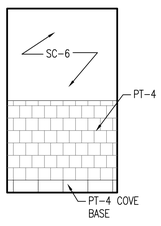

16 A406 HAC RM 2042 – SOUTH WALL
3/8" = 1'-0"

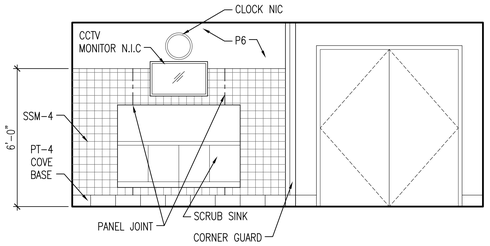

17 A406 SCRUB AREA 2001
3/8" = 1'-0"

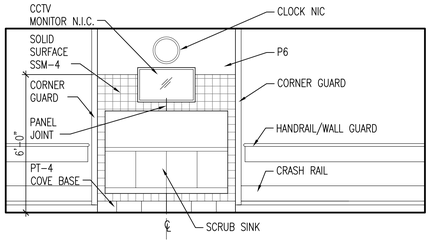

18 A406 ELEVATION AT CORRIDOR (C2.6)
3/8" = 1'-0"

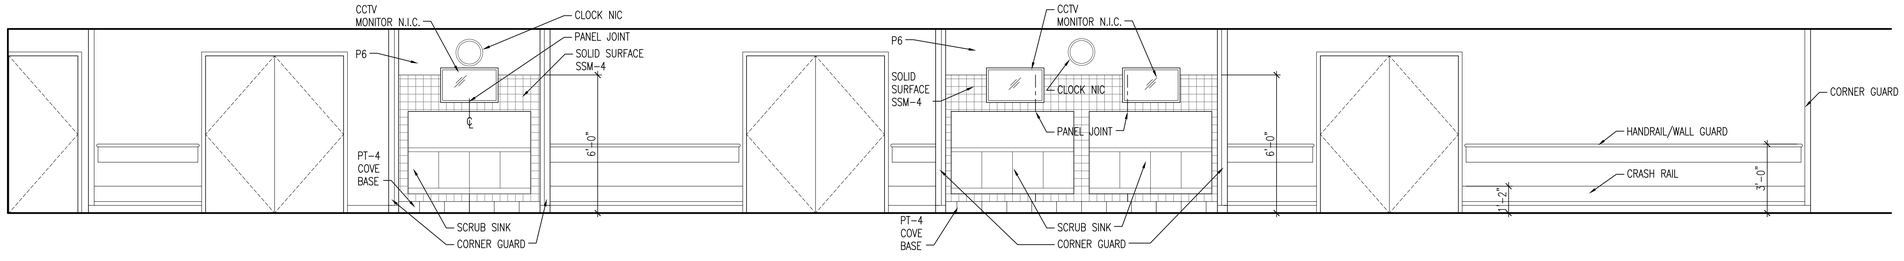

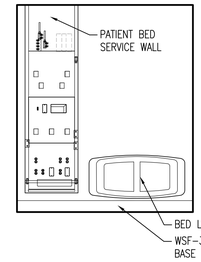

19 A406 ELEVATION AT SUB STERILE SCRUB CORRIDOR (C2.4)
3/8" = 1'-0"

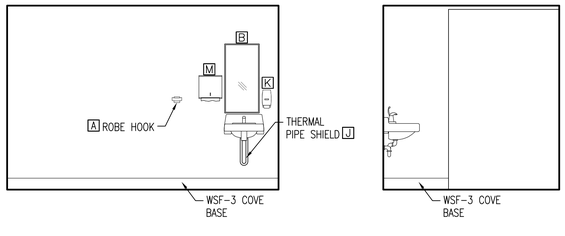

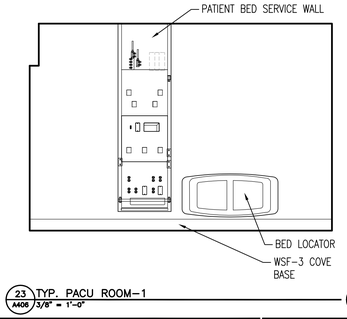

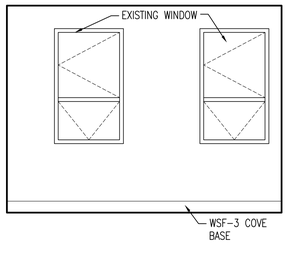

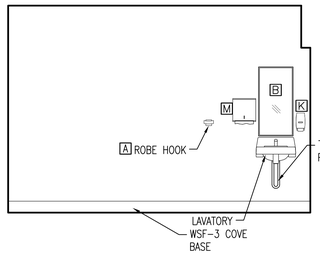

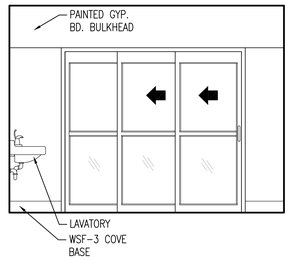

20 A406 TYP. PRE-OP ROOM-1
3/8" = 1'-0"

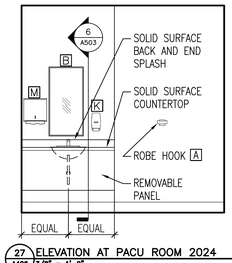

27 A406 ELEVATION AT PACU ROOM 2024
3/8" = 1'-0"

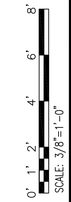

21 A406 TYP. PRE-OP ROOM-2
3/8" = 1'-0"

22 A406 TYP. PRE-OP ROOM-3
3/8" = 1'-0"

23 A406 TYP. PACU ROOM-1
3/8" = 1'-0"

24 A406 TYP. PACU ROOM -2
3/8" = 1'-0"

25 A406 TYP. PACU ROOM-3
3/8" = 1'-0"

26 A406 TYP. PACU ROOM 4
3/8" = 1'-0"

Revisions:	Date

CONSULTANTS:

WILLIAM JACKSON TOLAND REGISTERED ARCHITECT No. 8509 NORTH CAROLINA GEORGIA ATLANTA

ARCHITECT:

TOLAND MIZELL MOLNAR

435 Spence Drive
Salisbury, NC 28144
704.762.9652

Drawing Title: INTERIOR ELEVATIONS-UTILITY AREAS AND CORRIDOR

Approved: Project Director

Project Title: RENOVATE / EXPAND SURGICAL SUITE

Location: FAYETTEVILLE, NC

Date: 08-22-2014 | Checked: | Drawn:

Project Number: 565-13-105

Building Number: 1

Drawing Number: A406

Dwg. XX of

FINAL SUBMITTAL

OFFICE OF CONSTRUCTION AND FACILITIES MANAGEMENT

Department of Veterans Affairs

VA FORM 08-6231

Drawing No.: A406
Plotted By: Sara
Plotted Date: March 10, 2014 - 11:14am