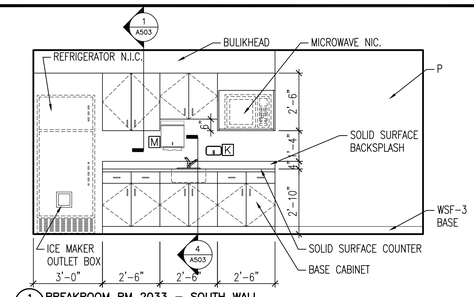

1 A407 BREAKROOM RM 2033 – SOUTH WALL
3/8" = 1'-0"

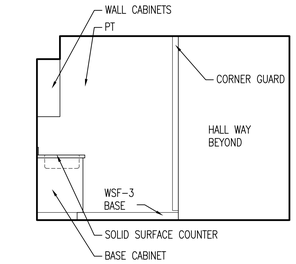

2 A407 BREAKROOM RM 2033 – WEST WALL
3/8" = 1'-0"

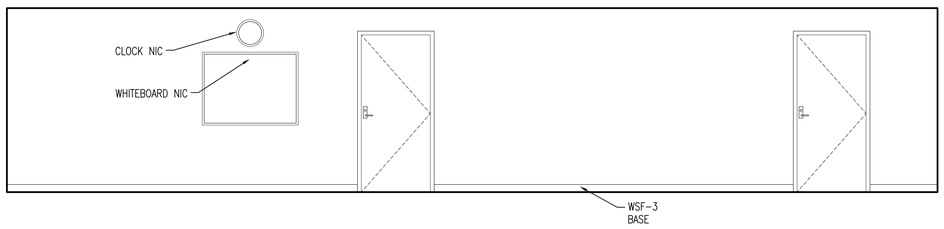

3 A407 BREAKROOM RM 2033 – NORTH WALL
3/8" = 1'-0"

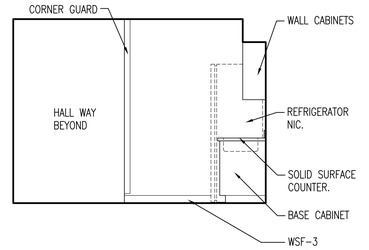

4 A407 BREAKROOM RM 2033 – EAST WALL
3/8" = 1'-0"

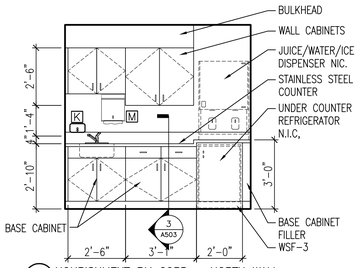

5 A407 NOURISHMENT RM 2035 – NORTH WALL
3/8" = 1'-0"

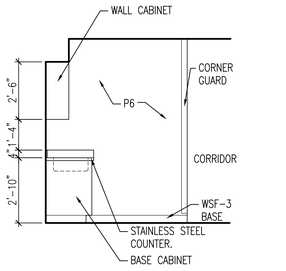

6 A407 NOURISHMENT RM 2035 – EAST WALL
3/8" = 1'-0"

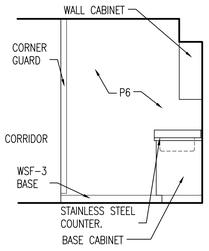

7 A407 NOURISHMENT RM 2035 – WEST WALL
3/8" = 1'-0"

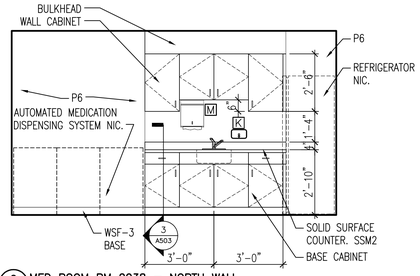

8 A407 MED ROOM RM 2038 – NORTH WALL
3/8" = 1'-0"

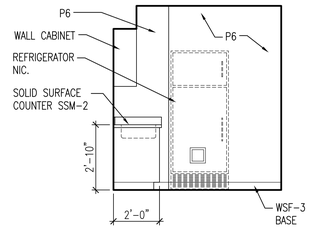

9 A407 MED ROOM RM 2038 – EAST WALL
3/8" = 1'-0"

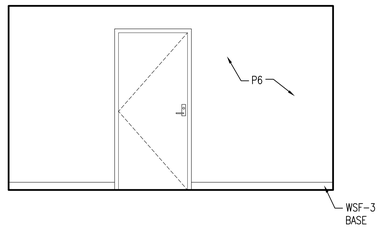

10 A407 MED ROOM RM 2038 – SOUTH WALL
3/8" = 1'-0"

11 A407 MED ROOM RM 2038 – WEST WALL
3/8" = 1'-0"

12 A407 RECEPTION WINDOW FROM CORRIDOR C2.14
3/8" = 1'-0"

13 A407 RECEPTION – RM 2054
3/8" = 1'-0"

14 A407 WAITING ROOM – RM 2057
3/8" = 1'-0"

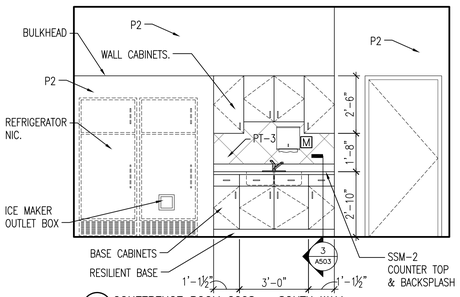

15 A407 CONFERENCE ROOM 2008 – SOUTH WALL
3/8" = 1'-0"

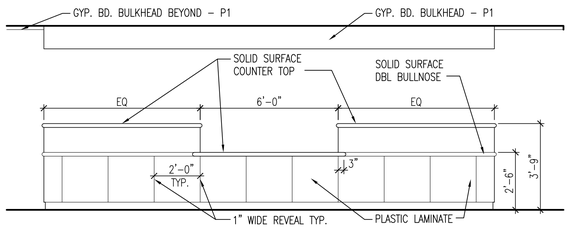

16 A407 ELEVATION AT NURSE'S STATION
3/8" = 1'-0"

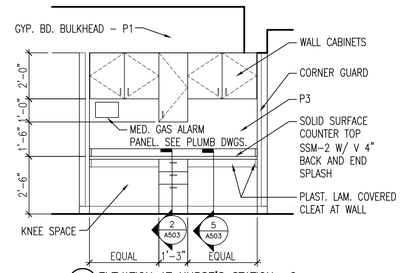

17 A407 ELEVATION AT NURSE'S STATION –2
3/8" = 1'-0"

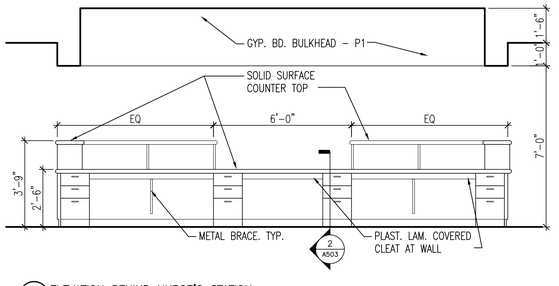

18 A407 ELEVATION BEHIND NURSE'S STATION
3/8" = 1'-0"

19 A407 ELEVATION AT CORRIDOR TO WAITING AREA
3/8" = 1'-0"

20 A407 ELEVATION AT ANESTHESIA WORKROOM– NORTH WALL
3/8" = 1'-0"

21 A407 ELEVATION AT ANESTHESIA WORKROOM–EAST WALL
3/8" = 1'-0"

22 A407 ELEVATION AT CORRIDOR C2.7
3/8" = 1'-0"

Revisions:	Date

CONSULTANTS:

ADAM JACKSON TOLAND REGISTERED ARCHITECT No. 8509 NORTH CAROLINA ATLANTA, GEORGIA

ARCHITECT:

TOLAND MIZELL MOLNAR

435 Spence Drive
Salisbury, NC 28144
704.762.9652

Drawing Title: INTERIOR ELEVATIONS-STAFF, RECEPTION, NURSE STATION

Approved: Project Director

Project Title: RENOVATE / EXPAND SURGICAL SUITE

Location: FAYETTEVILLE, NC

Date: 08-22-2014 | Checked: | Drawn:

Project Number: 565-13-105

Building Number: 1

Drawing Number: A407 Dwg. XX of

FINAL SUBMITTAL

OFFICE OF CONSTRUCTION AND FACILITIES MANAGEMENT

Department of Veterans Affairs

VA FORM 08-6231

Drawing No.: C:\Users\adam.toland\Documents\Revit Central Files\Surgical Suite_Renovate Expand_Surgical Suite_adam.toland.rvt
Plotted Date: Sep 10, 2014 – 11:20am
Plotted By: