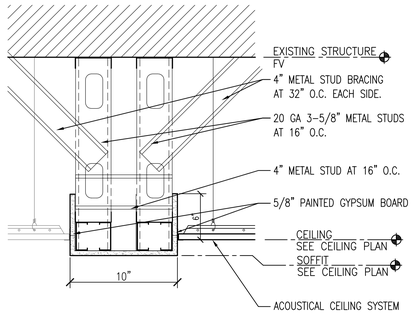

1 A502 HEADER AT AUTO SLIDING DOOR
1 1/2" = 1'-0"

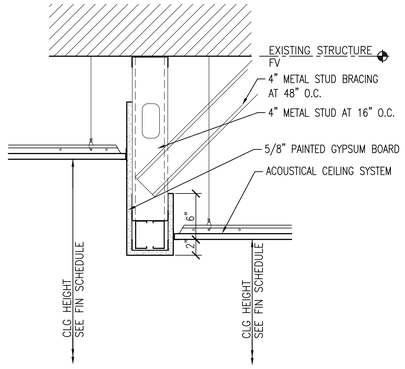

2 A502 SOFFIT AT CORRIDORS
1 1/2" = 1'-0"

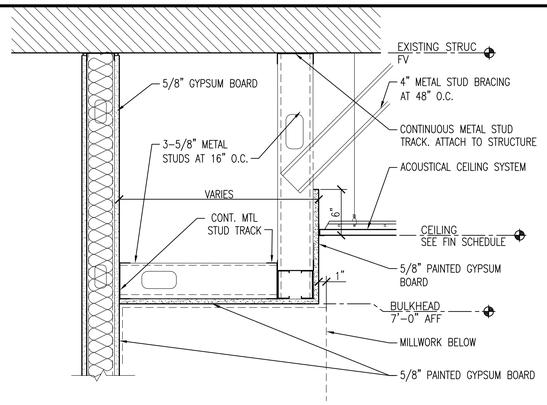

3 A502 SOFFIT DETAIL ABOVE MILLWORK
1 1/2" = 1'-0"

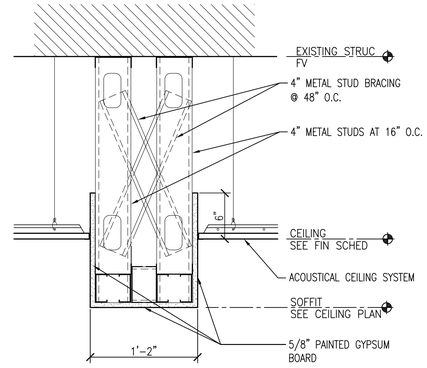

4 A502 NURSE STATION SOFFIT DETAIL
1 1/2" = 1'-0"

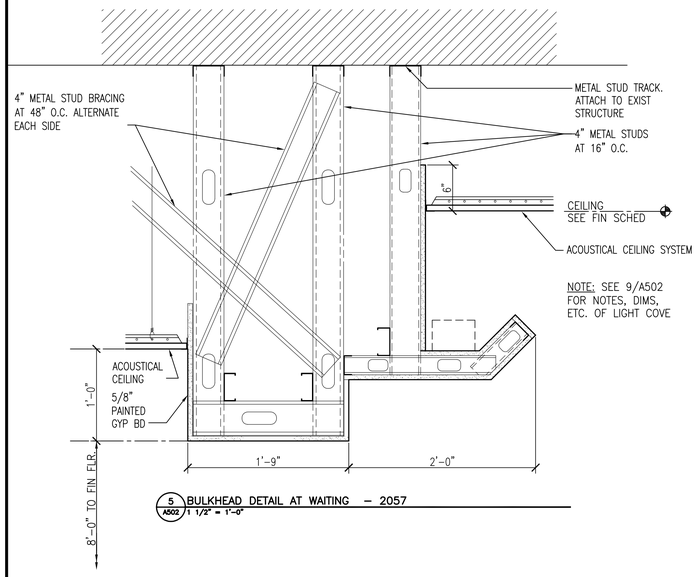

5 A502 BULKHEAD DETAIL AT WAITING – 2057
1 1/2" = 1'-0"

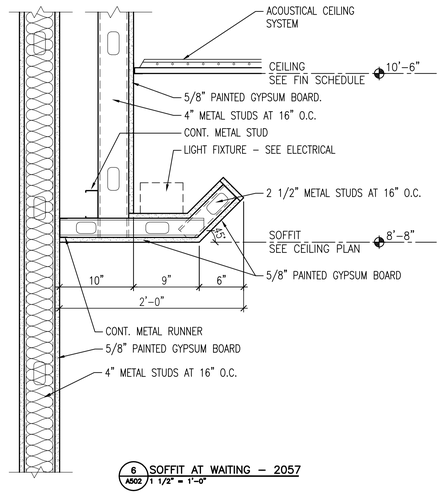

6 A502 SOFFIT AT WAITING – 2057
1 1/2" = 1'-0"

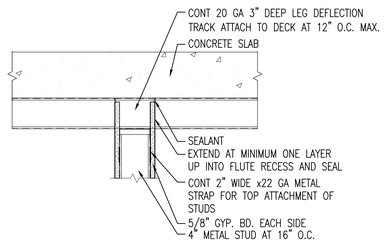

FLUTED STEEL DECK/CONCRETE FLOOR OR ROOF
PERPENDICULAR OR DIAGONAL TO FLUTES.
NON-RATED OR SMOKE RESISTANT

7 A502 NON-RATED PARTITION TERMINATION AT METAL DECK
1 1/2" = 1'-0"

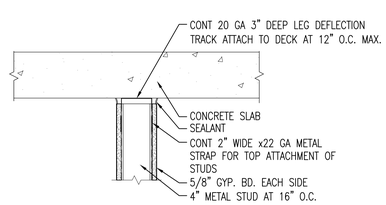

CONCRETE FLOOR OR ROOF
NON-RATED OR SMOKE RESISTANT

8 A502 NON-RATED PARTITION TERMINATION AT CONCRETE SLAB
1 1/2" = 1'-0"

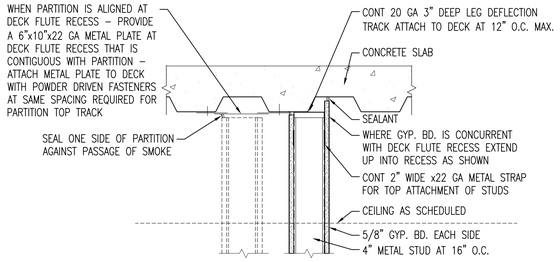

FLUTED STEEL DECK/CONCRETE FLOOR OR ROOF
PARALLEL TO FLUTES.
NON-RATED OR SMOKE RESISTANT

9 A502 NON-RATED PARTITION TERMINATION AT METAL DECK
1 1/2" = 1'-0"

FINAL SUBMITTAL

Revisions:	Date

CONSULTANTS:

ALAN JACKSON TOLAND REGISTERED ARCHITECT No. 8509 NORTH CAROLINA ATLANTA, GEORGIA

ARCHITECT:

TOLAND MIZELL MOLNAR

435 Spence Drive
Salisbury, NC 28144
704.762.9652

Drawing Title: CEILING DETAILS

Approved: Project Director

Project Title: RENOVATE / EXPAND SURGICAL SUITE

Location: FAYETTEVILLE, NC

Date: 08-22-2014 | Checked: | Drawn:

Project Number: 565-13-105

Building Number: 1

Drawing Number: A502

Dwg. XX of

OFFICE OF CONSTRUCTION AND FACILITIES MANAGEMENT

Department of Veterans Affairs

VA FORM 08-6231

Drawing No.: A502
Plotted Date: October 10, 2014 – 11:40am