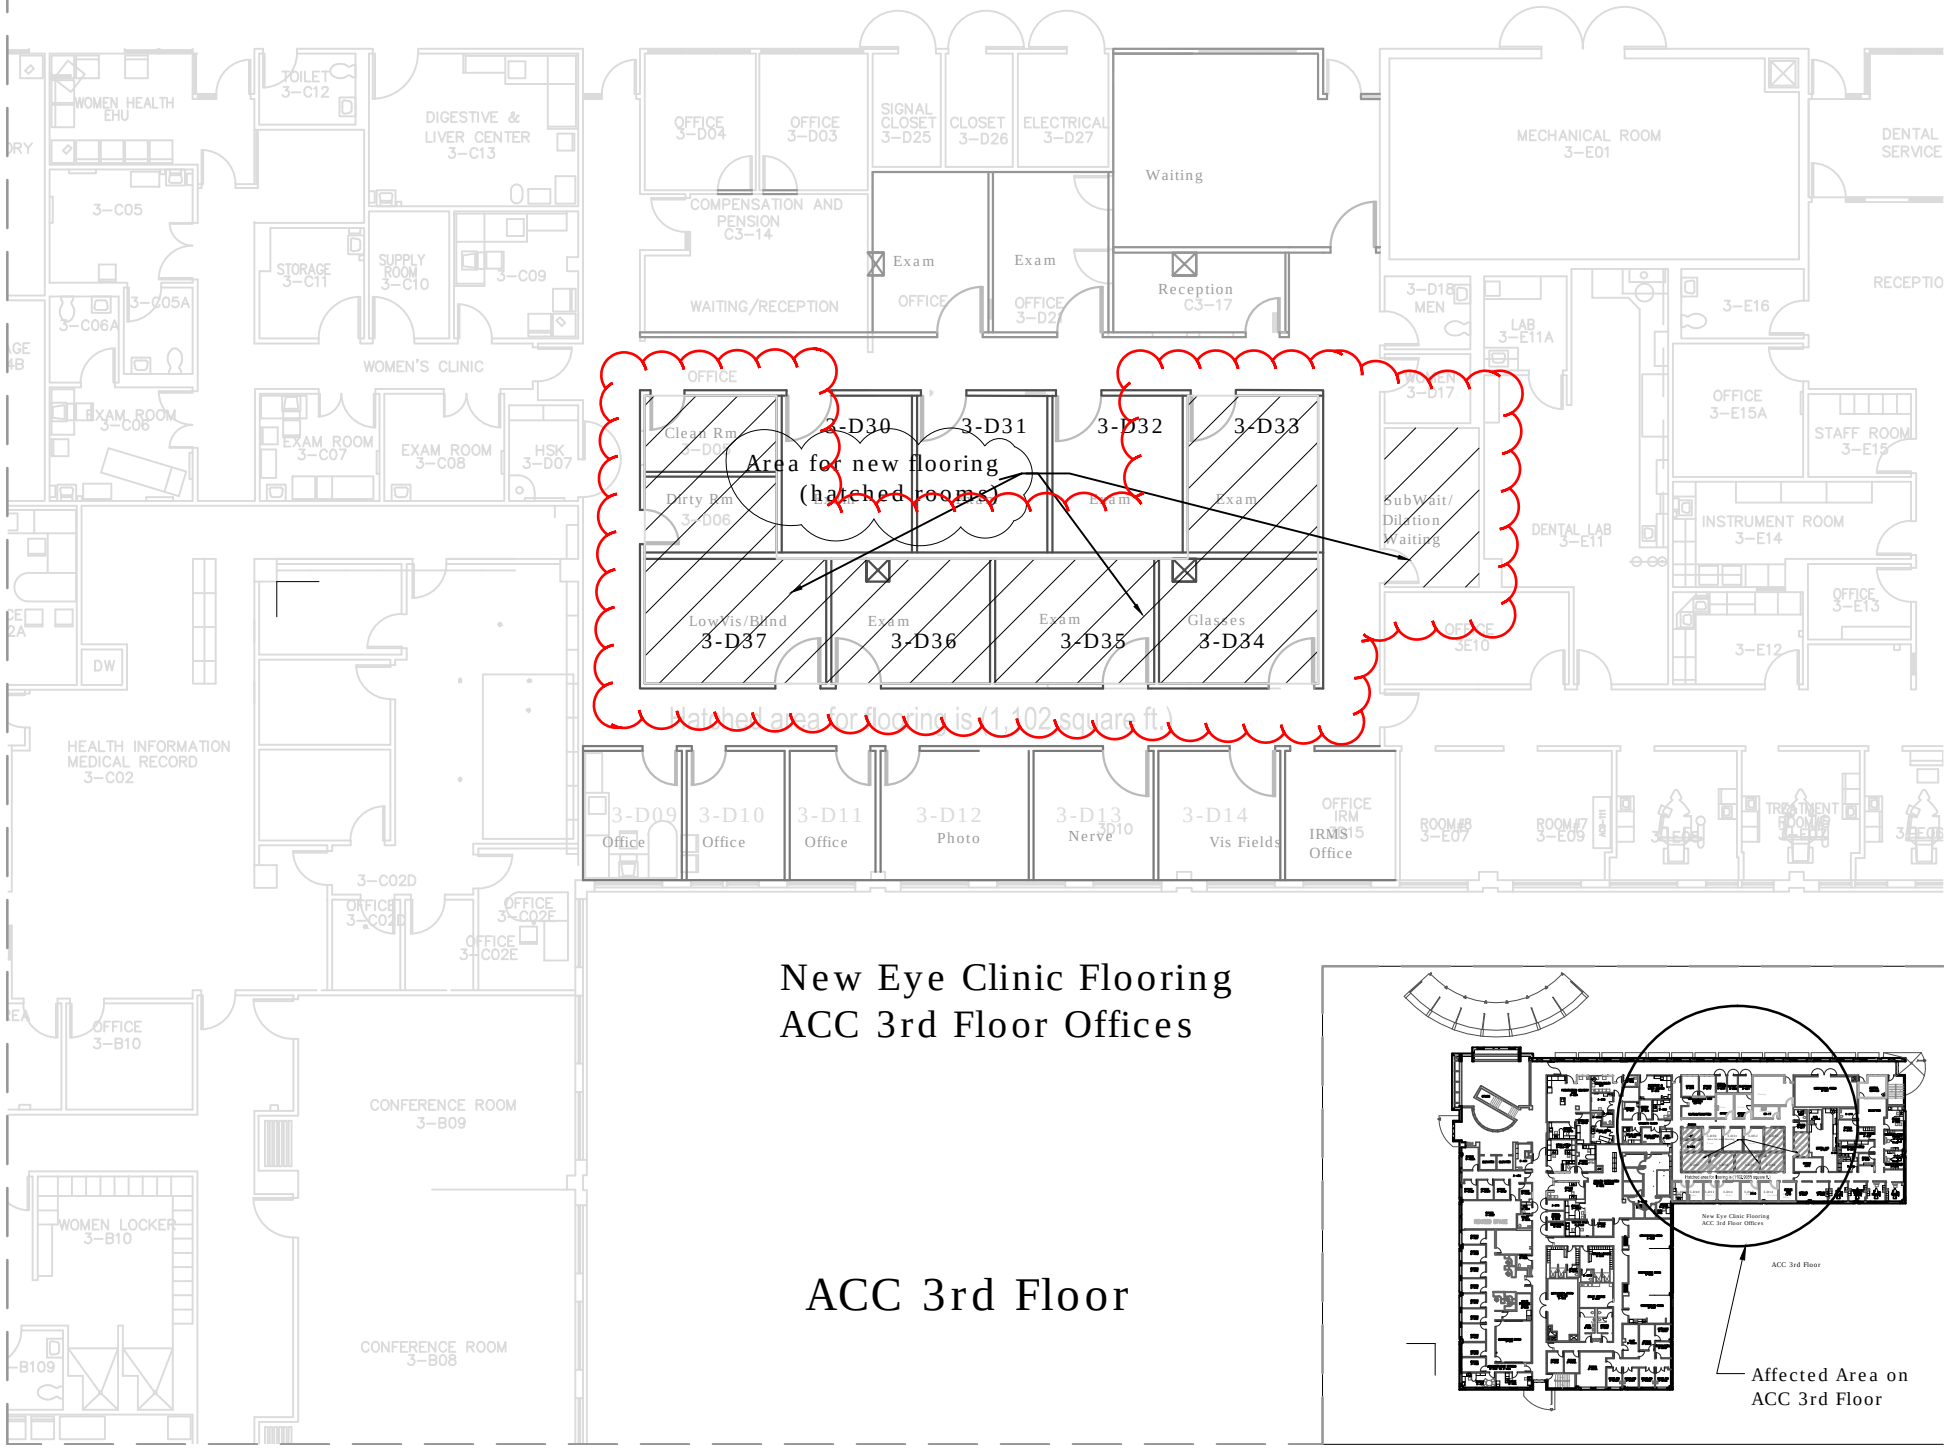

Area for new flooring
(hatched rooms)
3-D30
3-D31
3-D32
3-D33
3-D34
3-D35
3-D36
3-D37
Clean Rm
Dirty Rm
Exam
LowVis/Blind
Glasses
SubWait/
Dilation
Waiting
Hatched area for flooring is (1,102 square ft.)
3-D09
Office
3-D10
Office
3-D11
Office
3-D12
Photo
3-D13
Nerve
3-D14
Vis Fields
IRMS
Office
Waiting
Reception
C3-17
WAITING/RECEPTION
COMPENSATION AND
PENSION
C3-14
WOMEN'S CLINIC
MECHANICAL ROOM
3-E01
DENTAL LAB
3-E11
INSTRUMENT ROOM
3-E14
STAFF ROOM
3-E15
HEALTH INFORMATION
MEDICAL RECORD
3-C02
CONFERENCE ROOM
3-B09
CONFERENCE ROOM
3-B08
WOMEN LOCKER
3-B10
New Eye Clinic Flooring
ACC 3rd Floor Offices
ACC 3rd Floor
Affected Area on
ACC 3rd Floor