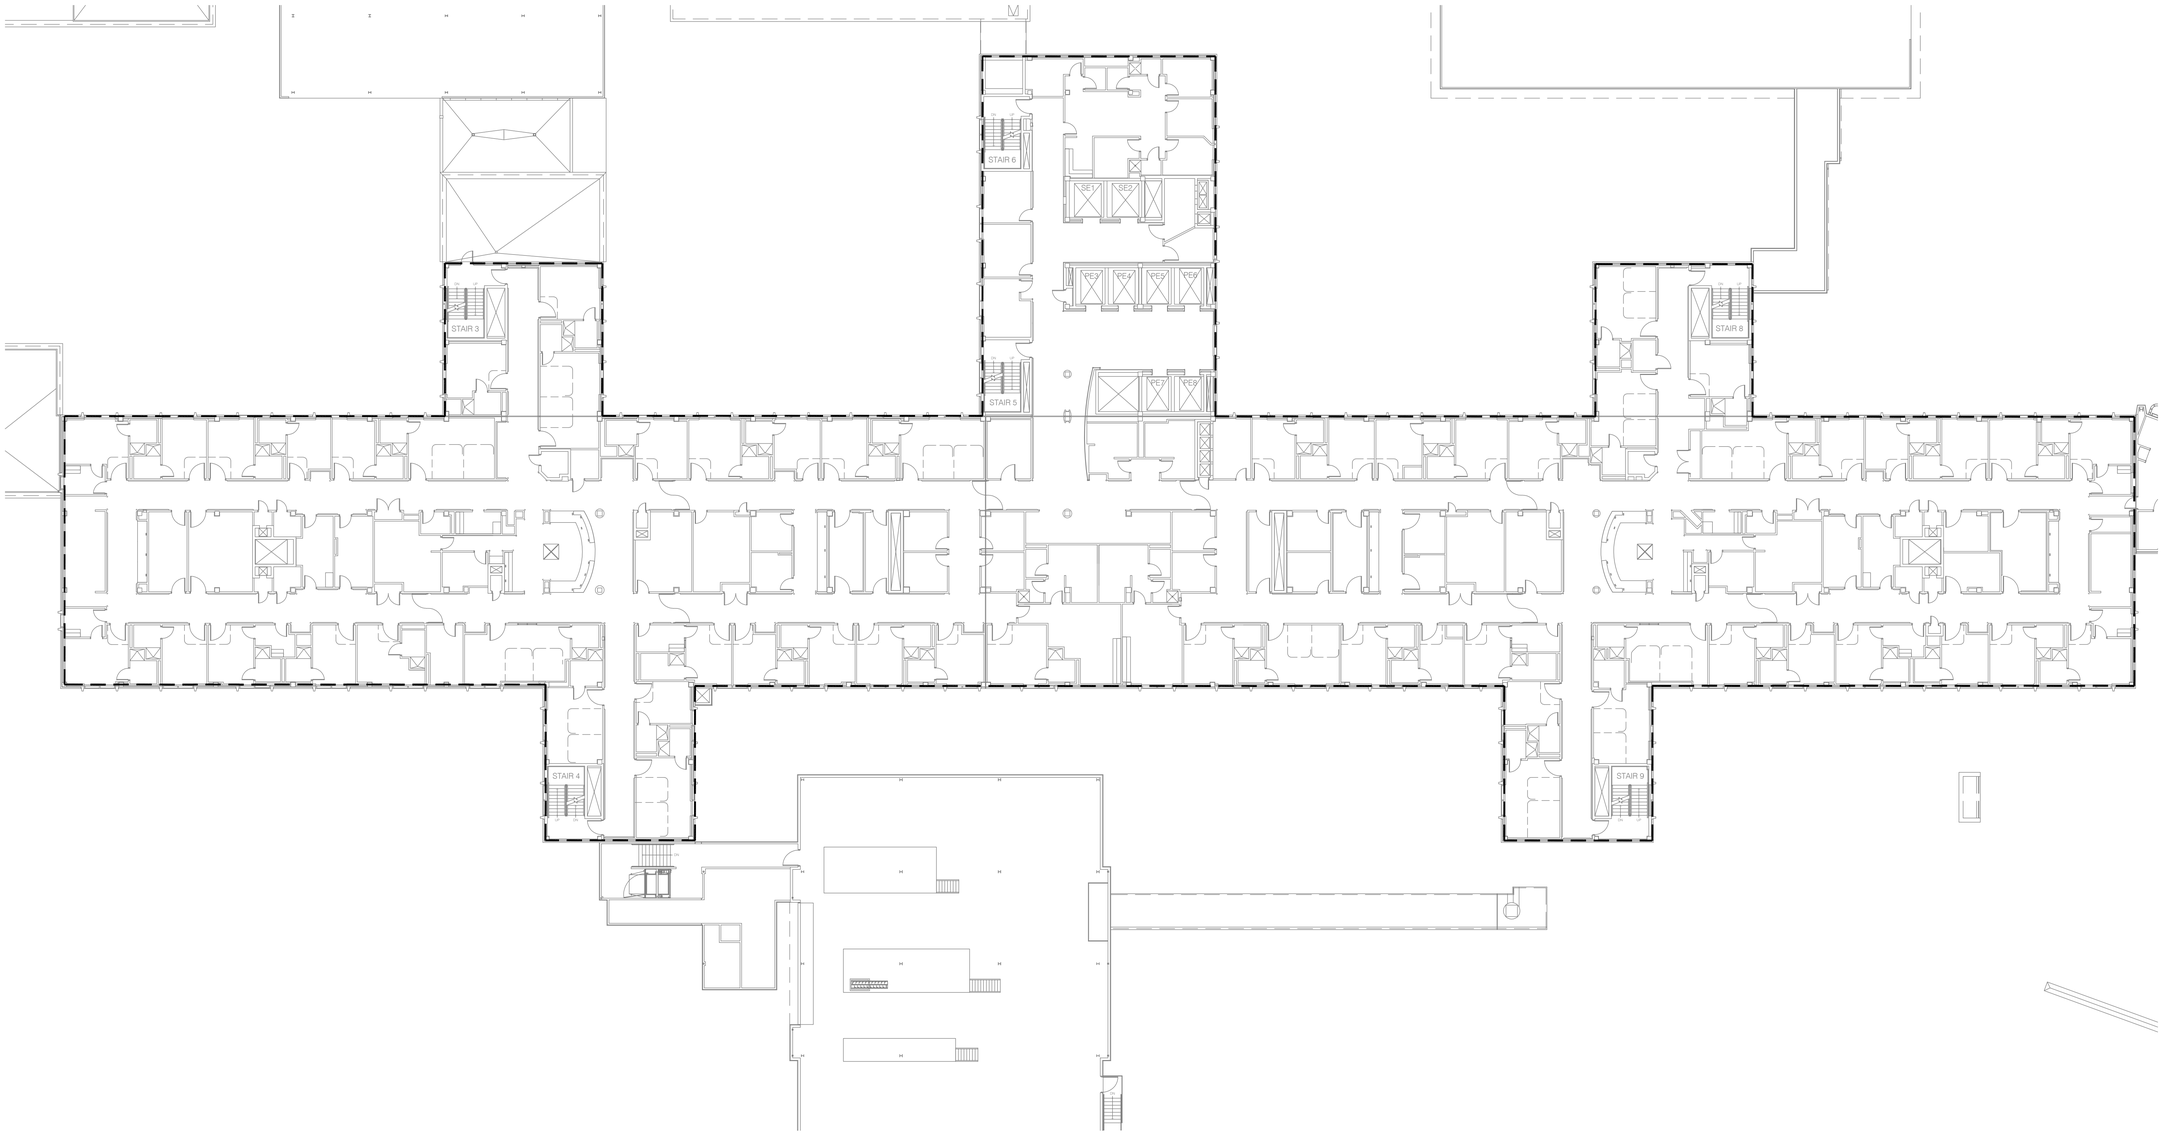

DEDUCT ALTERNATE 2 NOTES:

A. IF DEDUCT ALTERNATE 2 IS ACCEPTED, THIS DRAWING SHALL SUPERSEDE DRAWING 1-ME6.

B. DEDUCT ALTERNATE 2 WILL RESULT IN ZERO WPT'S TO BE INSTALLED ON THE FOURTH FLOOR.

DEDUCT ALTERNATE 2 - FOURTH FLOOR ELECTRICAL PLAN (1)

SCALE: 1/16" = 1'0"

0' 8" 16' 32' 64'

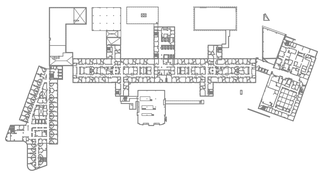

FOURTH FLOOR KEY PLAN (2)

NOT TO SCALE

FOR CONSTRUCTION

FULLY SPRINKLERED

Bid Issue	03-30-15
Revisions:	**Date**

CONSULTANTS:

STATE OF OHIO
M.P. LONG
59459
REGISTERED
PROFESSIONAL ENGINEER

ARCHITECT/ENGINEER:

FREDRICK, FREDRICK & HELLER ENGINEERS, INC.
672 EAST ROYALTON ROAD
BROADVIEW HTS., OHIO 44147
TEL: (440) 546-9696
FAX: (440) 546-9699

Drawing Title: **DEDUCT ALTERNATE 2 - FOURTH FLOOR ELECTRICAL PLAN**

Approved: Project Director

Project Title: **CONVERT PNEUMATIC VAV BOXES TO DDC CONTROL**

Location: **VAMC - WADE PARK**

Date: 03-30-15 | Checked: LDH | Drawn: TWM

Project Number: 541-15-202

Building Number: 1

Drawing Number: **1-E5-ALT2**

Dwg. of

Office of Facilities Management

Department of Veterans Affairs

VA FORM 08-6231, OCT 1978