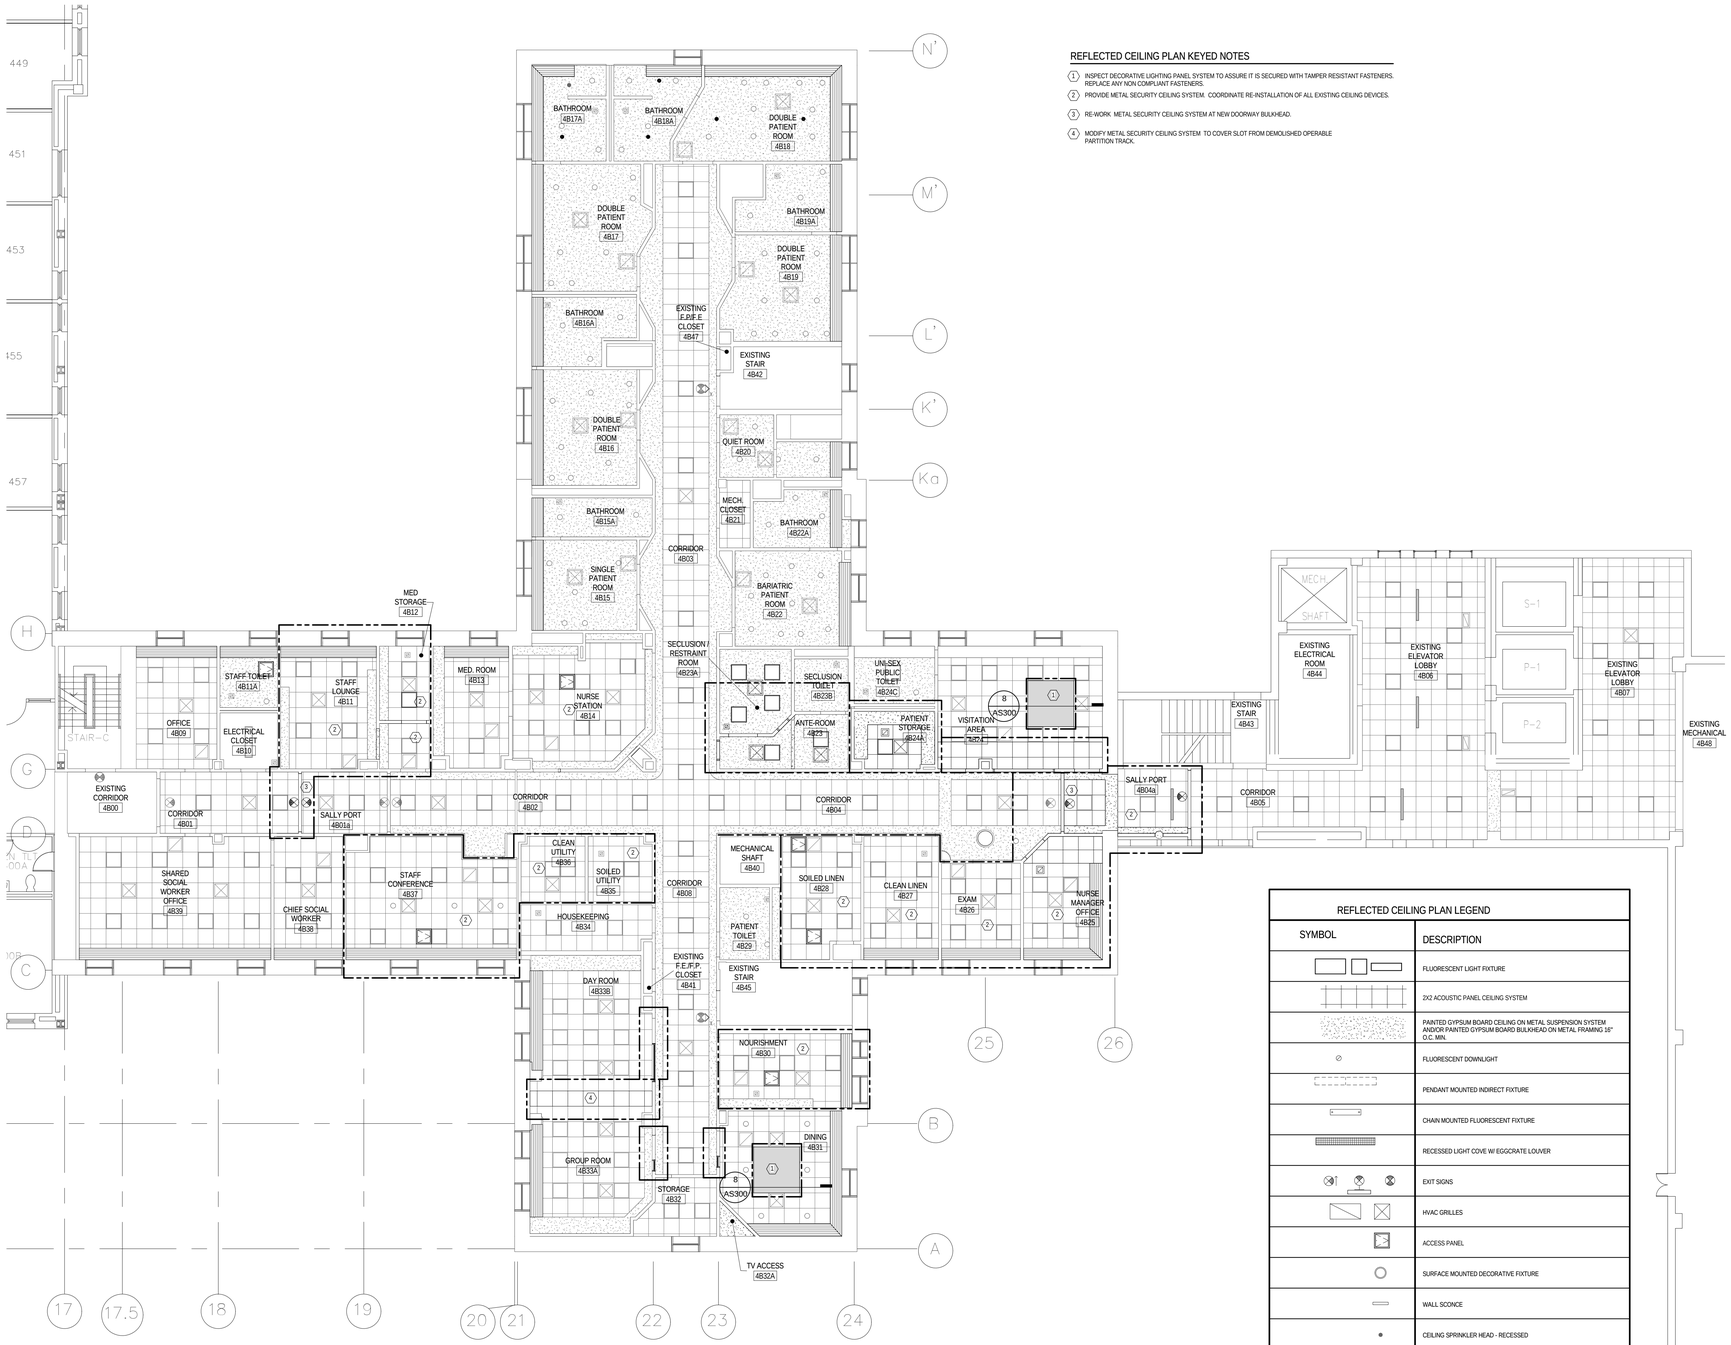

REFLECTED CEILING PLAN KEYED NOTES

1. INSPECT DECORATIVE LIGHTING PANEL SYSTEM TO ASSURE IT IS SECURED WITH TAMPER RESISTANT FASTENERS. REPLACE ANY NON COMPLIANT FASTENERS.
2. PROVIDE METAL SECURITY CEILING SYSTEM. COORDINATE RE-INSTALLATION OF ALL EXISTING CEILING DEVICES.
3. RE-WORK METAL SECURITY CEILING SYSTEM AT NEW DOORWAY BULKHEAD.
4. MODIFY METAL SECURITY CEILING SYSTEM TO COVER SLOT FROM DEMOLISHED OPERABLE PARTITION TRACK.

REFLECTED CEILING PLAN LEGEND

SYMBOL	DESCRIPTION
	FLUORESCENT LIGHT FIXTURE
	2X2 ACOUSTIC PANEL CEILING SYSTEM
	PAINTED GYPSUM BOARD CEILING ON METAL SUSPENSION SYSTEM AND/OR PAINTED GYPSUM BOARD BULKHEAD ON METAL FRAMING 16" O.C. MIN.
	FLUORESCENT DOWNLIGHT
	PENDANT MOUNTED INDIRECT FIXTURE
	CHAIN MOUNTED FLUORESCENT FIXTURE
	RECESSED LIGHT COVE W/ EGGCRATE LOUVER
	EXIT SIGNS
	HVAC GRILLES
	ACCESS PANEL
	SURFACE MOUNTED DECORATIVE FIXTURE
	WALL SCONCE
	CEILING SPRINKLER HEAD - RECESSED
	WALL WASHER

ALL CEILINGS @ 8'-0" U.N.O.

AREAS OF NEW OR MODIFIED CEILINGS

1 AS101 FIOURTH FLOOR RCP
1/8" = 1'-0"

0' 4' 8' 16'

Project North True North

Revisions:	Date

CONSULTANTS:

H.F. LENZ COMPANY
1407 Scalp Avenue Johnstown, PA 15904
Phone: 814-269-9300 FAX: 814-269-9201
cadd@hflenz.com www.hflenz.com
Engineers • Planners • Surveyors • Energy Consultants

ARCHITECT/ENGINEERS:

IKM
architecture
planning
interior design
IKM Incorporated
One PPG Place
Pittsburgh, PA 15222
412-281-1337
www.ikminc.com

Drawing Title: Fourth Floor Reflected Ceiling Plan

Approved: Project Director

Project Title: Clarksburg VAMC Fourth Floor B Acute Inpatient Mental Health Lock Down Conversion

Location: VAMC Clarksburg West Virginia

Date: **March 13, 2015** | Checked | Drawn

VA Project Number: 540-11-106
IKM Project Number: 11-024.1

Building Number

Drawing Number: AS101

Dwg. of

Office of Construction and Facilities Management

Department of Veterans Affairs

VA FORM 08-6231