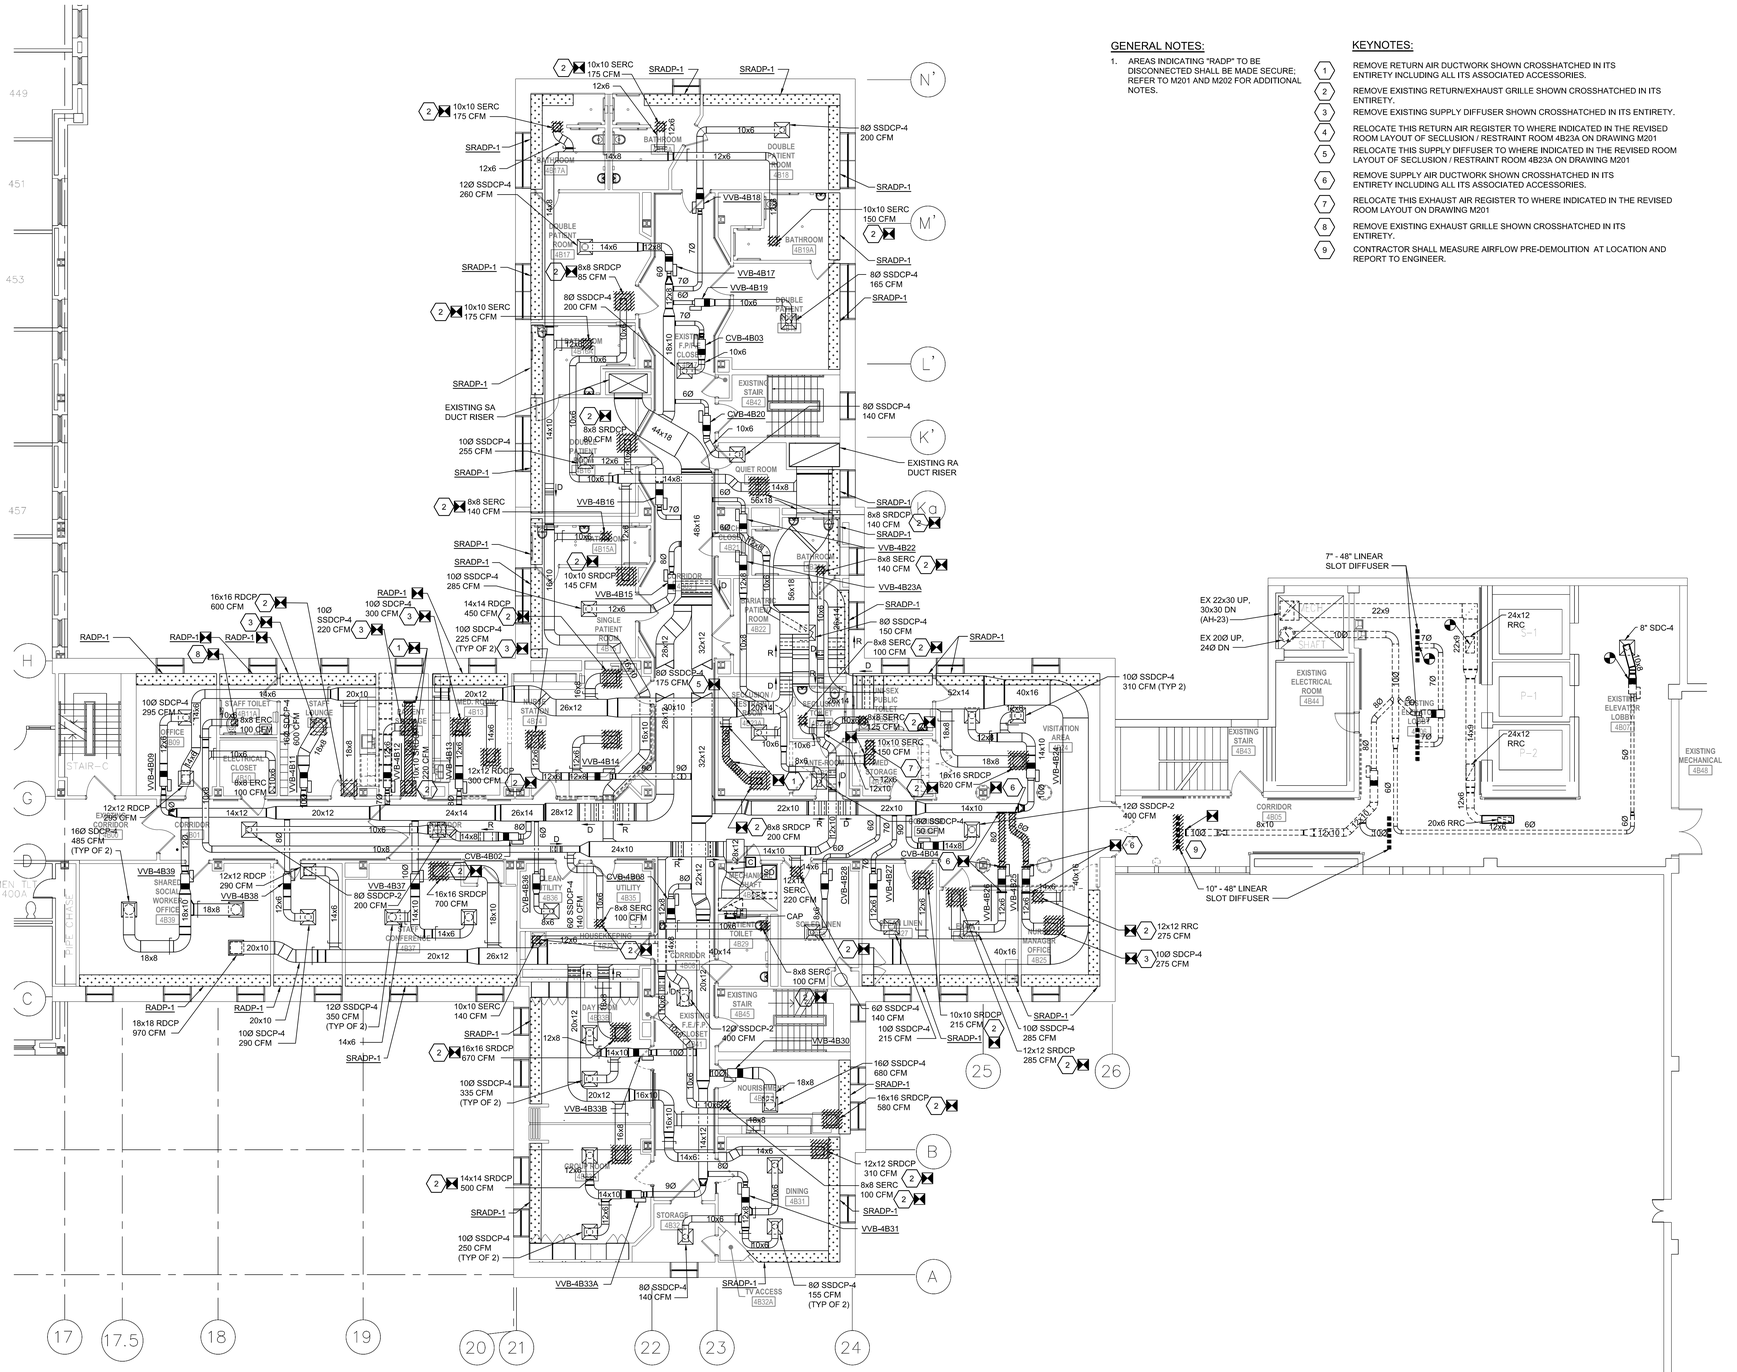

Revisions:	Date

CONSULTANTS:
H.F. LENZ COMPANY
1407 Scalp Avenue Johnstown, PA 15904
Phone: 814-269-9300 FAX: 814-269-9301
cadd@hflenz.com www.hflenz.com
Engineers • Planners • Surveyors • Energy Consultants

ARCHITECT/ENGINEERS:
architecture
planning
interior design
IKM Incorporated
One PPG Place
Pittsburgh, PA 15222
412-281-1337
www.ikminc.com

Drawing Title
PARTIAL FOURTH FLOOR DEMOLITION PLAN - DUCTWORK

Approved: Project Director

Project Title
Clarksburg VAMC Fourth Floor B Acute Inpatient Mental Health Lock Down Conversion

Location
VAMC Clarksburg West Virginia

Date: **March 13, 2015** | Checked: **TME** | Drawn: **NJB**

VA Project Number
540-11-106
IKM Project Number
11-024.1

Building Number

Drawing Number
M101
Dwg. X of X

Office of Construction and Facilities Management
Department of Veterans Affairs

VA FORM 08-6231