three inches = one foot
one and one half inches = one foot
one inch = one foot
three quarters inch = one foot
one quarter inch = one foot
one half inch = one foot
three eighths inch = one foot
one eighth inch = one foot

KEYNOTES:

1. RELOCATE EXISTING VVB TO AVOID REVISED WALL CONSTRUCTION, REFER TO DRAWING M-202 FOR MORE INFORMATION.
2. RELOCATE THE EXISTING DDC THERMOSTAT SHOWN, REFER TO DRAWING M-202 FOR MORE INFORMATION.
3. CONFIRM RADP CAN BE MADE SECURE; REPLACE/MODIFY AS REQUIRED TO MAKE SRADP.

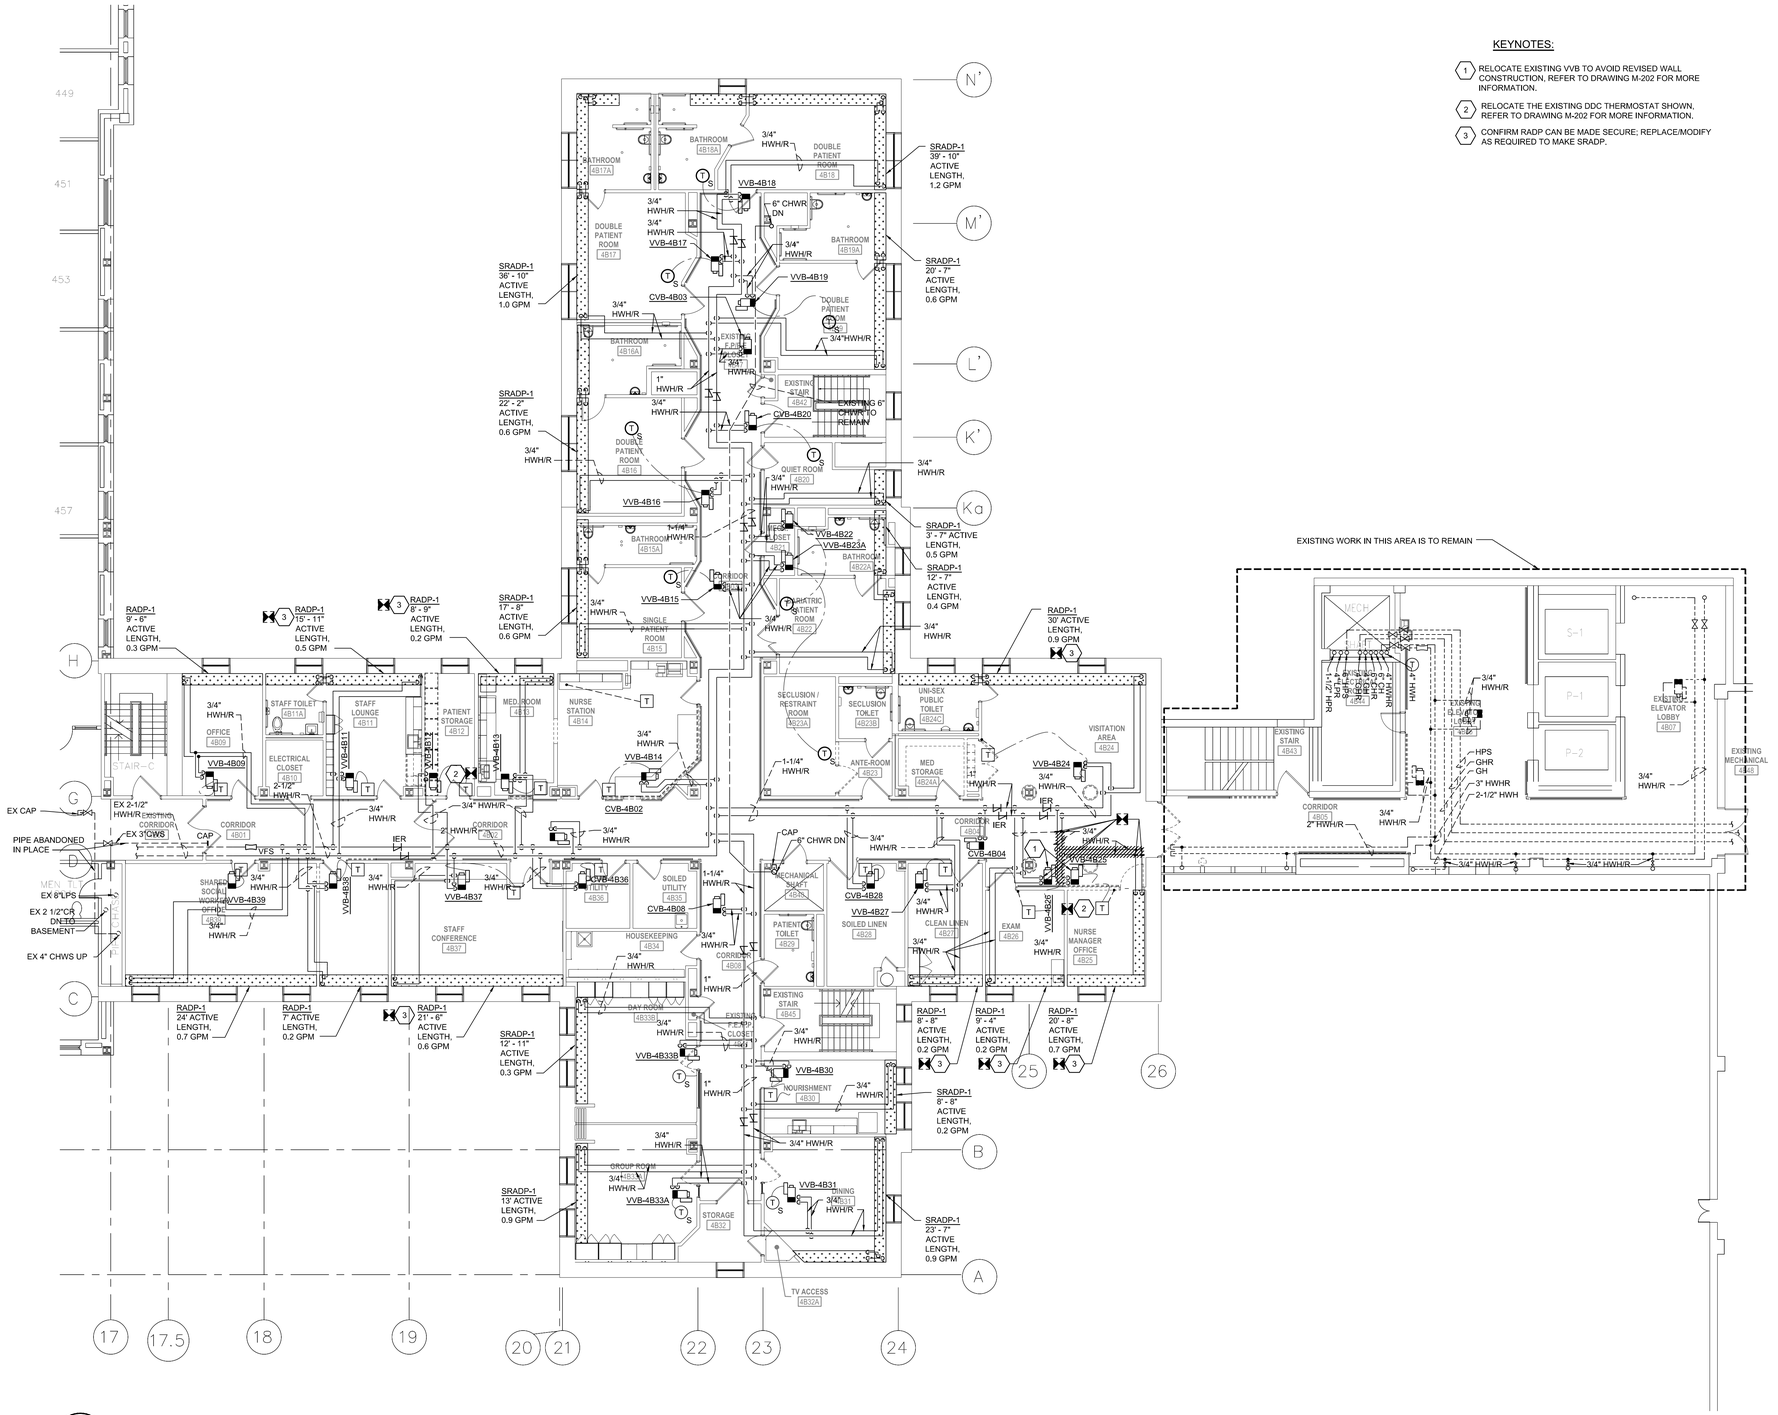

1 PARTIAL FOURTH FLOOR DEMOLITION PLAN - PIPING

Scale: 1/8" = 1'-0"

0 4" 8" 16"

Project North True North

Revisions:	Date

CONSULTANTS:
H.F. LENZ COMPANY
1407 Scalp Avenue Johnstown, PA 15904
Phone: 814-269-9300 FAX: 814-269-9301
cadd@hflenz.com www.hflenz.com
Engineers • Planners • Surveyors • Energy Consultants

ARCHITECT/ENGINEERS:
IKM
architecture
planning
interior design
IKM Incorporated
One PPG Place
Pittsburgh, PA 15222
412-281-1337
www.ikminc.com

Drawing Title: PARTIAL FOURTH FLOOR DEMOLITION PLAN - PIPING

Approved: Project Director

Project Title: Clarksburg VAMC Fourth Floor B Acute Inpatient Mental Health Lock Down Conversion

Location: VAMC Clarksburg West Virginia

Date: March 13, 2015 | Checked: TME | Drawn: NJB

VA Project Number: 540-11-106
IKM Project Number: 11-024.1

Building Number:

Drawing Number: M102
Dwg. X of X

Office of Construction and Facilities Management

Department of Veterans Affairs

VA FORM 08-6231