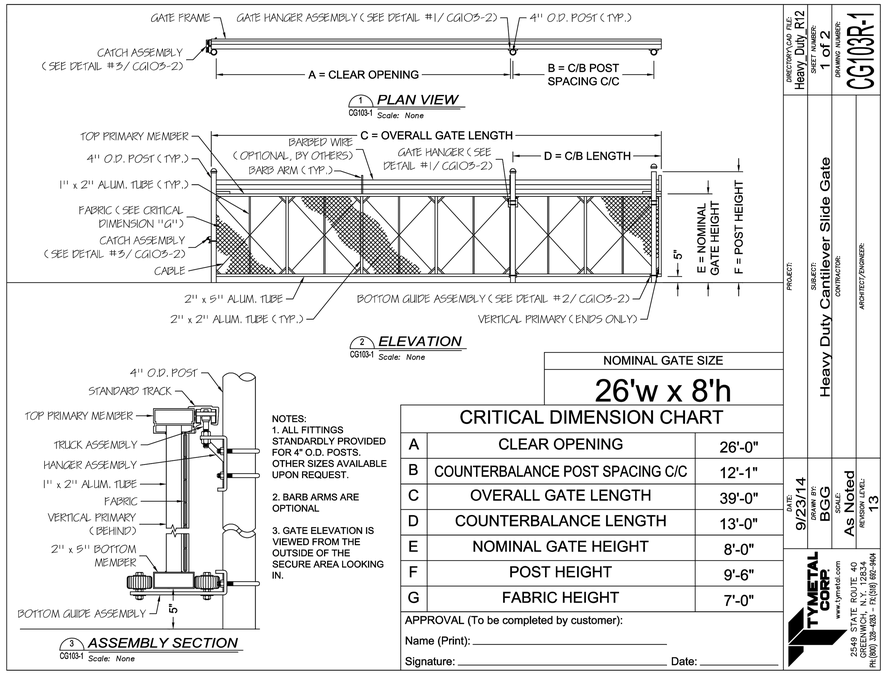

NOTES:
1. ALL FITTINGS STANDARDLY PROVIDED FOR 4" O.D. POSTS. OTHER SIZES AVAILABLE UPON REQUEST.
2. BARB ARMS ARE OPTIONAL
3. GATE ELEVATION IS VIEWED FROM THE OUTSIDE OF THE SECURE AREA LOOKING IN.

NOMINAL GATE SIZE	
26'w x 8'h	

CRITICAL DIMENSION CHART		
A	CLEAR OPENING	26'-0"
B	COUNTERBALANCE POST SPACING C/C	12'-1"
C	OVERALL GATE LENGTH	39'-0"
D	COUNTERBALANCE LENGTH	13'-0"
E	NOMINAL GATE HEIGHT	8'-0"
F	POST HEIGHT	9'-6"
G	FABRIC HEIGHT	7'-0"

APPROVAL (To be completed by customer):
Name (Print): _____
Signature: _____ Date: _____

DIRECTORY\CAD FILE: Heavy_Duty_R12
SHEET NUMBER: 1 of 2
DRAWING NUMBER: CG103R-1
PROJECT:
SUBJECT: Heavy Duty Cantilever Slide Gate
CONTRACTOR:
ARCHITECT/ENGINEER:
DATE: 9/23/14
DRAWN BY: BGG
SCALE: As Noted
REVISION LEVEL: 13
TYMETAL CORP. www.tymetal.com
2549 STATE ROUTE 40 GREENWICH, N.Y. 12834
PH:(800) 328-4263 - FX:(518) 692-9404

*NOTE: TYMETAL CANTILEVER GATE DETAIL IS PROVIDED FOR INFORMATION ONLY. TO PROVIDED GENERAL GATE DIMENSIONS AND MATERIAL. PROPOSED GATE MAY BE BY ANY MANUFACTURER CONFORMING TO SPECIFICATION 32 31 13 OF THE BID DOCUMENTS

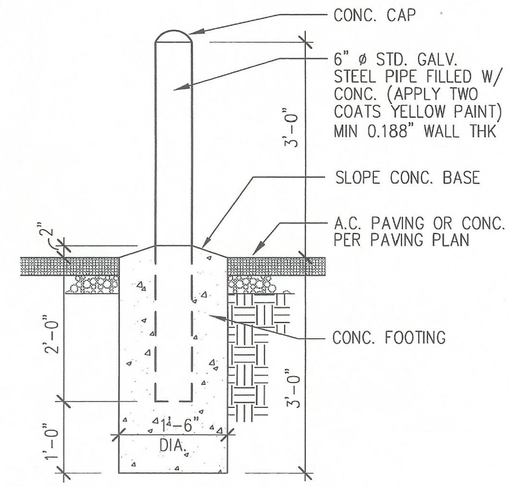

B8 PIPE BOLLARD DETAIL
NTS

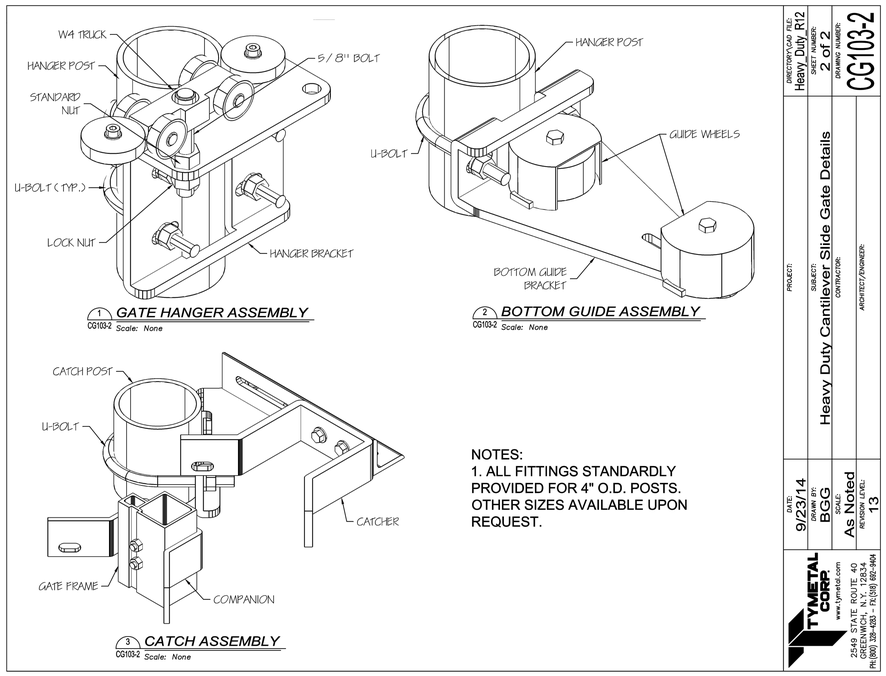

NOTES:
1. ALL FITTINGS STANDARDLY PROVIDED FOR 4" O.D. POSTS. OTHER SIZES AVAILABLE UPON REQUEST.

DIRECTORY\CAD FILE: Heavy_Duty_R12
SHEET NUMBER: 2 of 2
DRAWING NUMBER: CG103-2
PROJECT:
SUBJECT: Heavy Duty Cantilever Slide Gate Details
CONTRACTOR:
ARCHITECT/ENGINEER:
DATE: 9/23/14
DRAWN BY: BGG
SCALE: As Noted
REVISION LEVEL: 13
TYMETAL CORP. www.tymetal.com
2549 STATE ROUTE 40 GREENWICH, N.Y. 12834
PH:(800) 328-4263 - FX:(518) 692-9404

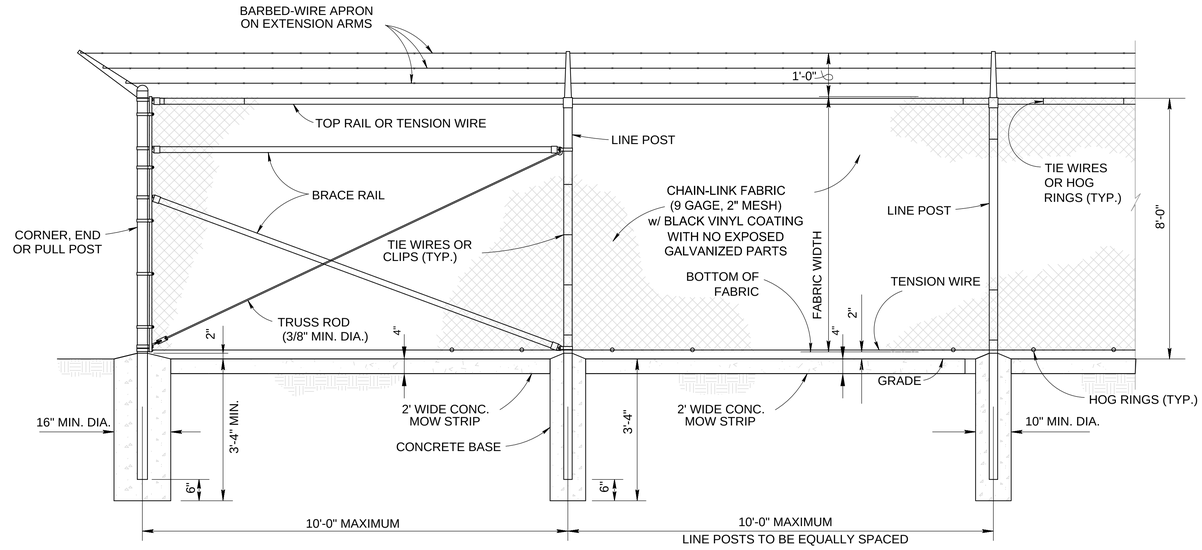

F7 CHAIN LINK SECURITY FENCE DETAIL
NTS

F1 CANTILEVER GATE DETAIL
NTS

CONSTRUCTION DOCUMENTS

Revisions:	Date

CONSULTANTS:

Terracon
Consulting Engineers and Scientists
10625 W I-70 FRONTAGE RD N, STE3
Wheatridge, CO 80033
p (303) 423-3300
f (303) 423-3353

JONES LAND SURVEYING, INC.
Licensed in: WY, CO, MT, SD, ND, ID, UT, NV
6750 Say Kally Rd., Cheyenne, WY 82009
Ph: 307-637-7107
Cell 307-630-8550
Email: cotton.jones@msn.com

ARCHITECT/ENGINEERS:

FOURFRONT DESIGN INC
11344 W 28TH PL
Lakewood, CO 80215
p 720.217.6482
www.4front.biz

Drawing Title	DETAILS
Approved: Project Director	
Project Title	FORT LOGAN NATIONAL CEMETERY MATERIAL OR EQUIPMENT STORAGE BUILDING AND RENOVATE MAINTENANCE YARD
Location	DENVER, COLORADO
Date	3/26/2015
Checked	AN
Drawn	KM
Project Number	888CM3039
Building Number	N/A
Drawing Number	C-701
Dwg. 15 of 28	

NCA DESIGN AND CONSTRUCTION SERVICE
Department of Veterans Affairs

VA FORM 08-6231

three inches = one foot
one and one half inches = one foot
one inch = one foot
three quarters inch = one foot
one half inch = one foot
three eighths inch = one foot
one quarter inch = one foot
one eighth inch = one foot
\\10-696-VA-NCA-IDIQ\696.019-Ft Logan Maint Yard (19A)\Drawings\Eng Sheet Files\VA888CM-M-3039-C-700 - C-703.dwg 3-26-15 07:21:39 AM jmalloy