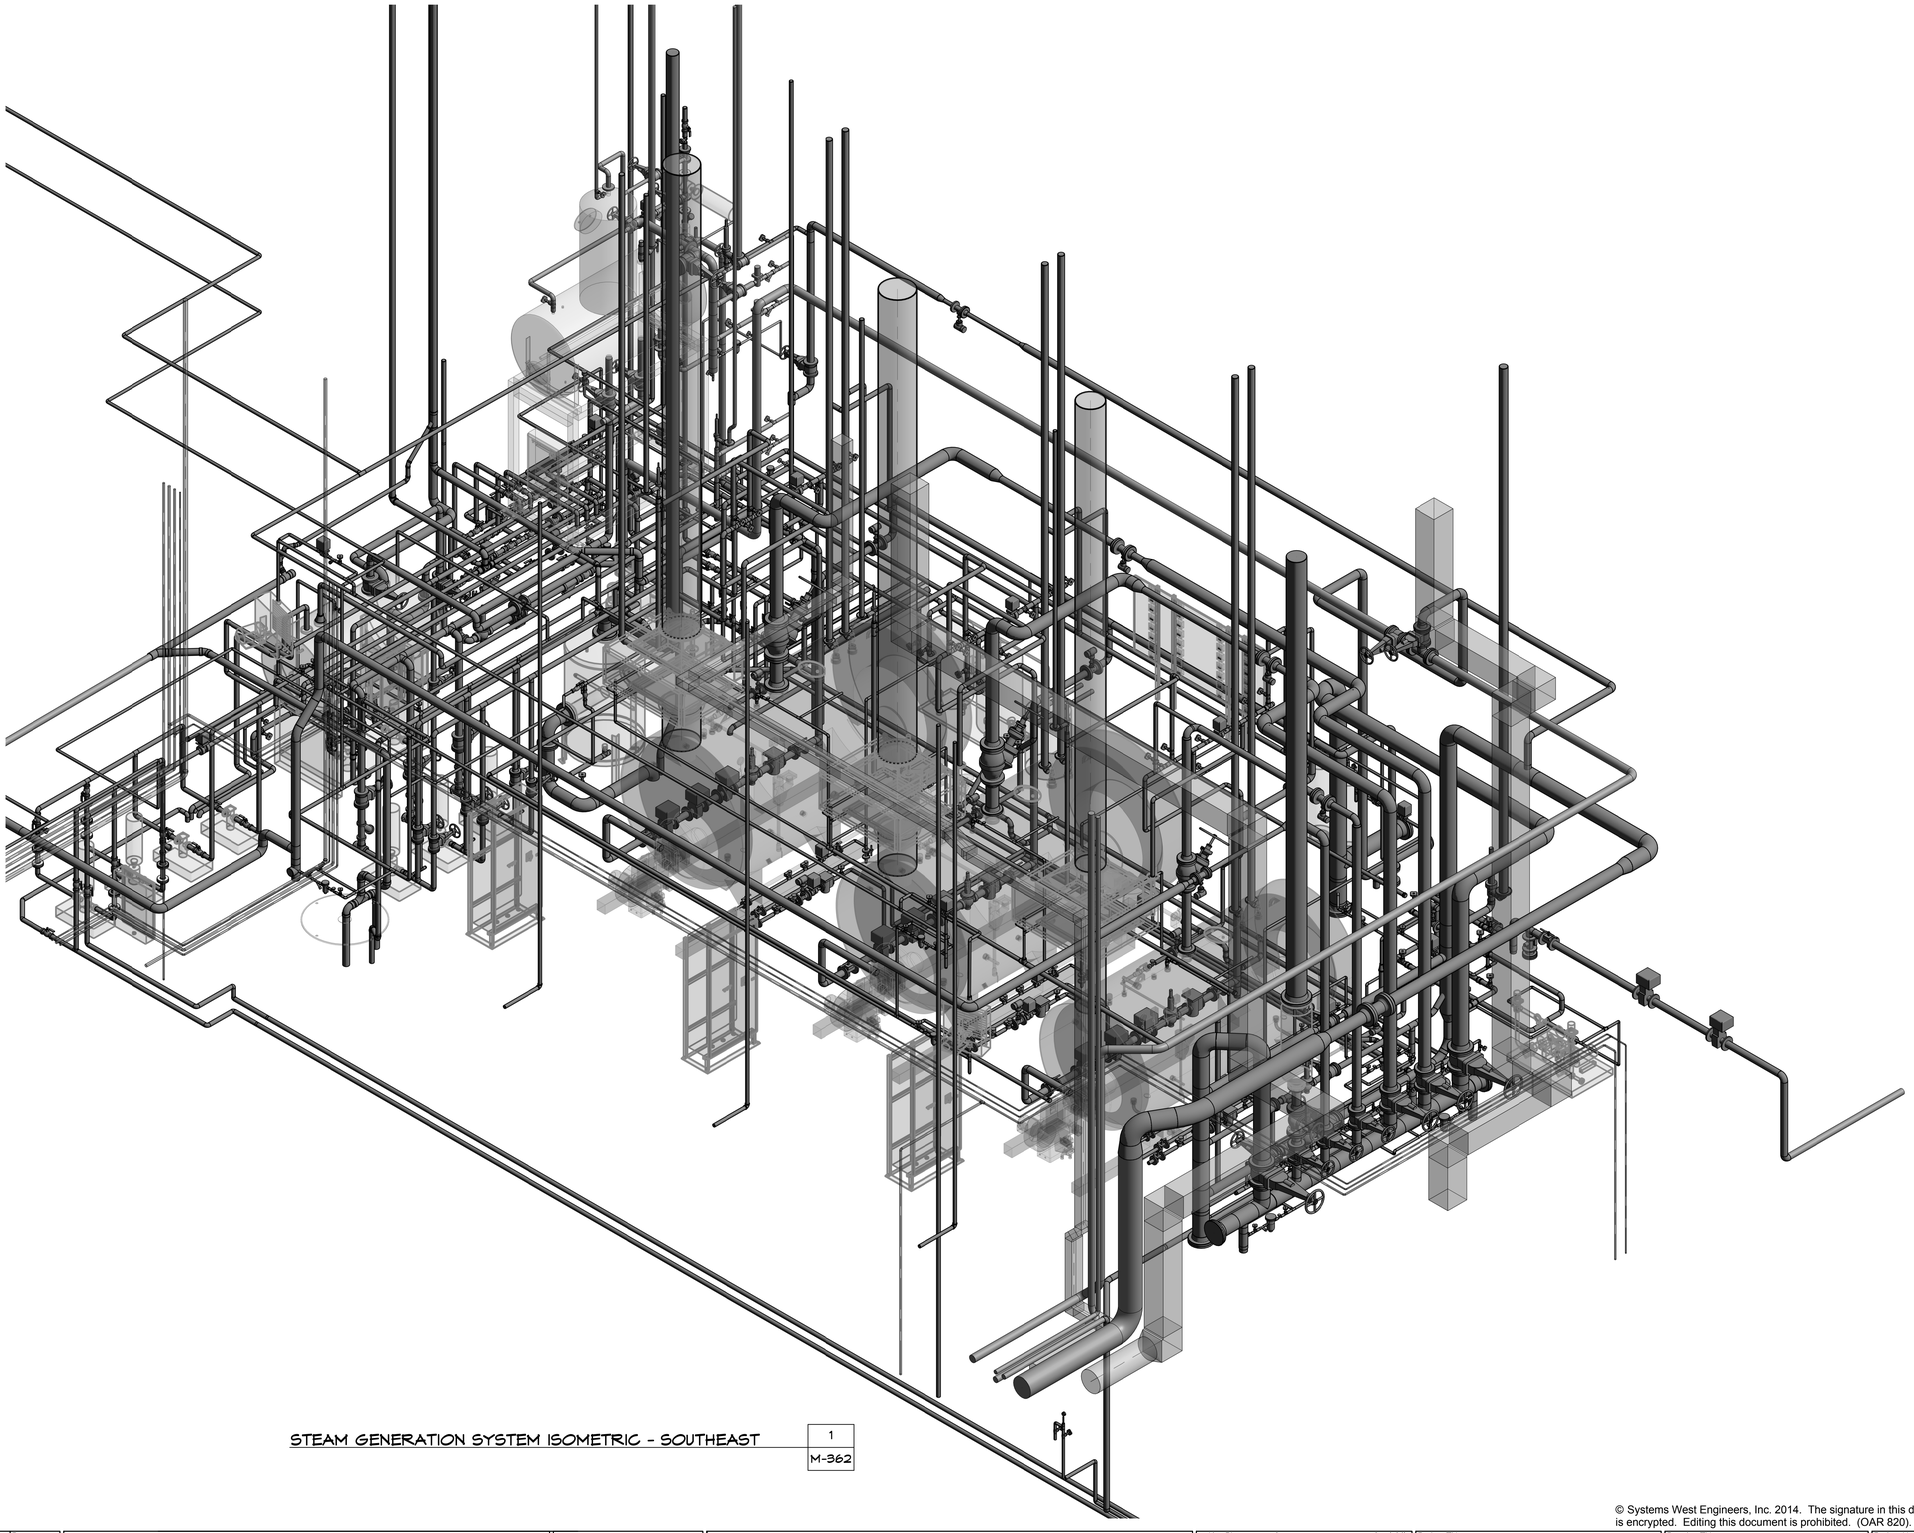

STEAM GENERATION SYSTEM ISOMETRIC - SOUTHEAST

1
M-362

© Systems West Engineers, Inc. 2014. The signature in this document is encrypted. Editing this document is prohibited. (OAR 820).

FULLY SPRINKLERED

Revisions:	Date:

CONSULTANTS:

SYSTEMS WEST ENGINEERS, INC.
411 high street
eugene, oregon 97401-2427
541.342.7210
systemswestengineers.com

SWE Project No.: N017.01
File:M-362

REGISTERED PROFESSIONAL ENGINEER 14,532 OREGON JULY 25, 2003 GREGORY N. LANGDON EXPIRES 12-31-14

ARCHITECT/ENGINEERS:

PECK SMILEY ETTLIN
architects
4412 SW CORBETT AVENUE PORTLAND, OREGON 97239 T: (503) 248-9170 F: (503) 248-0223 WWW.PSEARCHS.COM

Key Plan

PROJECT LOCATION

Project Title	SEISMICALLY UGRADE BUILDING 7
Drawing Title	3-D ISOMETRIC OF STEAM GENERATION SYSTEM FROM SOUTHEAST
Building Number	7
Floor No.	1 + Mezzanine
Project Number	653-12-100
Date	08-29-14
Sheet Number	M-362
Dwg.	23 of 39
Location	ROSEBURG , OREGON
Designed	WKB
Reviewed	GNL
Drawn	WKB

V.A. ROSEBURG HEALTHCARE SYSTEM
VISN20
Office of Facilities

PLOTTED: 9/2/2014 3:38:26 PM C:\Users\wb\Documents\SWE Central\N017.01 VA Roby Bldg 7_wkb.rvt

VA FORM 08-6231 (modified for VAHRS)
PSE PROJ. NO.1202
VAHRS BLDG. 7 AND GENERATOR UPGRADE

© 2014 PSE ARCHITECTS