| ROOM NAME | NAME OF ROOM/SPACE |
|---|---|
| A-000 | RECORD DRAWING ROOM NUMBERS |
| *A-000* | CONFIRMED ROOM NUMBERS |
| *AREA/VOLUME* | AREA/VOLUME OF SPACE |

# Building 7 Floor Plan

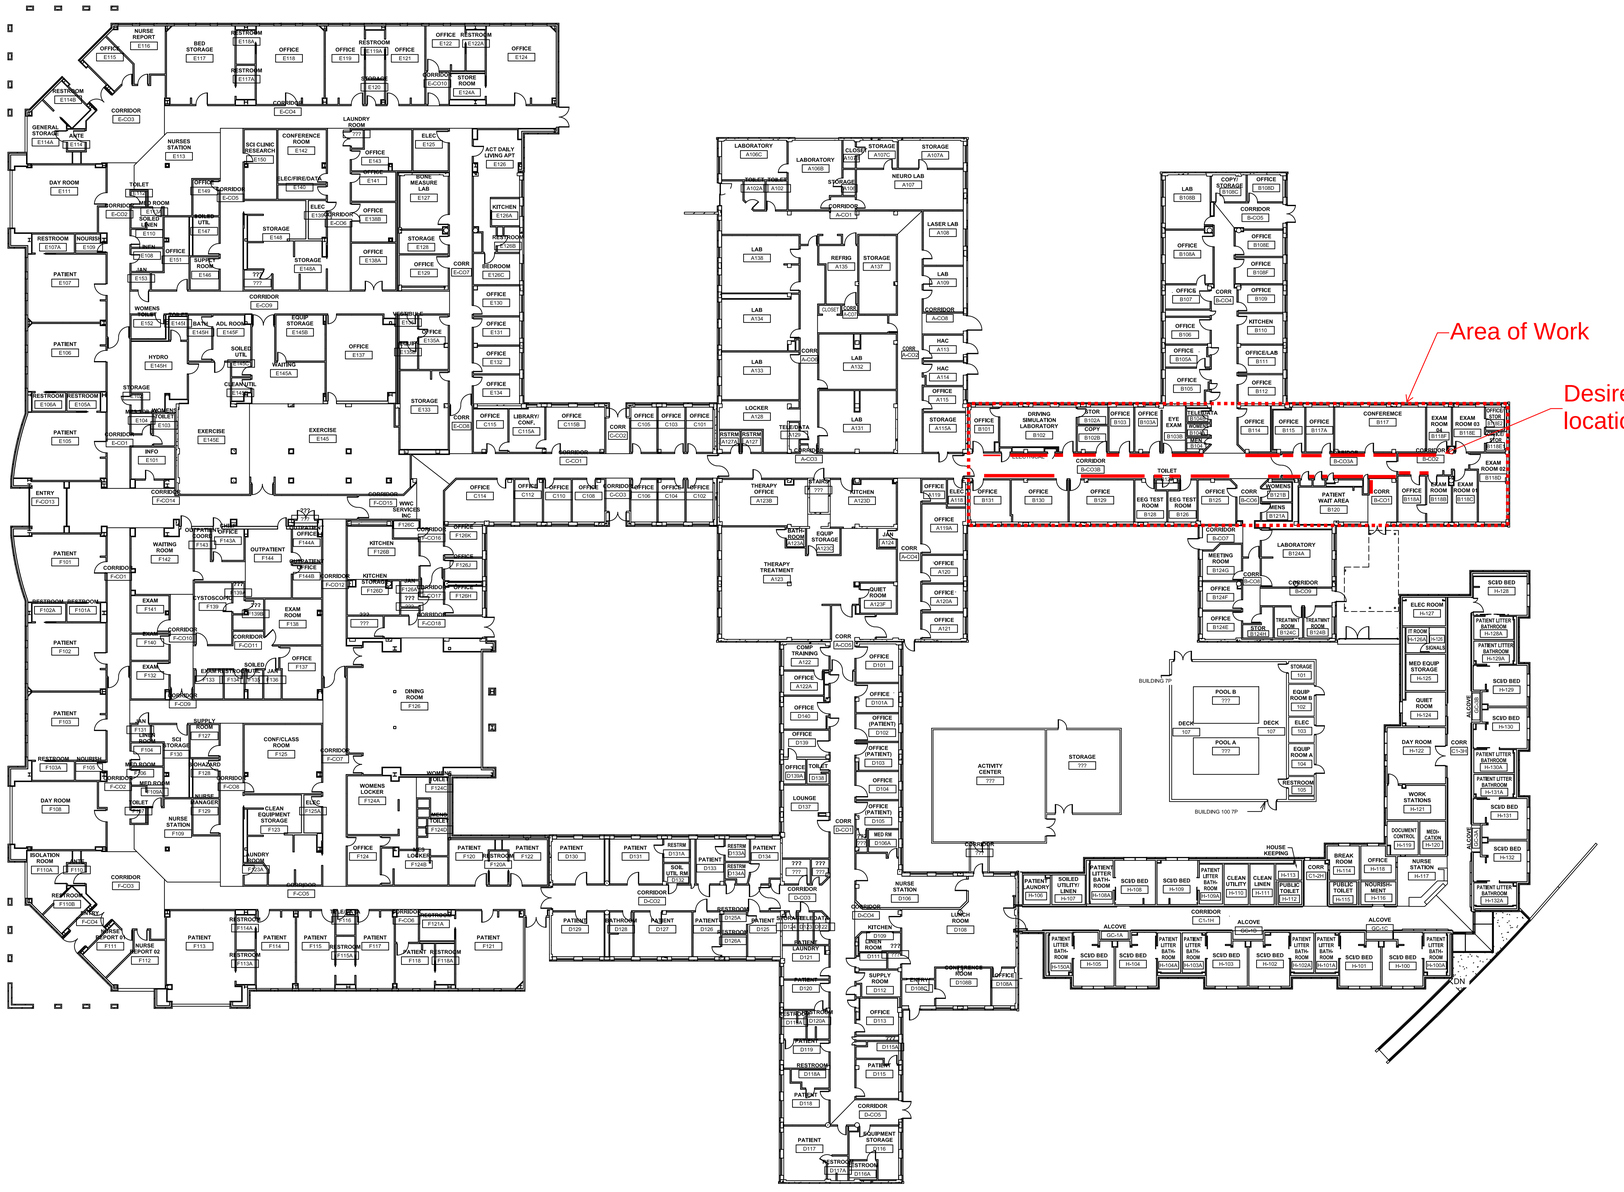


1 FIRST FLOOR PLAN
3/64" = 1'-0"

28 26 25 23

S:\Engineering\PROJECTS\CAD_File\Temp_CAD_Floor_Plans\PAD\Bldg_007_Spinal_Cord_Injury_Rehab_Center\BIM\Bldg_007_Revit_Model\640.00.000.PAD.007.SCI_Rehab_Ctr_Full.Revit_Model.rvt

3/4/2014 10:47:14 AM

| Revisions: | Date |
|---|---|
| | |

CONSULTANTS:

ARCHITECT/ENGINEERS:

Drawing Title
**FIRST FLOOR PLAN**

Approved: Project Director

Project Title
**REAL TIME LOCATOR SYSTEM (NOT FIELD VERIFIED) (FOR REFERENCE ONLY)**

Location
PAD PALO ALTO, CA

Date 08/13/13 | Checked -- | Drawn --

Project Number 640-00-000

Building Number 007

Drawing Number
**A101-A**
Dwg. -- of --

Office of Facilities Management

Department of Veterans Affairs

VA FORM 08-6231, OCT 1978