DEMO ALL (E) CONDUIT AND ELECTRICAL CURBS ON ROOF AND DOWN CHASE TO LOADING DOCK CEILING. THIS INCLUDES LOW-VOLTAGE CONTROLS WIRING.

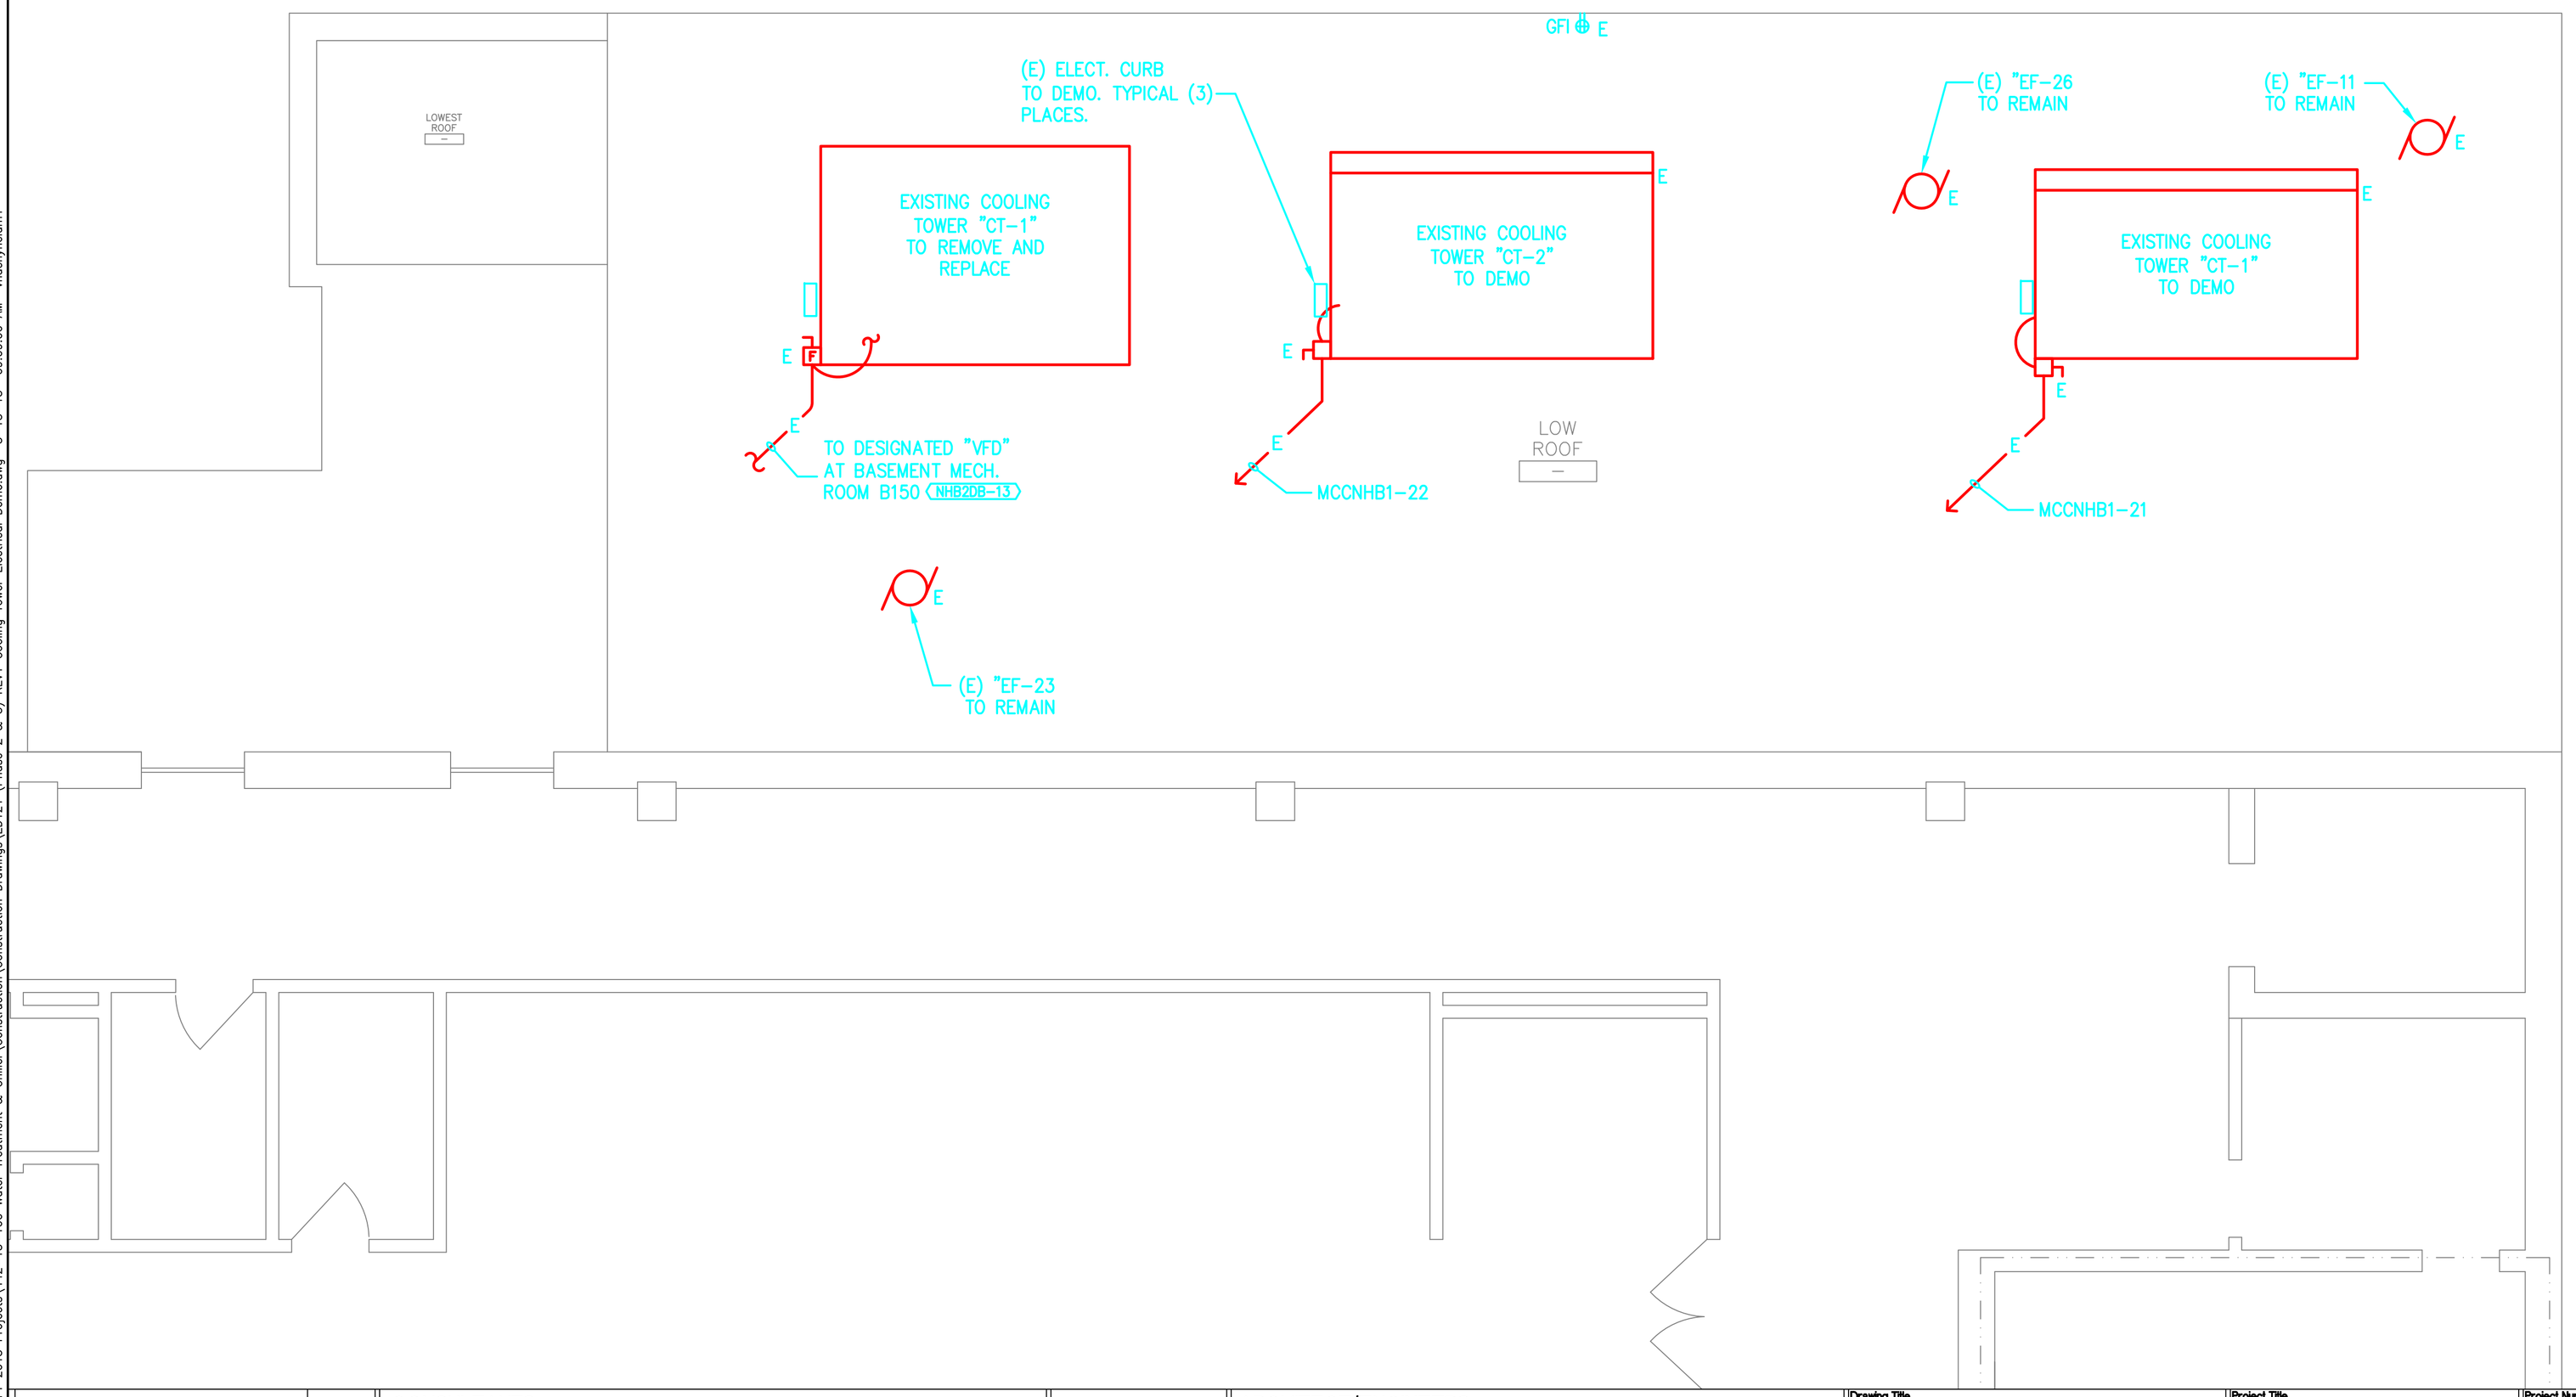

Scale: 3/8" = 1'-0"

Revisions	Date

CONSULTANTS:

ARCHITECT/ENGINEERS:

Drawing Title	ED121 (PHASE 2, 3) Cooling Tower
Approved: Project Director	
Project Title	Piping and Chilled Water Water Treatment and Chiller
Location	CHEYENNE VAMC
Date	04/15/2015
Checked	
Drawn	
Project Number	442-15-100
Building Number	BUFFALO
Drawing Number	Dwg. of

Office of Construction and Facilities Management

Department of Veterans Affairs

VA FORM 08-6231

S:\Engineering\Projects 67.0\CY 2015 Projects\442-15-100 Water Treatment & Chiller\Construction Drawings\ED121 (Phase 2 & 3) REV1 Cooling Tower Electrical Demo.dwg 5-15-15 09:09:00 AM vhschyfield1