EROSION LEGEND & KEYNOTES

1. GRAVEL CONSTRUCTION ENTRANCE
2. CONCRETE TRUCK WASH-OUT
3. SILT FENCE
4. INLET PROTECTION
5. ROCK DONUT
6. PERMANENT RIPRAP OUTLET PROTECTION
7. EROSION CONTROL BLANKET (WITH SEED)
8. AREA SUBJECT TO TEMPORARY SEEDING DURING CONSTRUCTION, AND PERMANENT SEEDING OR LANDSCAPING AFTER CONSTRUCTION IS COMPLETE
9. SIGN POSTING
10. DUMPSTER / RECYCLING AREA
11. PORT-O-LET
12. CONSTRUCTION LIMITS
13. TOPSOIL STOCKPILE LOCATION

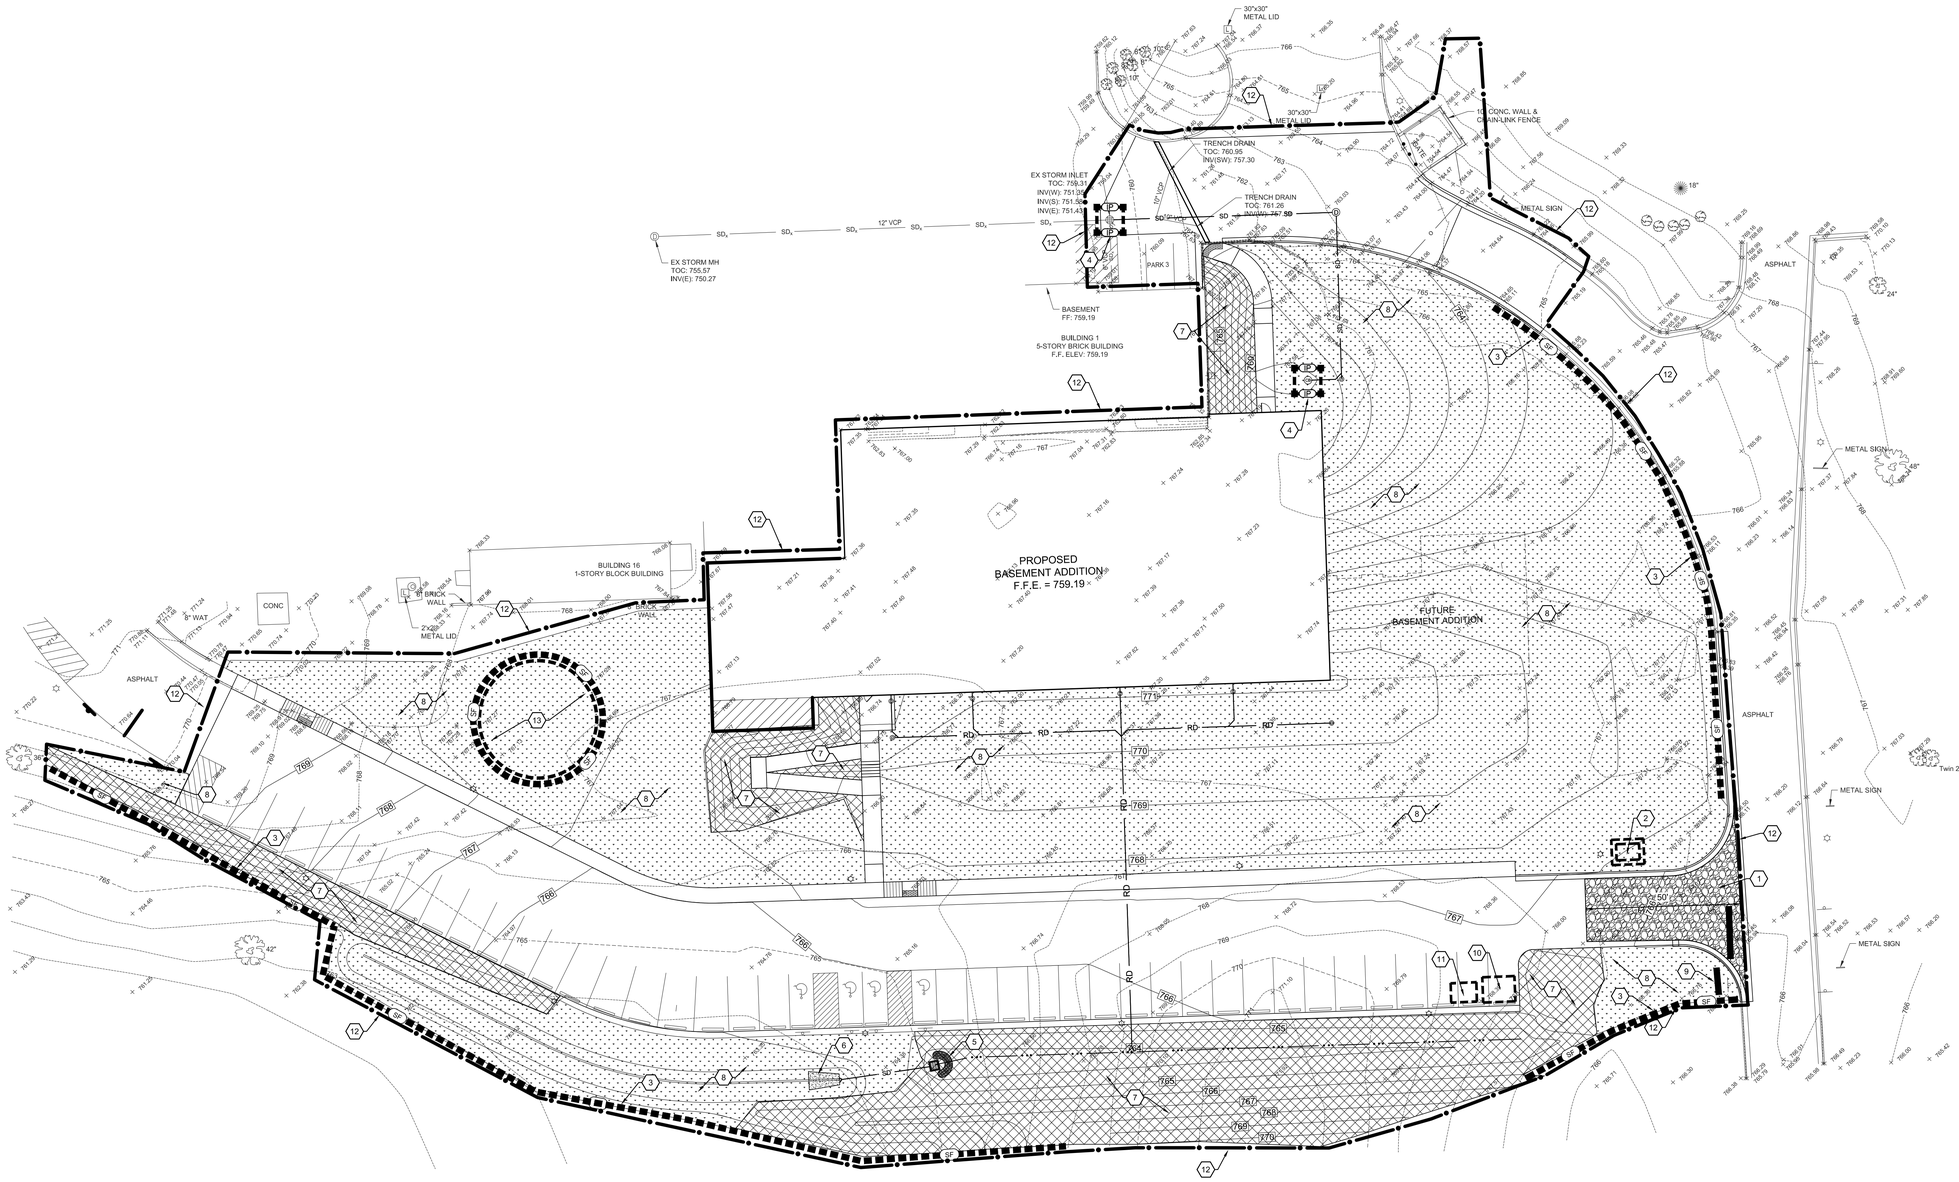

EROSION CONTROL PLAN

1" = 20'

0' 10' 20' 40'

NORTH

CAUTION !!

THE LOCATIONS OF ALL EXISTING UNDERGROUND UTILITIES SHOWN ON THIS PLAN ARE BASED UPON ABOVE GROUND EVIDENCE (including, but not limited to, manholes, inlets, valves, and marks made upon the ground by others) AND ARE SPECULATIVE IN NATURE. THERE MAY ALSO BE OTHER EXISTING UNDERGROUND UTILITIES FOR WHICH THERE IS NO ABOVE GROUND EVIDENCE OR FOR WHICH NO ABOVE GROUND EVIDENCE WAS OBSERVED. THE EXACT LOCATIONS OF SAID EXISTING UNDERGROUND UTILITIES SHALL BE VERIFIED BY THE CONTRACTOR PRIOR TO ANY AND ALL CONSTRUCTION.

100% Construction Documents

Revisions:	Date

VA

VA NORTHERN INDIANA HEALTH CARE SYSTEM,
FORT WAYNE
2121 Lake Ave,
Fort Wayne,
Indiana 46805

ARCHITECT/ENGINEERS:

AMERICAN STRUCTUREPOINT INC.
7260 SHADELAND STATION
INDIANAPOLIS, IN 46256-3957
TEL 317.547.5580 FAX 317.543.0270
www.structurepoint.com

Ross&Baruzzini
8250 Haverstick Road
Suite 285
Indianapolis, IN 46240
317.638.8383

CONSULTANTS:

DAVID KARL KOEHLER REGISTERED No. PE1101261 STATE OF INDIANA PROFESSIONAL ENGINEER

Drawing Title: Erosion Control Plan	Project Title: SPS BASEMENT ADDITION VA PROJECT # 610A4-12-400		Project Number: 610A4-12-400
Approved: Project Director	Location: 2121 Lake Ave, Fort Wayne, IN 46805		Building Number: 01
	Date: 08-15-2014	Checked: DKK / Drawn: JLG	Drawing Number: CE-101

Office of Construction and Facilities Management

VA Department of Veterans Affairs

VA FORM 08-6231

P:\2010\006229\D. Drawings\0005\Civil\Plan Set\12_610A4-12-400-01-CE-101.dwg 8-13-14 01:40:43 PM jsteff1

one eighth inch = one foot · one quarter inch = one foot · three eighths inch = one foot · one half inch = one foot · three quarters inch = one foot · one inch = one foot · one and one half inches = one foot · three inches = one foot