ASBESTOS CONTAINING MATERIALS

A. FLOOR TILE
B. BLACK FLOOR TILE MASTIC
C. CAL-MAG PIPE INSULATION
D. MUDDED PIPE FITTINGS
E. MUDDED TANK INSULATION
F. RED STONE FLOORING
G. ASSUMED PIPE AND PIPE FITTING INSULATION
H. ASSUMED FIRE DOORS
I. ASSUMED ELEVATOR DOOR INSULATION
J. ASSUMED ELEVATOR CAB INSULATION
K. ASSUMED ELEVATOR BRAKE PADS
L. ASSUMED CORK INSULATION MASTIC
M. ASSUMED ROOFING

△ – AREA DESIGNATION

○ – ASBESTOS CONTAINING MATERIAL DESIGNATION

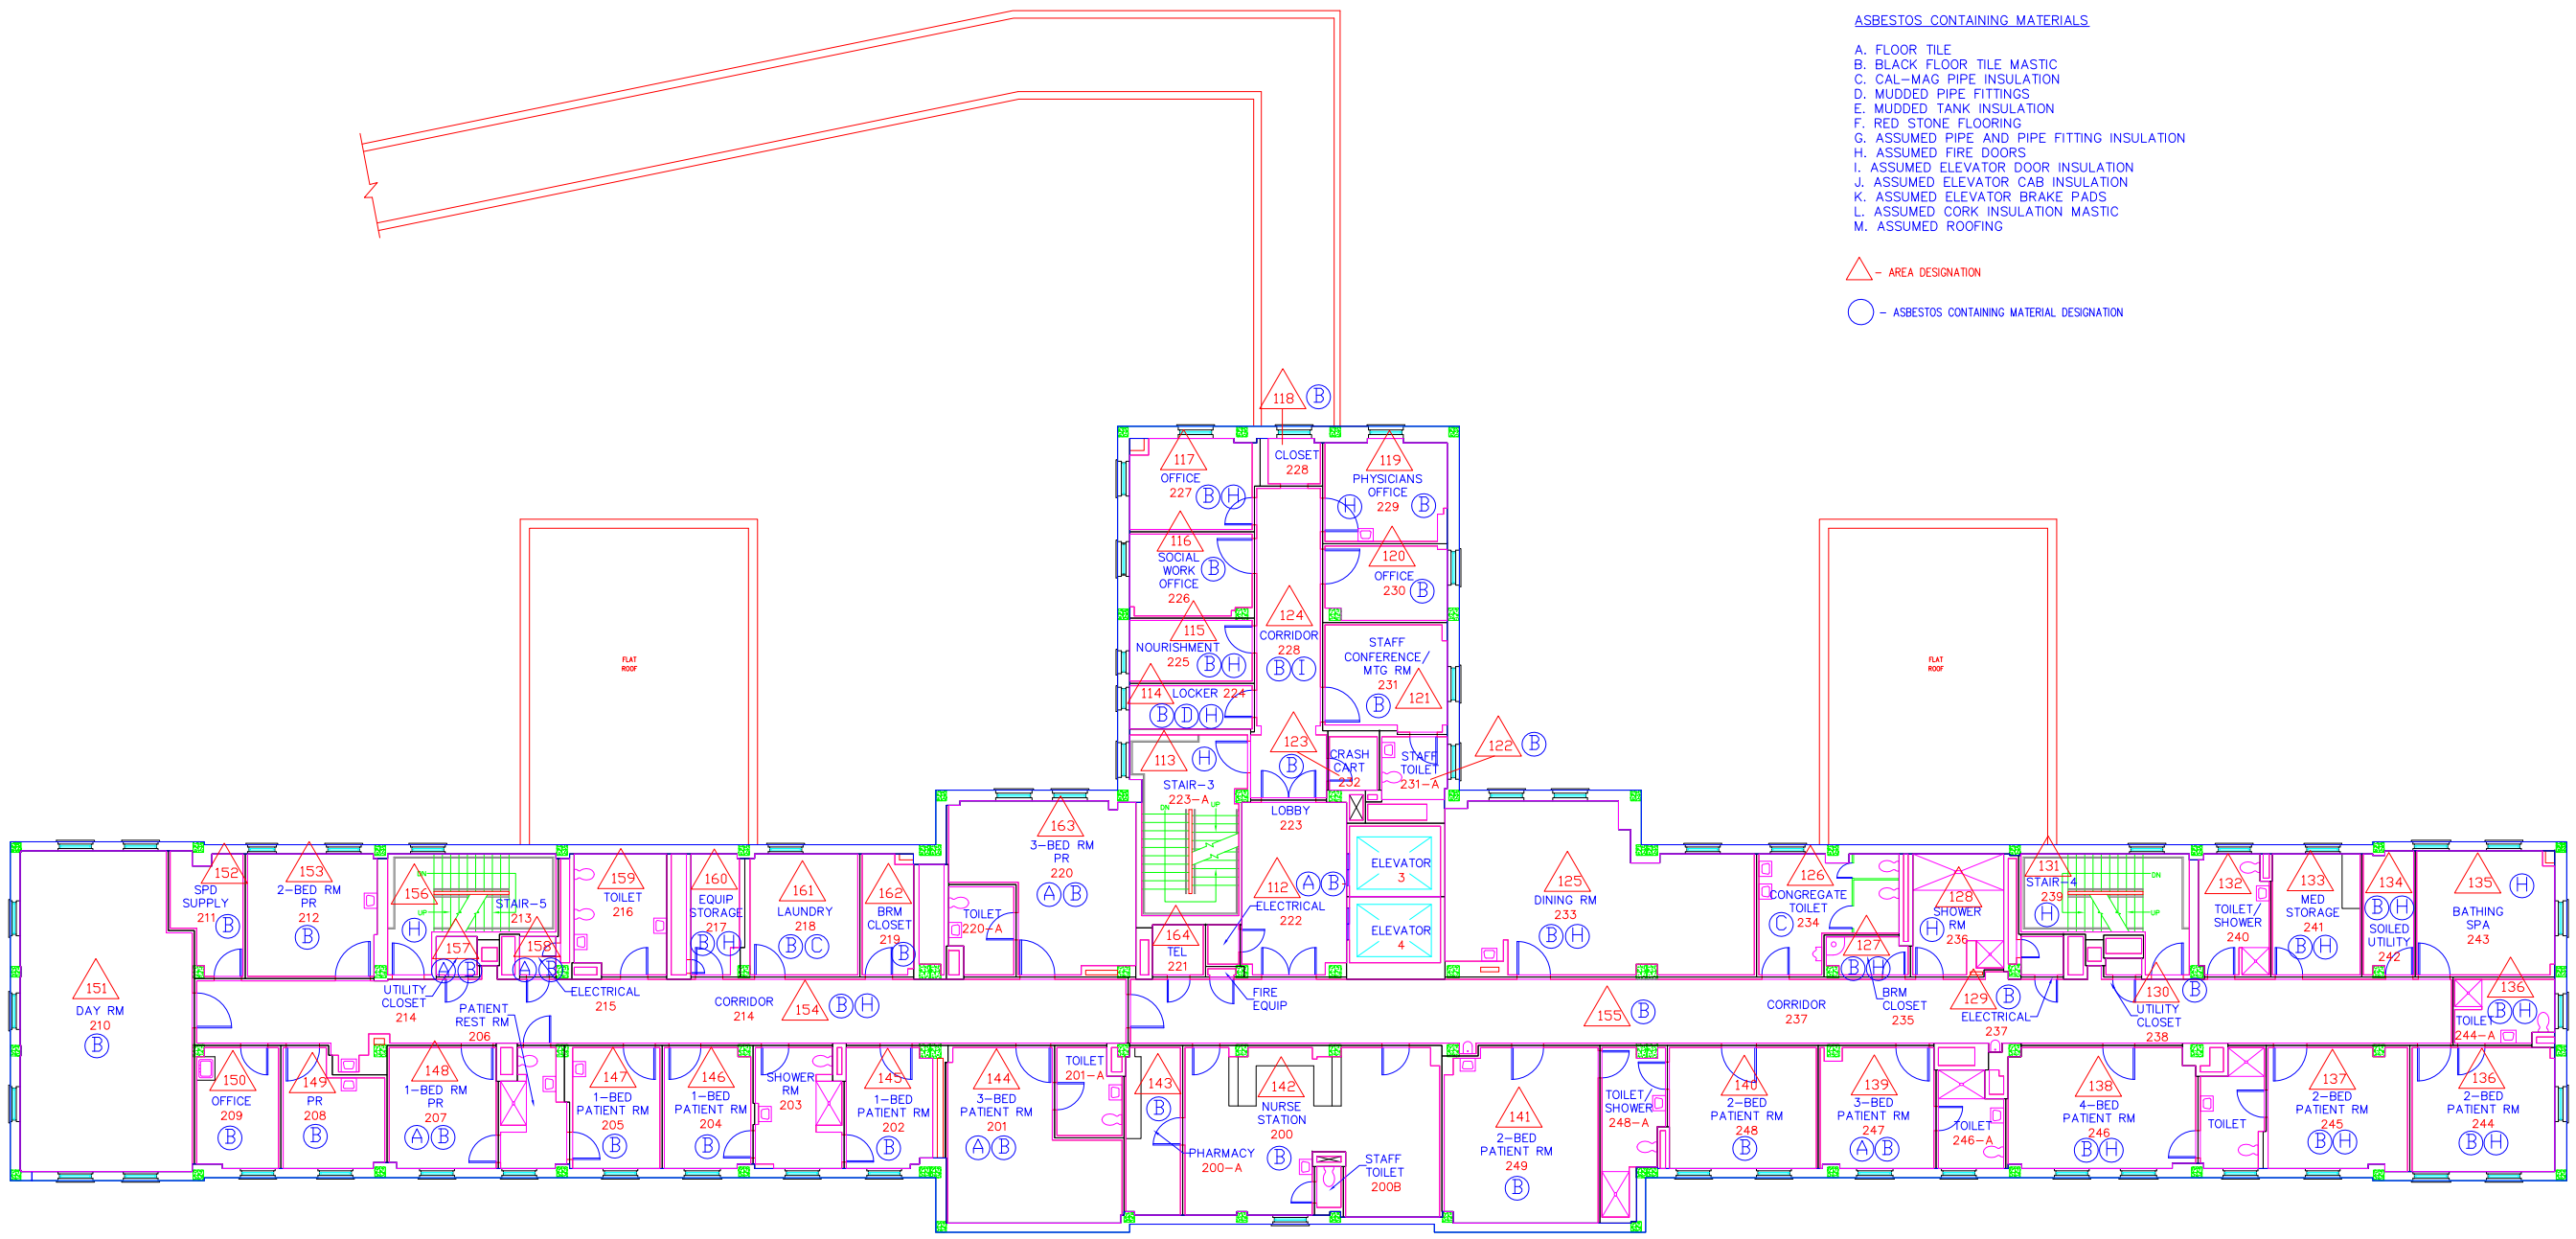

Revisions	Date

AEROSOL MONITORING & ANALYSIS, INC.
1331 ASHTON ROAD, P.O. BOX 546
HANOVER, MARYLAND 21076
WEBSITE: WWW.AMACMONITORING.COM
PHONE: 410-684-3327
FAX: 410-684-3384

Professional Seal

Drawing Title	SECOND FLOOR PLAN ARCHITECTURAL
Project Title	Asbestos Drawings
Date	11-04-2011
Project No.	
Approved:	
Approved:	
Building Number	23H
Checked	
Drawn	
Location	VAMC PERRYPOINT MARYLAND
Drawing No.	H-23H3

VAMC, PERRYPOINT

VA Department of Veterans Affairs

VA FORM 08-6231, OCT 1978