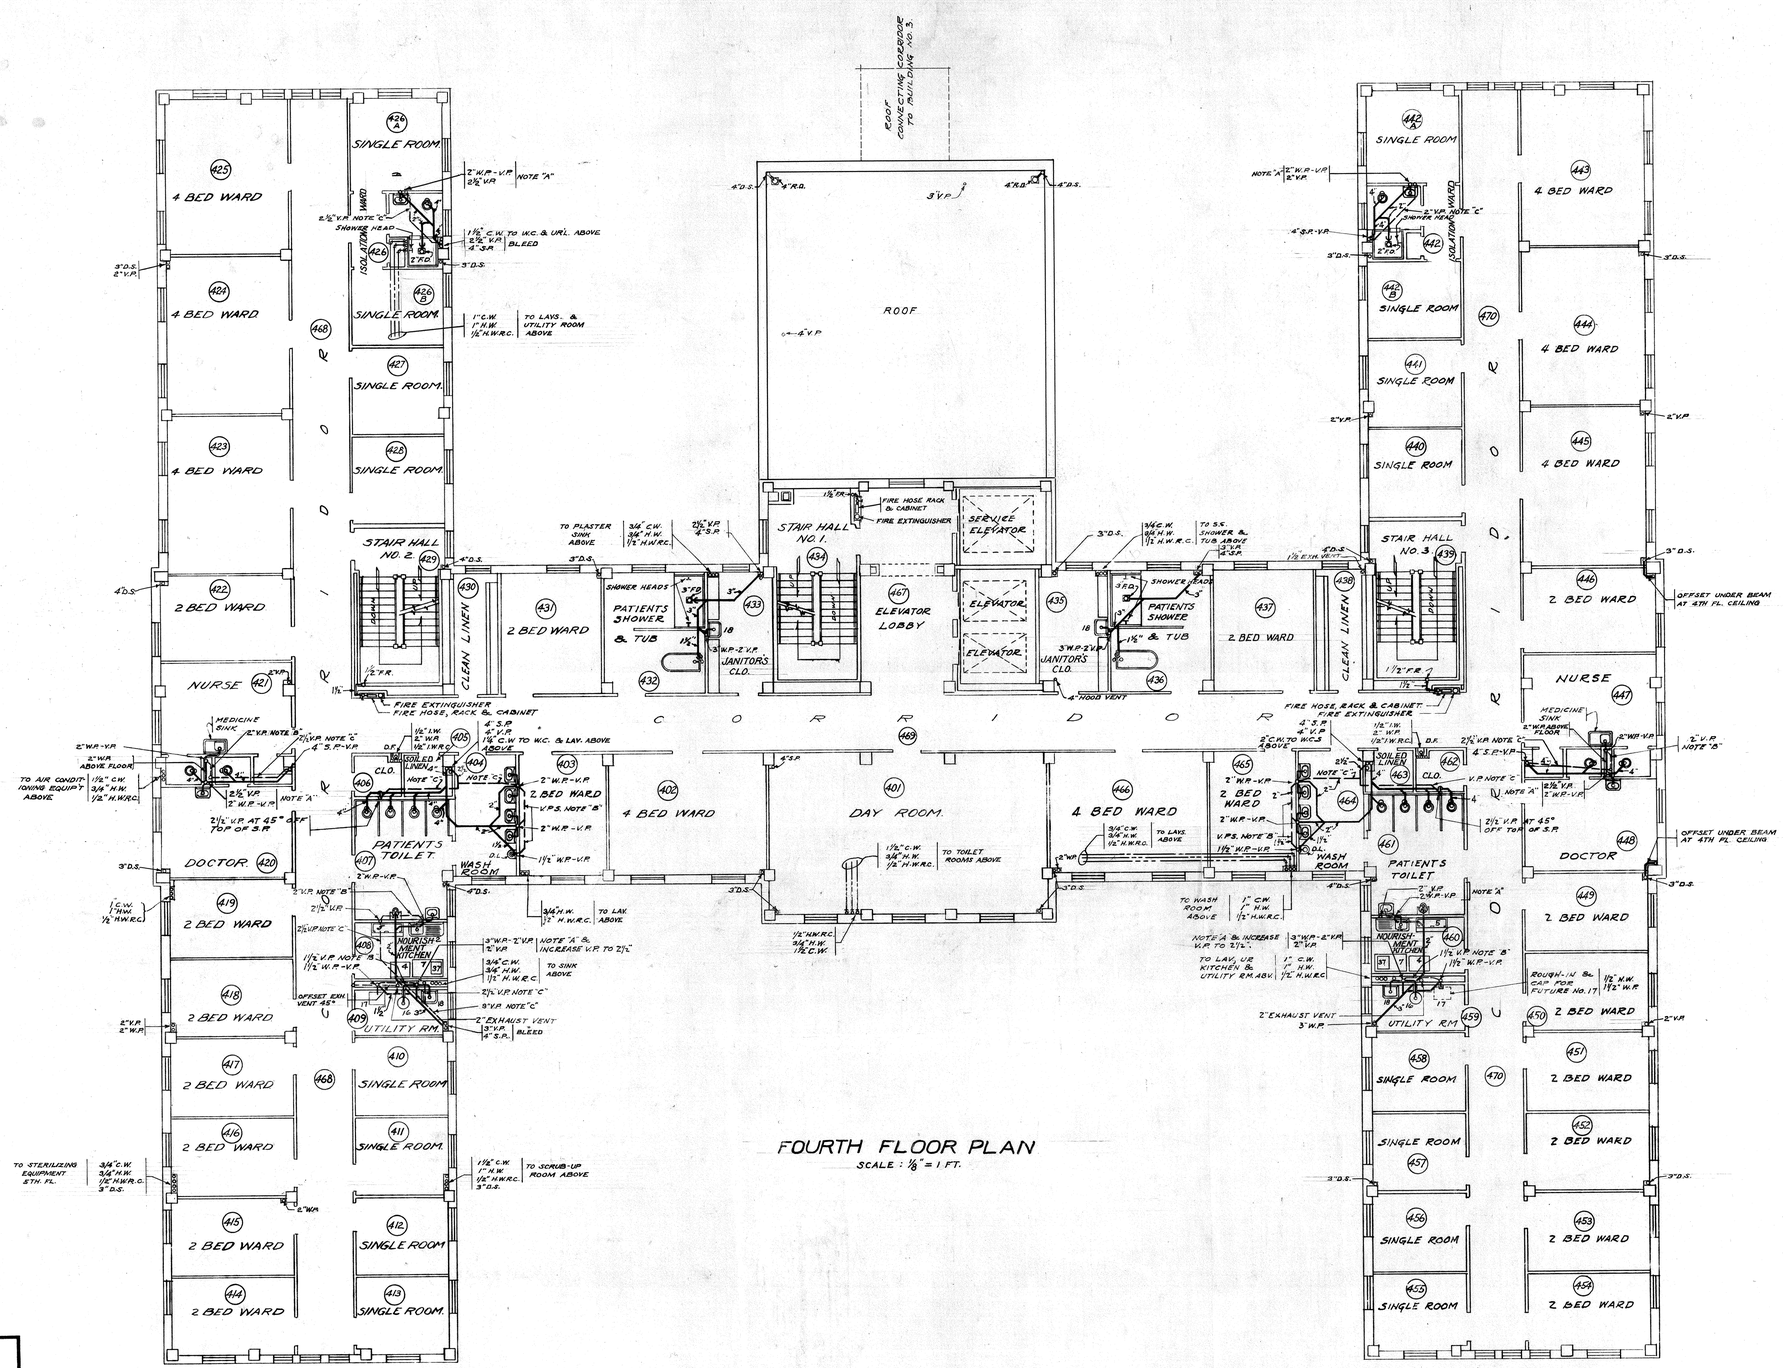

FOURTH FLOOR PLAN
SCALE: 1/8" = 1 FT.

NOURISHMENT KITCHEN EQUIPMENT SCHEDULE.

2. SINK.
4. ELECTRIC REFRIGERATOR.
5. DISH CABINET.
7. TABLE.
37. HOT PLATE (ELECTRIC).

UTILITY ROOM EQUIPMENT SCHEDULE

16. BED PAN STERILIZER.
17. UTENSIL STERILIZER.
18. SLOP SINK.

FOR GENERAL NOTES, SYMBOLS & DETAILS SEE "STANDARD INTERIOR DETAIL SHEET" FOR PLUMBING, SHEET NO. 58

VETERANS ADMINISTRATION
WASHINGTON, D. C.

APPROVED Frank T. Hines Administrator
George E. Jaines Assistant Administrator
[signature] Director of Construction
[signature] Chief, Technical Division

2-9-1-0245

PLUMBING

MAIN BUILDING NO. 1
VETERANS ADMINISTRATION FACILITY
FAYETTEVILLE, N.C.

	REVISIONS	NUMBER
Drawn R.Y. SMITH, JR.		1-38
Traced J.C. BOHNERT		
Sect. Chf. [illegible]		
Date FEB. 16, 1939		SHEET 38 OF 59
Sub-division Chief		Proj. No. 1458

6960

FILE FOLDER NO. 2B

RETURN TRACINGS TO PLAN FILES

Printed in U.S.A. on Arkwright Tracing Cloth
Eugene Dietzgen Co., Inc., N.Y.C.