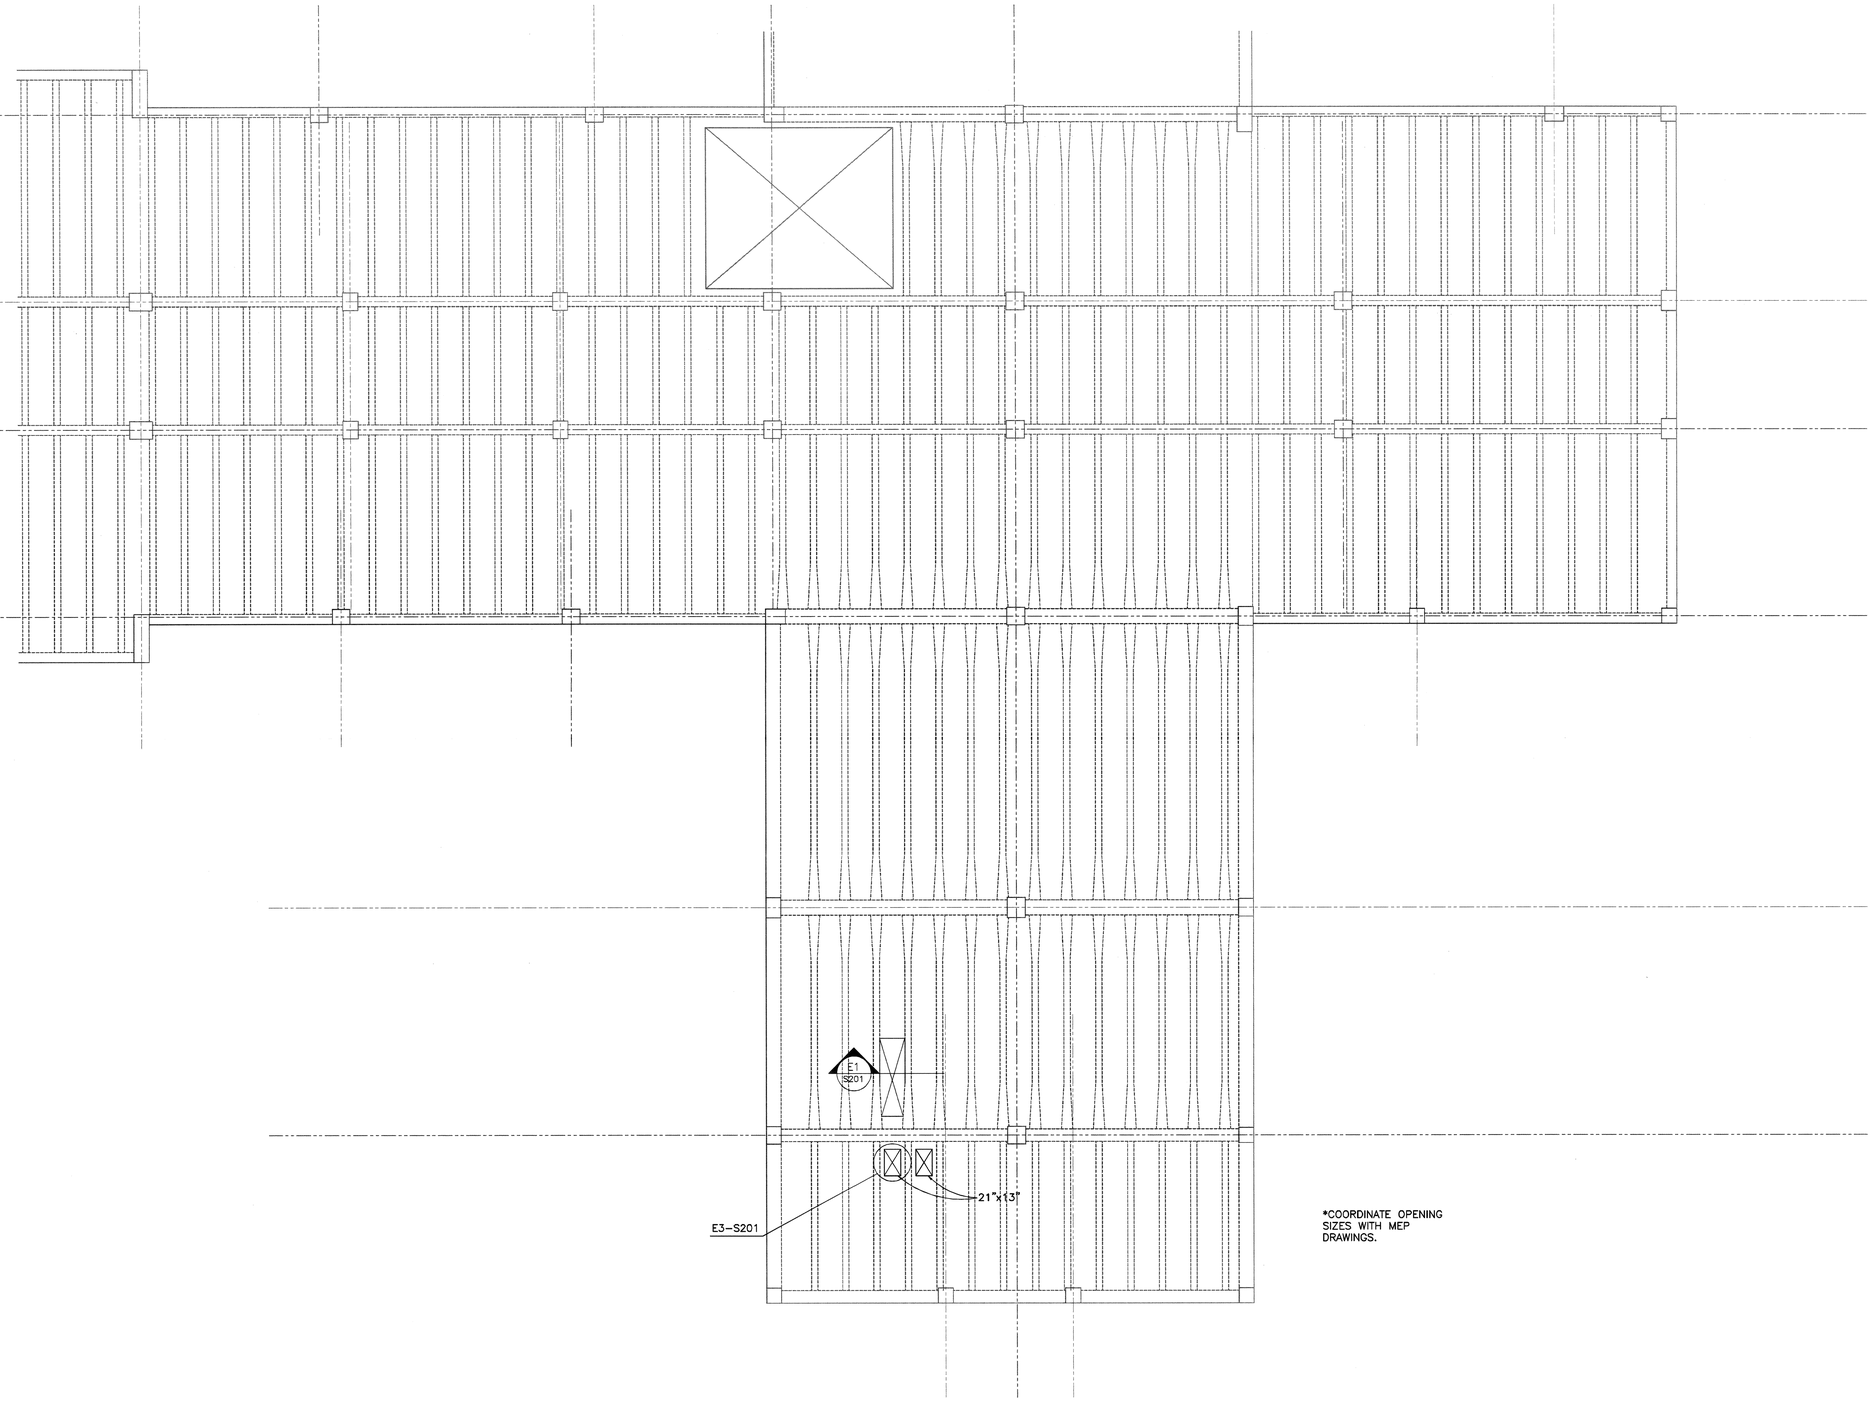

*COORDINATE OPENING SIZES WITH MEP DRAWINGS.

F5 THIRD FLOOR PLAN
SCALE: 1/4" = 1'-0"

REVISION NO.	REVISION DESCRIPTION	By	Date

Revisions

Department of Veterans Affairs
Veterans Healthcare System of the Ozarks
1100 North College Avenue
Fayetteville, AR 72703

SEAL

Architect/Engineer Address
HARRELL
• DESIGN GROUP, PC •
formerly HARRELL, SALTRICK & HOPPER, PC
8206 TOWER POINT DRIVE
CHARLOTTE, NC 28227
P 704.814.1320
F 704.321.0833
WWW.HARRELLDG.COM
COPYRIGHT © 2014 HARRELL DESIGN GROUP, PC
HDG PROJECT # 14008

LAURENE, RICKHER & SORRELL, P.C.
Consulting Structural Engineers
8701 RED OAK BLVD. SUITE 500
CHARLOTTE, NORTH CAROLINA 28217
PHONE 704-522-0495 FAX 704-522-0497
EMAIL mail@lrspc.net WEB www.lrspc.net

APPROVALS:

Drawing Title: THIRD FLOOR PLAN	Project Title: RENOVATE 3B CLINIC FOR STEP-DOWN, B1		Date: 1/8/2015
			Project Number: 564-14-102
FULLY SPRINKLERED	Drawn: RJM	Building Number: 1	AutoCAD File Name:
100% FINAL CONSTRUCTION DRAWINGS	Checked: MSR	Reviewed:	Const. Contract No.:
			DRAWING No.: S100

Veterans Affairs