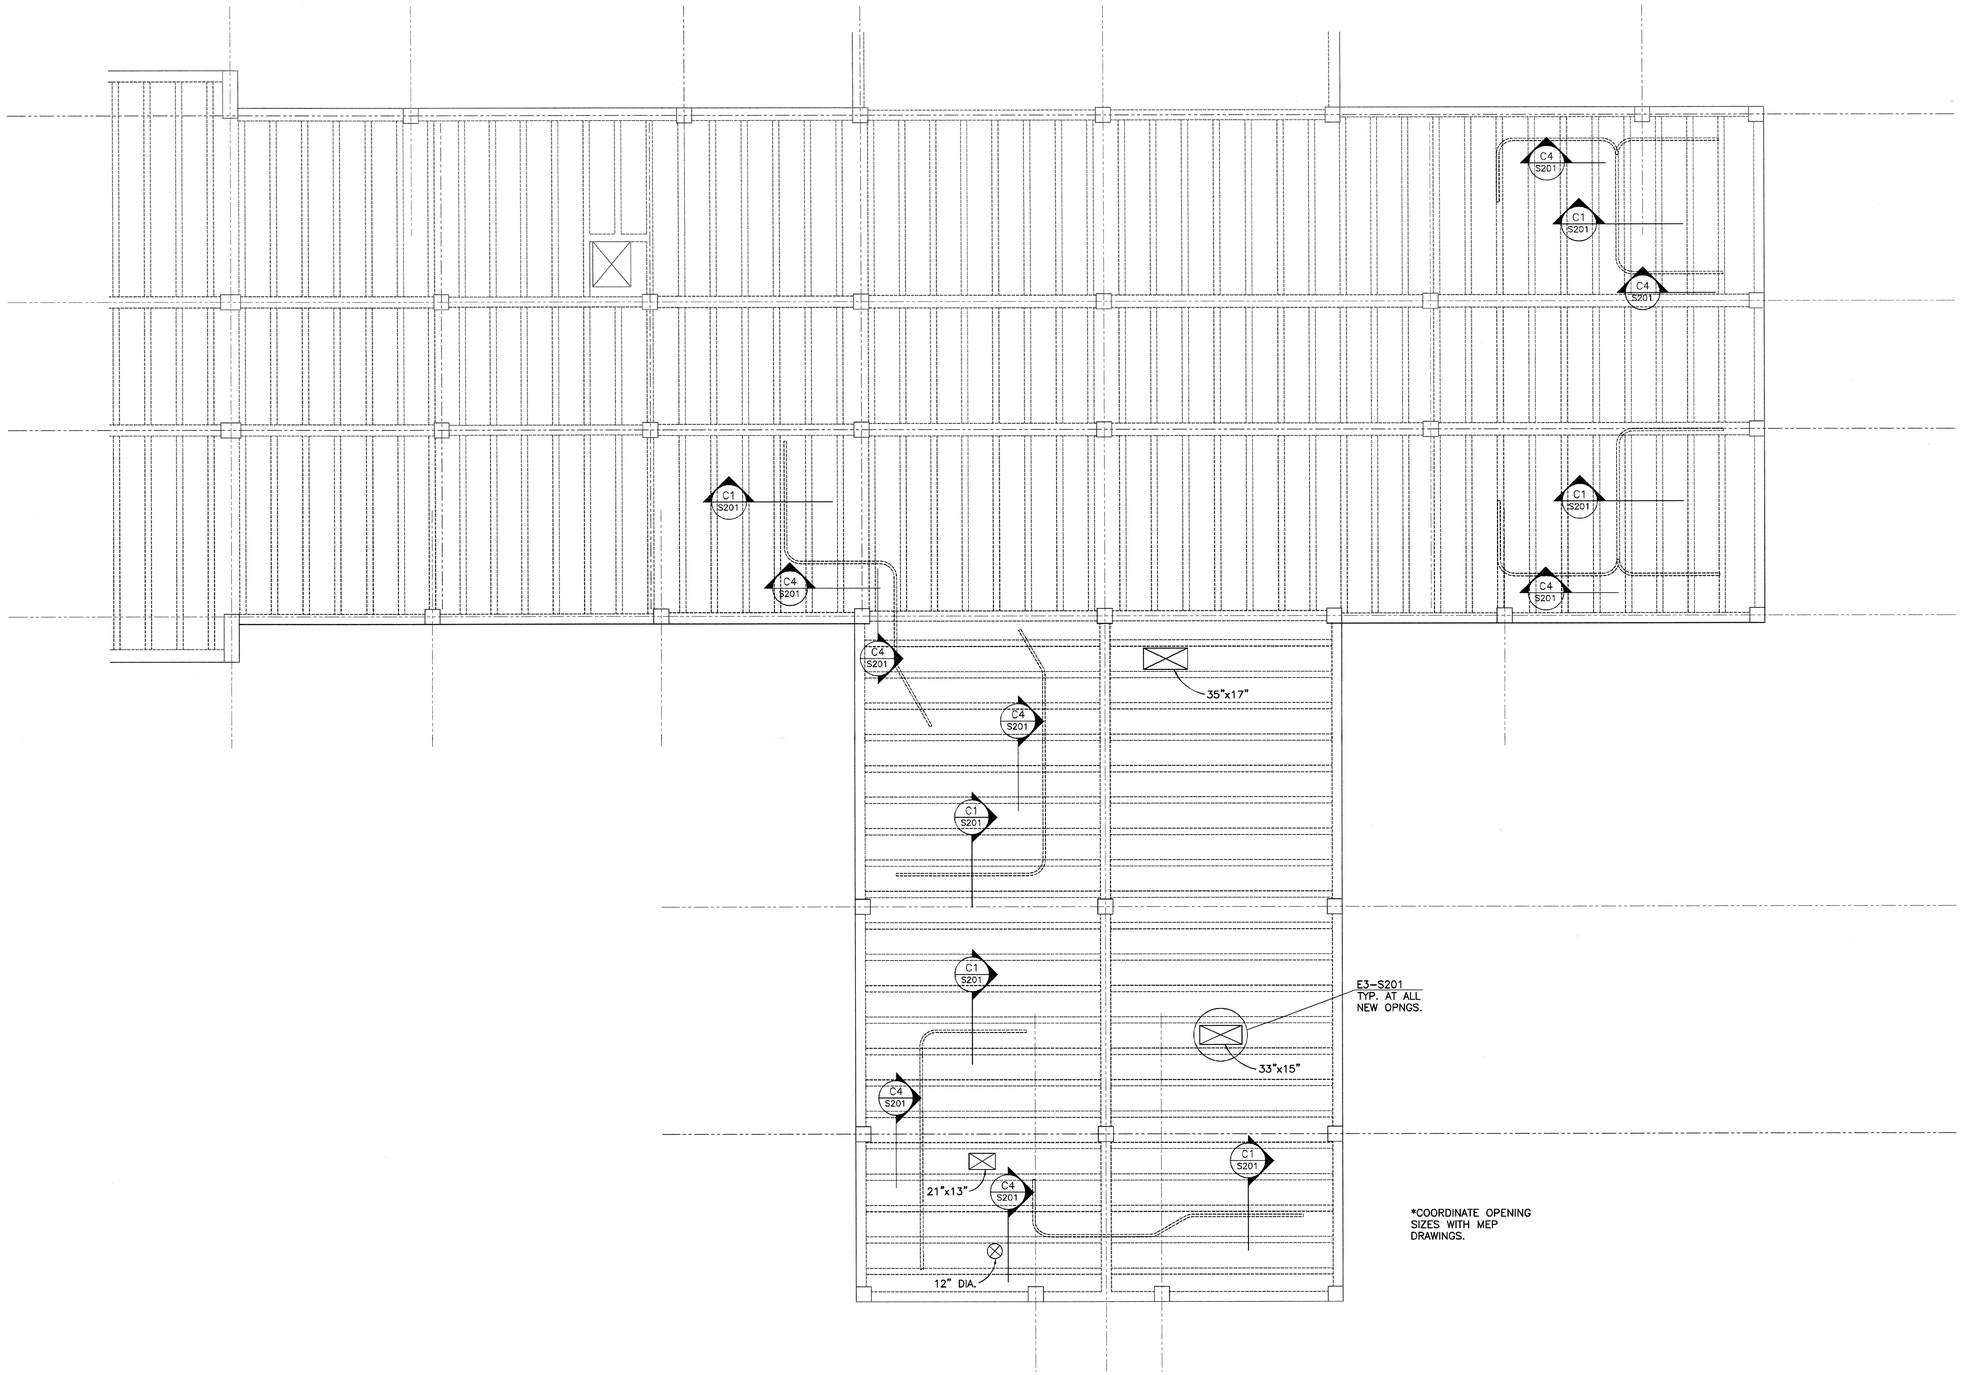

*COORDINATE OPENING SIZES WITH MEP DRAWINGS.

F5 FOURTH FLOOR PLAN

SCALE: 1/4" = 1'-0"

REVISION NO.	REVISION DESCRIPTION	
Revisions		By Date

Department of Veterans Affairs
Veterans Healthcare System of the Ozarks
1100 North College Avenue
Fayetteville, AR 72703

NORTH CAROLINA PROFESSIONAL SEAL 15464 ENGINEER MARK STEVEN RICKHER

SEAL

Architect/Engineer Address

HARRELL • DESIGN GROUP, PC •

formerly HARRELL, SALTRICK & HOPPER, PC

LAURENE, RICKHER & SORRELL, P.C.
Consulting Structural Engineers
8751 RED OAK BLVD., SUITE 600
CHARLOTTE, NORTH CAROLINA 28217
PHONE 704-522-2495 FAX 704-522-0499
EMAIL mail@lrsp.net WEB www.lrsp.net

8015 TOWER POINT DRIVE P 704.814.1220
CHARLOTTE, NC 28227 F 704.321.0533

WWW.HARRELLDG.COM

COPYRIGHT © 2014 HARRELL DESIGN GROUP, PC

HDG PROJECT # 14009

APPROVALS:

Drawing Title	Project Title			Date
FOURTH FLOOR PLAN	RENOVATE 3B CLINIC FOR STEP-DOWN, B1			1/8/2015
				Project Number 564-14-102
FULLY SPRINKLERED	Drawn RJM	Building Number 1	AutoCAD File Name	DRAWING No. S101
100% FINAL CONSTRUCTION DRAWINGS	Checked MSR	Reviewed	Const. Contract No.	

Veterans Affairs