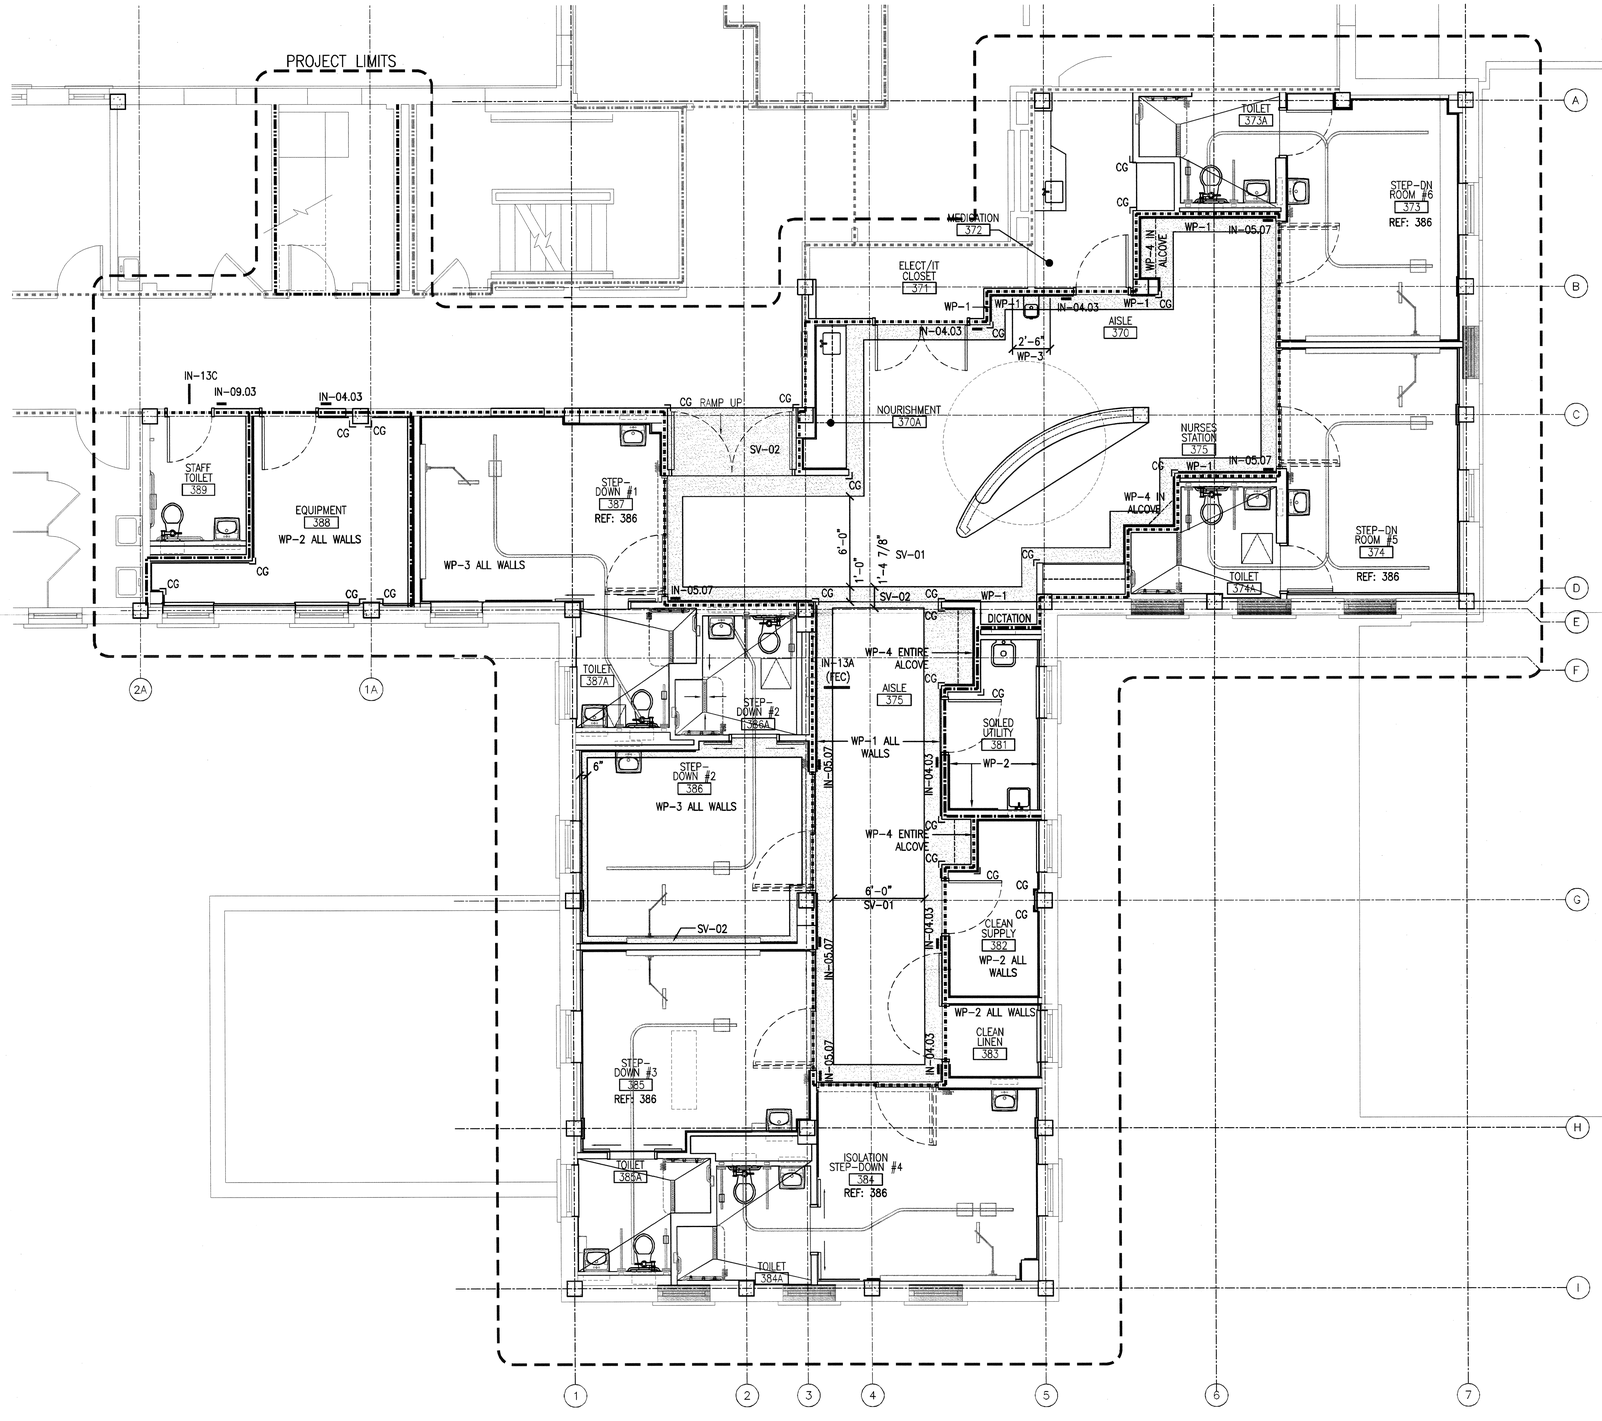

THIRD FLOOR PLAN – FINISHES AND WALL PROTECTION

F3 SCALE: 1/4" = 1'-0"

0 2' 4' 8'

GENERAL NOTES

A. PROVIDE BLACKOUT / PRIVACY SHADE AT ALL PATIENT ROOM WINDOWS.
B. CORNER GUARDS ARE TYPE CG-1 UON.

SHEET KEYNOTES (#)

1.

COORDINATION DRAWINGS

SEE COVER SHEET FOR COORDINATION NOTES.

SYMBOLS LEGEND

- EXISTING WALL, DOOR, WINDOW, MILLWORK, FIXTURE OR OTHER FIXTURE OR ASSEMBLY TO BE REMOVED.
- EXISTING WALL, DOOR, WINDOW, MILLWORK, FIXTURE OR OTHER FIXTURE OR ASSEMBLY TO REMAIN.
- NEW WALL (TYPE C3 UON)
- 1-HOUR RATED FIRE BARRIER (TYPE C3R UON)
- SMOKE PARTITION (TYPE C3S UON)
- PROJECT LIMITS
- NO PIPING OR DUCTWORK SHALL BE ROUTED THROUGH ELECTRICAL AND/OR DATA ROOMS.
- EXISTING CONCRETE COLUMN

KEYPLAN

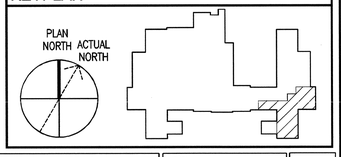

REVISION NO.	REVISION DESCRIPTION	By	Date

Department of Veterans Affairs
Veterans Healthcare System of the Ozarks
1100 North College Avenue
Fayetteville, AR 72703

SEAL

Architect/Engineer Address
HARRELL • DESIGN GROUP, PC •
formerly HARRELL, SALTRICK & HOPPER, PC
8016 TONER POINT DRIVE CHARLOTTE, NC 28227
P 704.814.1320 F 704.321.0833
WWW.HARRELLDG.COM
COPYRIGHT © 2014 HARRELL DESIGN GROUP, PC
HDG PROJECT # 14001

APPROVALS:	
CHIEF OF ENGINEERING	
NURSE MANAGER	

Drawing Title: THIRD FLOOR PLAN - FINISHES & WALL PROTECTION
FULLY SPRINKLERED
100% FINAL CONSTRUCTION DRAWINGS

Project Title: RENOVATE 3B CLINIC FOR STEP-DOWN, B1

Date: 1/8/2015
Project Number: 564-14-102
DRAWING No.: AF101

Drawn	Building Number	AutoCAD File Name
DEB	1	
Checked	**Reviewed**	**Const. Contract No.**
DEB	JC	

Veterans Affairs