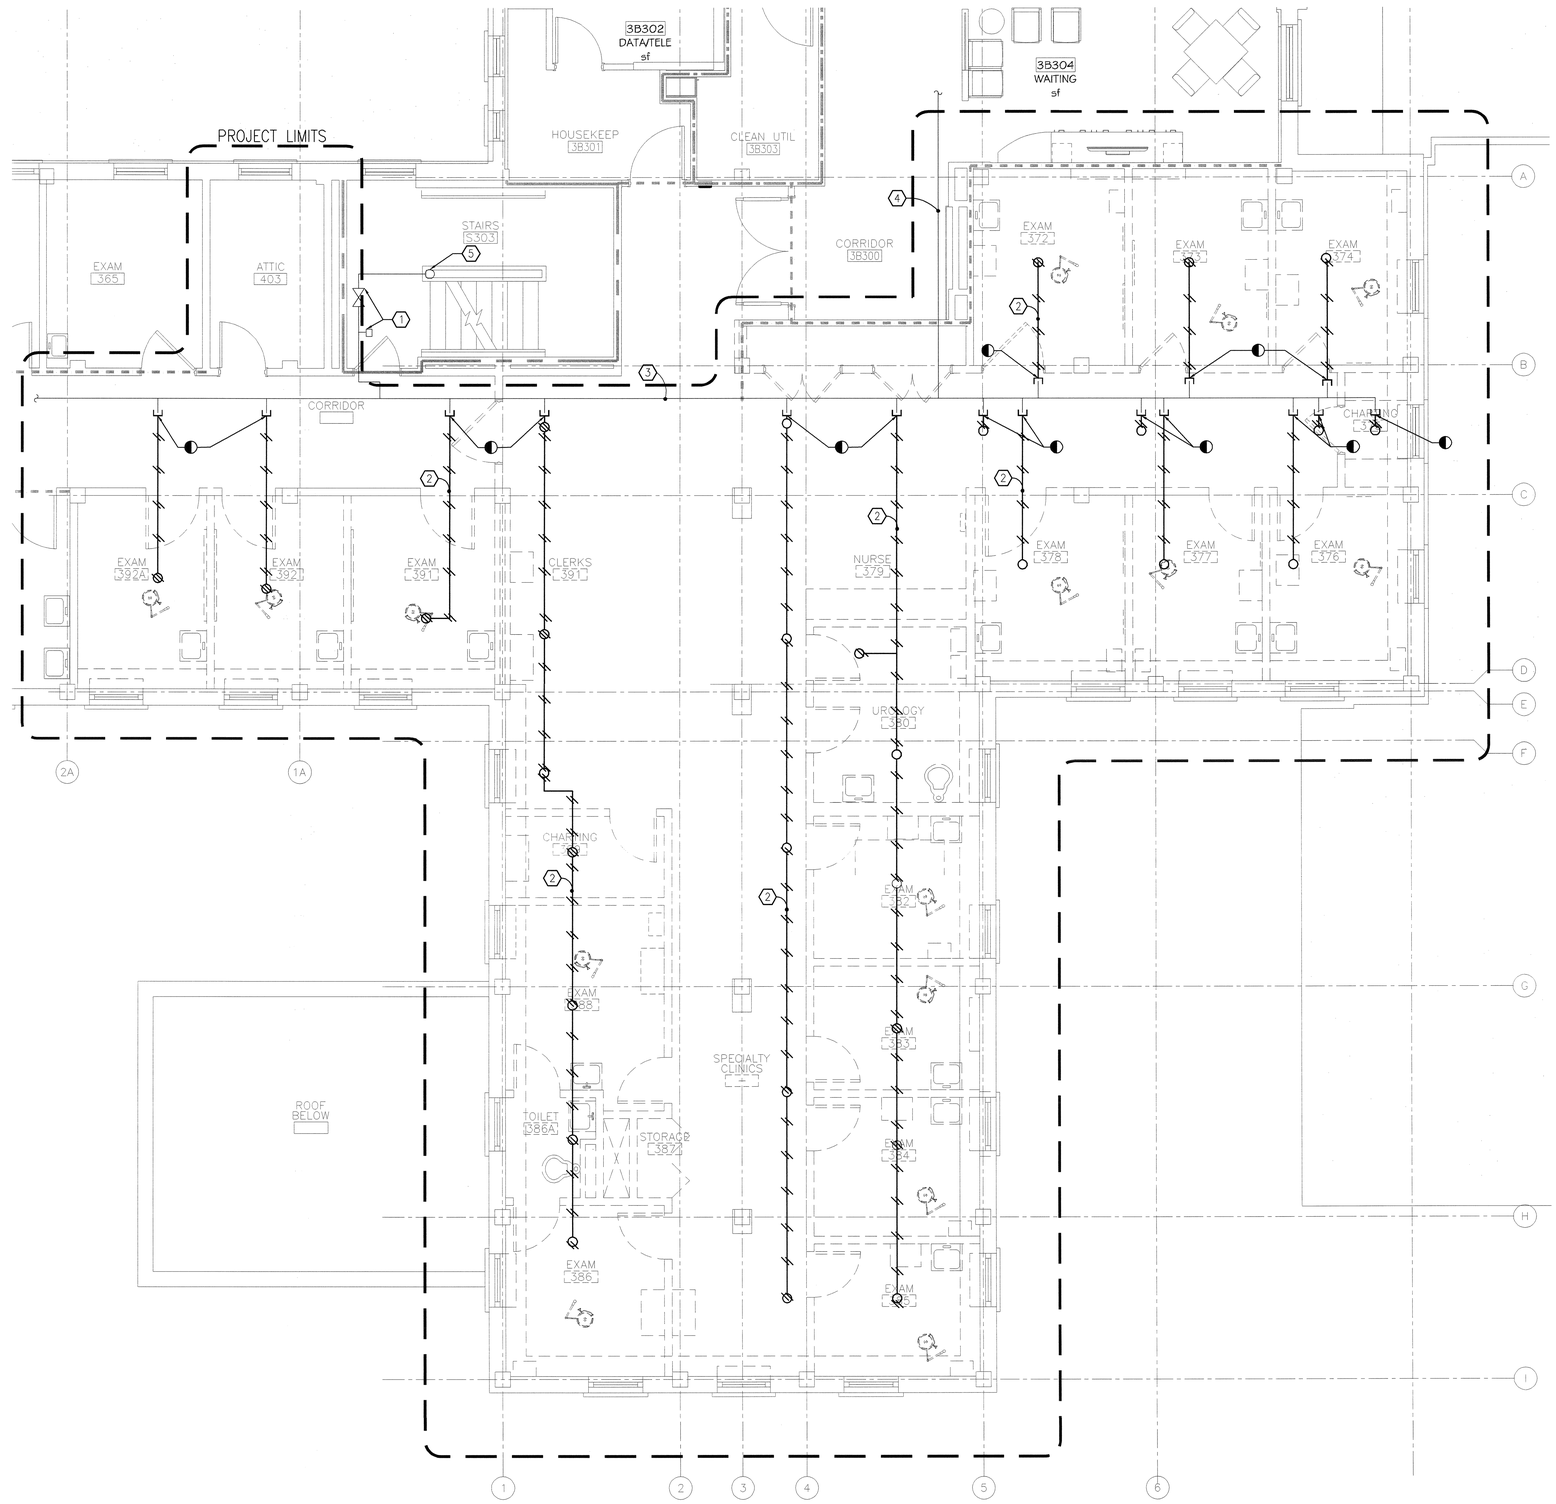


THIRD FLOOR
DEMOLITION PLAN – FIRE SUPPRESSION
F3 SCALE: 1/4" = 1'-0"

0 2" 4" 8"

## GENERAL SHEET NOTES

A. REFER TO FX001 FOR LEGEND, ABBREVIATIONS, NOTES AND DETAILS.

B. IN THE AREA OF WORK, FIRE MAINTAIN FIRE SPRINKLER SYSTEM IN SERVICE AS MUCH AS POSSIBLE WHEN NOT BEING MODIFIED. DO NOT LEAVE SYSTEM IMPAIRED DURING PERIODS OF NO WORK IF FIRE DETECTION SYSTEM IS ALSO IMPAIRED.

## SHEET KEYNOTES (#)

1. EXISTING VALVE, TAMPER AND FLOW SWITCHES, AND TEST/DRAIN ASSEMBLY TO REMAIN.
2. REMOVE EXISTING SPRINKLER PIPE AND ALL ASSOCIATED HEADS IN AREA TO BE RENOVATED. CAP BRANCH LINES AT EXISTING FIRE SPRINKLER MAIN.
3. EXISTING SPRINKLER MAIN TO REMAIN.
4. EXISTING MAIN SERVING PALLATIVE CARE TO REMAIN.
5. EXISTING COMBINATION STANDPIPE/SPRINKLER RISER TO REMAIN.

## COORDINATION DRAWINGS

SEE COVER SHEET FOR COORDINATION NOTES.

## SYMBOLS LEGEND

- EXISTING WALL, DOOR, WINDOW, MILLWORK, FIXTURE OR OTHER FIXTURE OR ASSEMBLY TO BE REMOVED.
- EXISTING WALL, DOOR, WINDOW, MILLWORK, FIXTURE OR OTHER FIXTURE OR ASSEMBLY TO REMAIN.
- NEW WALL (TYPE C3 UON)
- 1-HOUR RATED FIRE BARRIER (TYPE C3R UON)
- SMOKE PARTITION (TYPE C3S UON)
- PROJECT LIMITS
- NO PIPING OR DUCTWORK SHALL BE ROUTED THROUGH ELECTRICAL AND/OR DATA ROOMS.
- EXISTING CONCRETE COLUMN

## KEYPLAN




| REVISION NO. | REVISION DESCRIPTION | By Date |
|---|---|---|
| | | |

Revisions

Department of Veterans Affairs
Veterans Healthcare System of the Ozarks
1100 North College Avenue
Fayetteville, AR 72703

SEAL

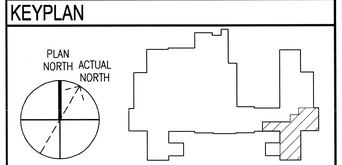NORTH CAROLINA PROFESSIONAL SEAL 027084 ENGINEER WILLIAM E. DURHAM 1/8/2015

SEAL

Architect/Engineer Address
HARRELL • DESIGN GROUP, PC •
formerly HARRELL, SALTRICK & HOPPER, PC
8016 TOWER POINT DRIVE CHARLOTTE, NC 28227
P 704.814.1320 F 704.321.0833
WWW.HARRELLDG.COM
COPYRIGHT © 2014 HARRELL DESIGN GROUP, PC
HDG PROJECT # 14001

| APPROVALS: | |
|---|---|
| 1. FP & C CONSULTANT, INC. | |
| 2. CHIEF OF ENGINEERING | |
| 3. ENGINEER ELECTRONIC TECHNICIAN | |

Drawing Title: THIRD FLOOR DEMOLITION PLAN- FIRE SUPPRESSION

Project Title: RENOVATE 3B CLINIC FOR STEP-DOWN, B1

Date: 1/8/2015

Project Number: 564-14-102

FULLY SPRINKLERED

100% FINAL CONSTRUCTION DRAWINGS

| Drawn | Building Number | AutoCAD File Name |
|---|---|---|
| JB/WED | 1 | |

| Checked | Reviewed | Const. Contract No. |
|---|---|---|
| RB | WED | |

DRAWING No. FXD101

Veterans Affairs