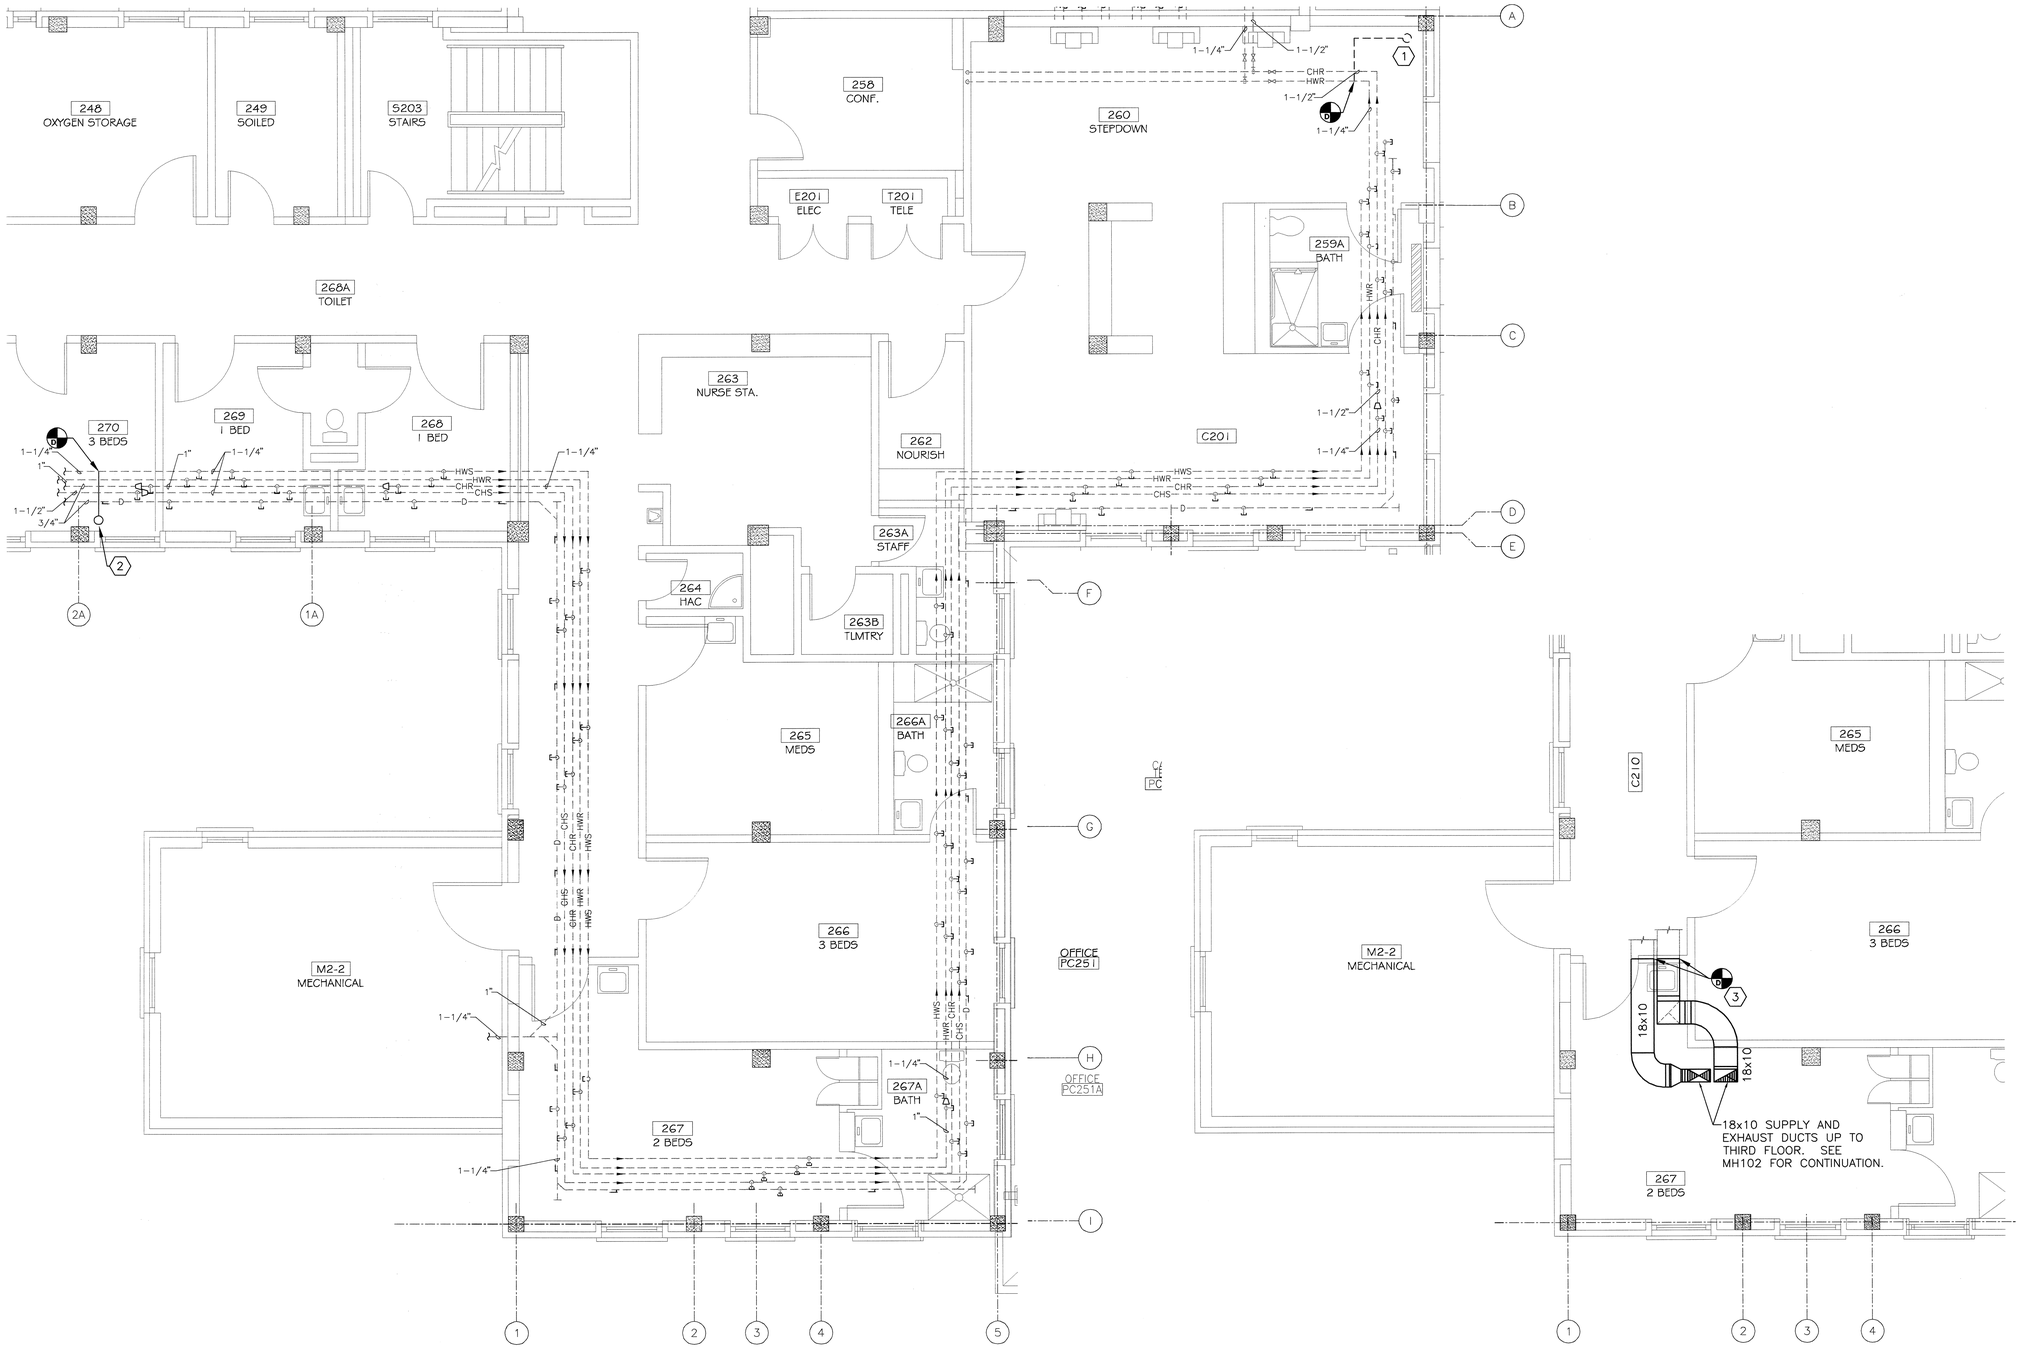

F1 SECOND FLOOR PLAN – PIPING
SCALE: 1/4" = 1'-0"

F6 SECOND FLOOR PLAN – DUCTWORK
SCALE: 1/4" = 1'-0"

GENERAL SHEET NOTES

A. REFER TO SHEET M001 FOR LEGEND, SYMBOLS ABBREVIATIONS, AND GENERAL NOTES RELATED TO THIS DRAWING.

B. REFER TO SHEET GI001 FOR NOTES REGARDING SEQUENCING AND ACCESS TO PATIENT–OCCUPIED SPACES FOR WORK ABOVE 2ND–FLOOR CEILINGS.

SHEET KEYNOTES (#)

1. CONNECT NEW 1–1/2" HEATING HOT WATER RETURN LINE TO EXISTING PIPING.
2. CONNECT NEW 1–1/2" HEATING HOT WATER SUPPLY LINE TO EXISTING PIPING.
3. CONNECT NEW DUCTWORK TO EXISTING SUPPLY/RETURN AND ROUTE UP INTO CHASE ON 3RD FLOOR. SEE 3RD FLOOR PLANS FOR MORE INFORMATION.

COORDINATION DRAWINGS

SEE COVER SHEET FOR COORDINATION NOTES.

SYMBOLS LEGEND

- EXISTING WALL, DOOR, WINDOW, MILLWORK, FIXTURE OR OTHER FIXTURE OR ASSEMBLY TO BE REMOVED.
- EXISTING WALL, DOOR, WINDOW, MILLWORK, FIXTURE OR OTHER FIXTURE OR ASSEMBLY TO REMAIN.
- NEW WALL (TYPE C3 UON)
- 1–HOUR RATED FIRE BARRIER (TYPE C3R UON)
- SMOKE PARTITION (TYPE C3S UON)
- PROJECT LIMITS
- NO PIPING OR DUCTWORK SHALL BE ROUTED THROUGH ELECTRICAL AND/OR DATA ROOMS.
- EXISTING CONCRETE COLUMN

KEYPLAN

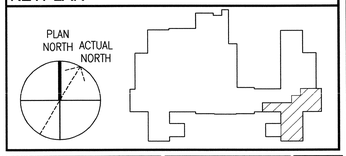

REVISION NO.	REVISION DESCRIPTION	
Revisions		By Date

Department of Veterans Affairs
Veterans Healthcare System of the Ozarks
1100 North College Avenue
Fayetteville, AR 72703

SEAL

Architect/Engineer Address

HARRELL • DESIGN GROUP, PC •
formerly HARRELL, SALTRICK & HOPPER, PC

8016 TOWER POINT DRIVE
CHARLOTTE, NC 28227
P 704.814.1320
F 704.321.0833
WWW.HARRELLDG.COM

COPYRIGHT © 2014 HARRELL DESIGN GROUP, PC
HDG PROJECT # 14001

APPROVALS:	
CHIEF OF ENGINEERING	

Drawing Title: SECOND FLOOR PLANS - DUCTWORK & PIPING	Project Title: RENOVATE 3B CLINIC FOR STEP-DOWN, B1			Date: 1/8/2015
FULLY SPRINKLERED	Drawn: DWS	Building Number: 1	AutoCAD File Name	Project Number: 564-14-102
100% FINAL CONSTRUCTION DRAWINGS	Checked: DWS	Reviewed: JEM	Const. Contract No.	DRAWING No.: MH101

Veterans Affairs