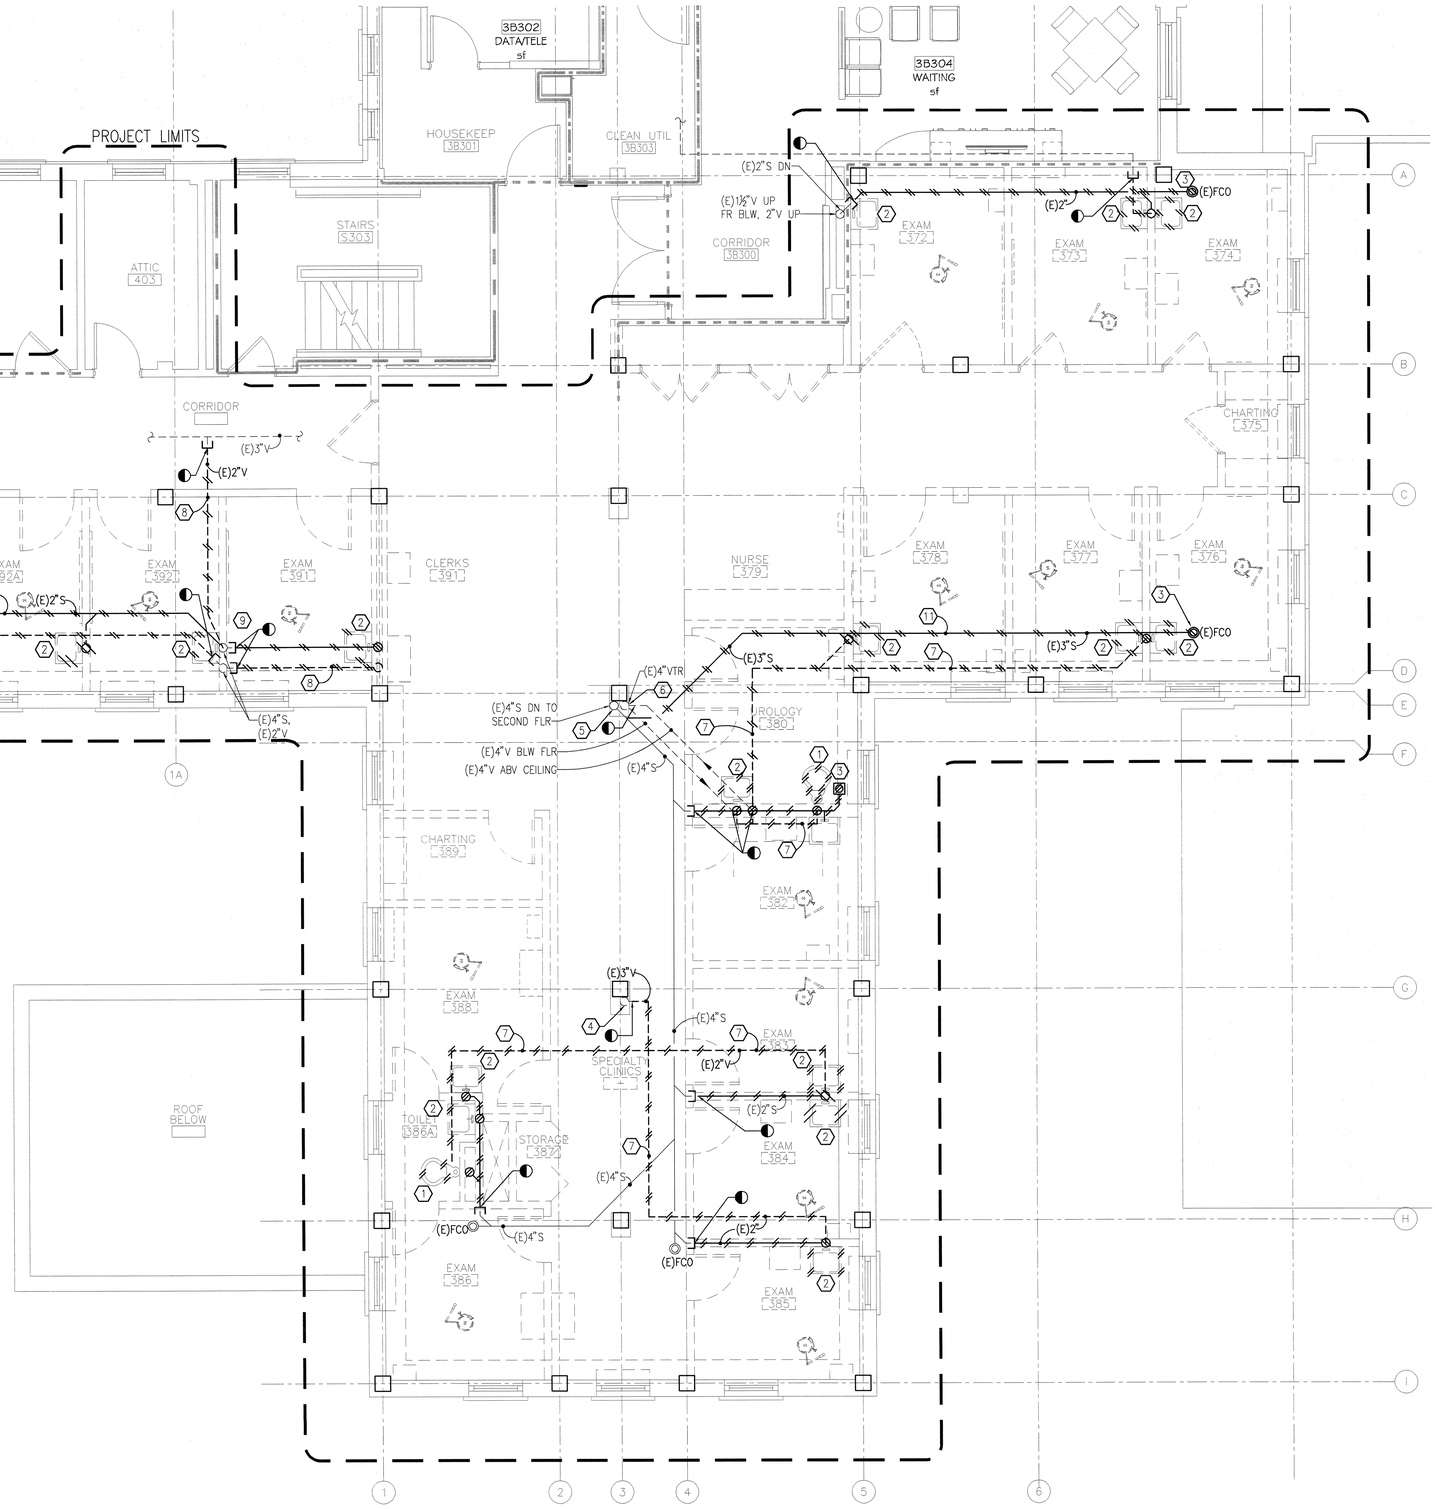

THIRD FLOOR DEMOLITION PLAN – DWV

F3 SCALE: 1/4" = 1'-0"

0 2' 4' 8'

GENERAL SHEET NOTES

A. REFER TO DRAWING P001 FOR TYPICAL SYMBOLS AND ABBREVIATIONS USED ON THIS DRAWING.

B. PATCH ALL ABANDONED FLOOR PENETRATIONS TO MATCH EXISTING FLOOR UNLESS INDICATED OTHERWISE.

SHEET KEYNOTES ⟨#⟩

1. REMOVE EXISTING WALL HUNG WATER CLOSET INCLUDING ALL ASSOCIATED WASTE AND VENT PIPE AND CARRIER.
2. REMOVE EXISTING WALL HUNG LAVATORY INCLUDING ALL ASSOCIATED WASTE AND VENT PIPE.
3. REMOVE EXISTING FLOOR CLEANOUT AND CAP PIPE BELOW FLOOR.
4. EXISTING 3" VENT STACK TO REMAIN.
5. EXISTING 4" WASTE STACK TO REMAIN.
6. EXISTING 4" VENT THRU ROOF TO REMAIN.
7. REMOVE ALL EXISTING VENT PIPING.
8. RELOCATE EXISTING 2" VENT. SEE NEW WORK PLAN.
9. RELOCATE EXISTING 2" VENT.
10. REMOVE EXISTING 2" WASTE PIPE AND REPLACE WITH NEW 4" WASTE. SEE NEW WORK PLAN.
11. REMOVE EXISTING 3" WASTE AND REPLACE WITH NEW 4" WASTE LINE. SEE NEW WORK PLAN.

COORDINATION DRAWINGS

SEE COVER SHEET FOR COORDINATION NOTES.

SYMBOLS LEGEND

- EXISTING WALL, DOOR, WINDOW, MILLWORK, FIXTURE OR OTHER FIXTURE OR ASSEMBLY TO BE REMOVED.
- EXISTING WALL, DOOR, WINDOW, MILLWORK, FIXTURE OR OTHER FIXTURE OR ASSEMBLY TO REMAIN.
- NEW WALL (TYPE C3 UON)
- 1-HOUR RATED FIRE BARRIER (TYPE C3R UON)
- SMOKE PARTITION (TYPE C3S UON)
- PROJECT LIMITS
- NO PIPING OR DUCTWORK SHALL BE ROUTED THROUGH ELECTRICAL AND/OR DATA ROOMS.
- EXISTING CONCRETE COLUMN

KEYPLAN

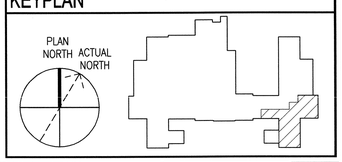

REVISION NO.	REVISION DESCRIPTION	By Date

Revisions

Department of Veterans Affairs
Veterans Healthcare System of the Ozarks
1100 North College Avenue
Fayetteville, AR 72703

SEAL

NORTH CAROLINA REGISTERED SEAL 021704 ENGINEER WILLIAM E. DURHAM 1/9/2015

Architect/Engineer Address

HARRELL • DESIGN GROUP, PC •

formerly HARRELL, SALTRICK & HOPPER, PC

8016 TOWER POINT DRIVE CHARLOTTE, NC 28227 P 704.814.1320 F 704.321.0833

WWW.HARRELLDG.COM

COPYRIGHT © 2014 HARRELL DESIGN GROUP, PC

HDG PROJECT # 14001

APPROVALS:	
1. CHIEF OF ENGINEERING	

Drawing Title: THIRD FLOOR DEMOLITION PLAN - DWV	Project Title: RENOVATE 3B CLINIC FOR STEP-DOWN, B1			Date: 1/8/2015
FULLY SPRINKLERED	Drawn: JB	Building Number: 1	AutoCAD File Name:	Project Number: 564-14-102
100% FINAL CONSTRUCTION DRAWINGS	Checked: JB	Reviewed: WED	Const. Contract No.	DRAWING No.: PD101

Veterans Affairs