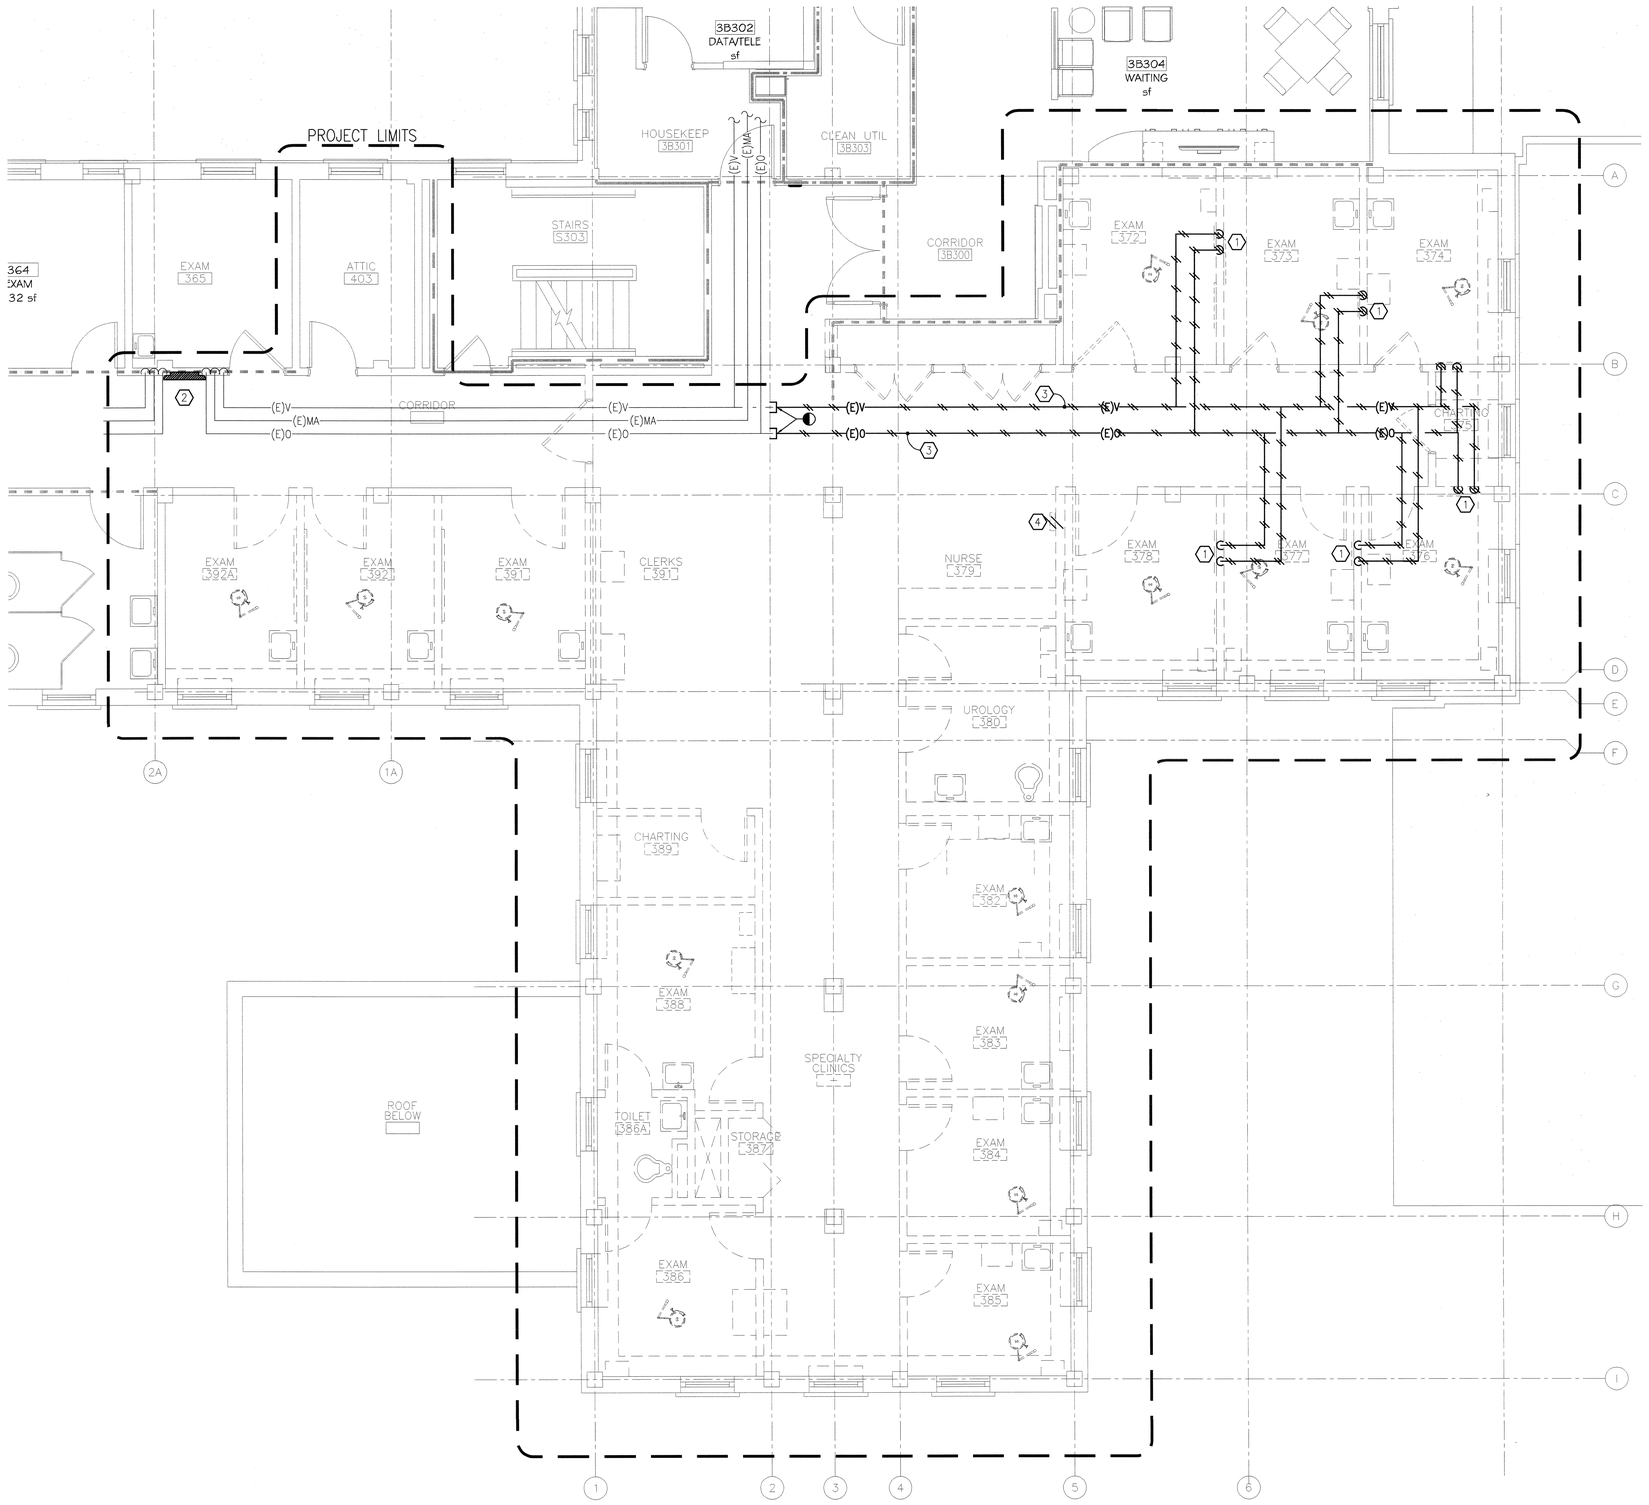

F3 THIRD FLOOR DEMOLITION PLAN – MEDICAL GAS

SCALE: 1/4" = 1'-0"

GENERAL SHEET NOTES

A. REFER TO DRAWING P001 FOR TYPICAL SYMBOLS AND ABBREVIATIONS USED ON THIS DRAWING.

SHEET KEYNOTES ⟨#⟩

1. REMOVE EXISTING OXYGEN, VACUUM OUTLETS AND SLIDE COMPLETE.
2. EXISTING ZONE VALVE BOX TO REMAIN.
3. REMOVE ALL MEDICAL GAS PIPE AS REQUIRED.
4. REMOVE EXISTING AREA ALARM PANEL COMPLETE.

COORDINATION DRAWINGS

SEE COVER SHEET FOR COORDINATION NOTES.

SYMBOLS LEGEND

- EXISTING WALL, DOOR, WINDOW, MILLWORK, FIXTURE OR OTHER FIXTURE OR ASSEMBLY TO BE REMOVED.
- EXISTING WALL, DOOR, WINDOW, MILLWORK, FIXTURE OR OTHER FIXTURE OR ASSEMBLY TO REMAIN.
- NEW WALL (TYPE C3 UON)
- 1-HOUR RATED FIRE BARRIER (TYPE C3R UON)
- SMOKE PARTITION (TYPE C3S UON)
- PROJECT LIMITS
- NO PIPING OR DUCTWORK SHALL BE ROUTED THROUGH ELECTRICAL AND/OR DATA ROOMS.
- EXISTING CONCRETE COLUMN

KEYPLAN

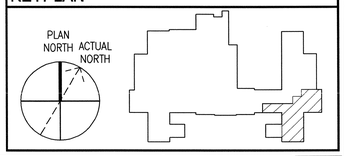

REVISION NO.	REVISION DESCRIPTION	
Revisions		By Date

Department of Veterans Affairs
Veterans Healthcare System of the Ozarks
1100 North College Avenue
Fayetteville, AR 72703

SEAL

Architect/Engineer Address

HARRELL • DESIGN GROUP, PC •
formerly HARRELL, SALTRICK & HOPPER, PC

8016 TOWER POINT DRIVE
CHARLOTTE, NC 28227
P 704.814.1330
F 704.321.0833
WWW.HARRELLDG.COM

COPYRIGHT © 2014 HARRELL DESIGN GROUP, PC
HDG PROJECT # 14001

APPROVALS:	
1. CHIEF OF ENGINEERING	

Drawing Title: THIRD FLOOR DEMOLITION PLAN - MEDICAL GAS	Project Title: RENOVATE 3B CLINIC FOR STEP-DOWN, B1		Date: 1/8/2015
FULLY SPRINKLERED	Drawn: JB	Building Number: 1	AutoCAD File Name	Project Number: 564-14-102
100% FINAL CONSTRUCTION DRAWINGS	Checked: JB	Reviewed: WED	Const. Contract No.	DRAWING No. PD103

Veterans Affairs